
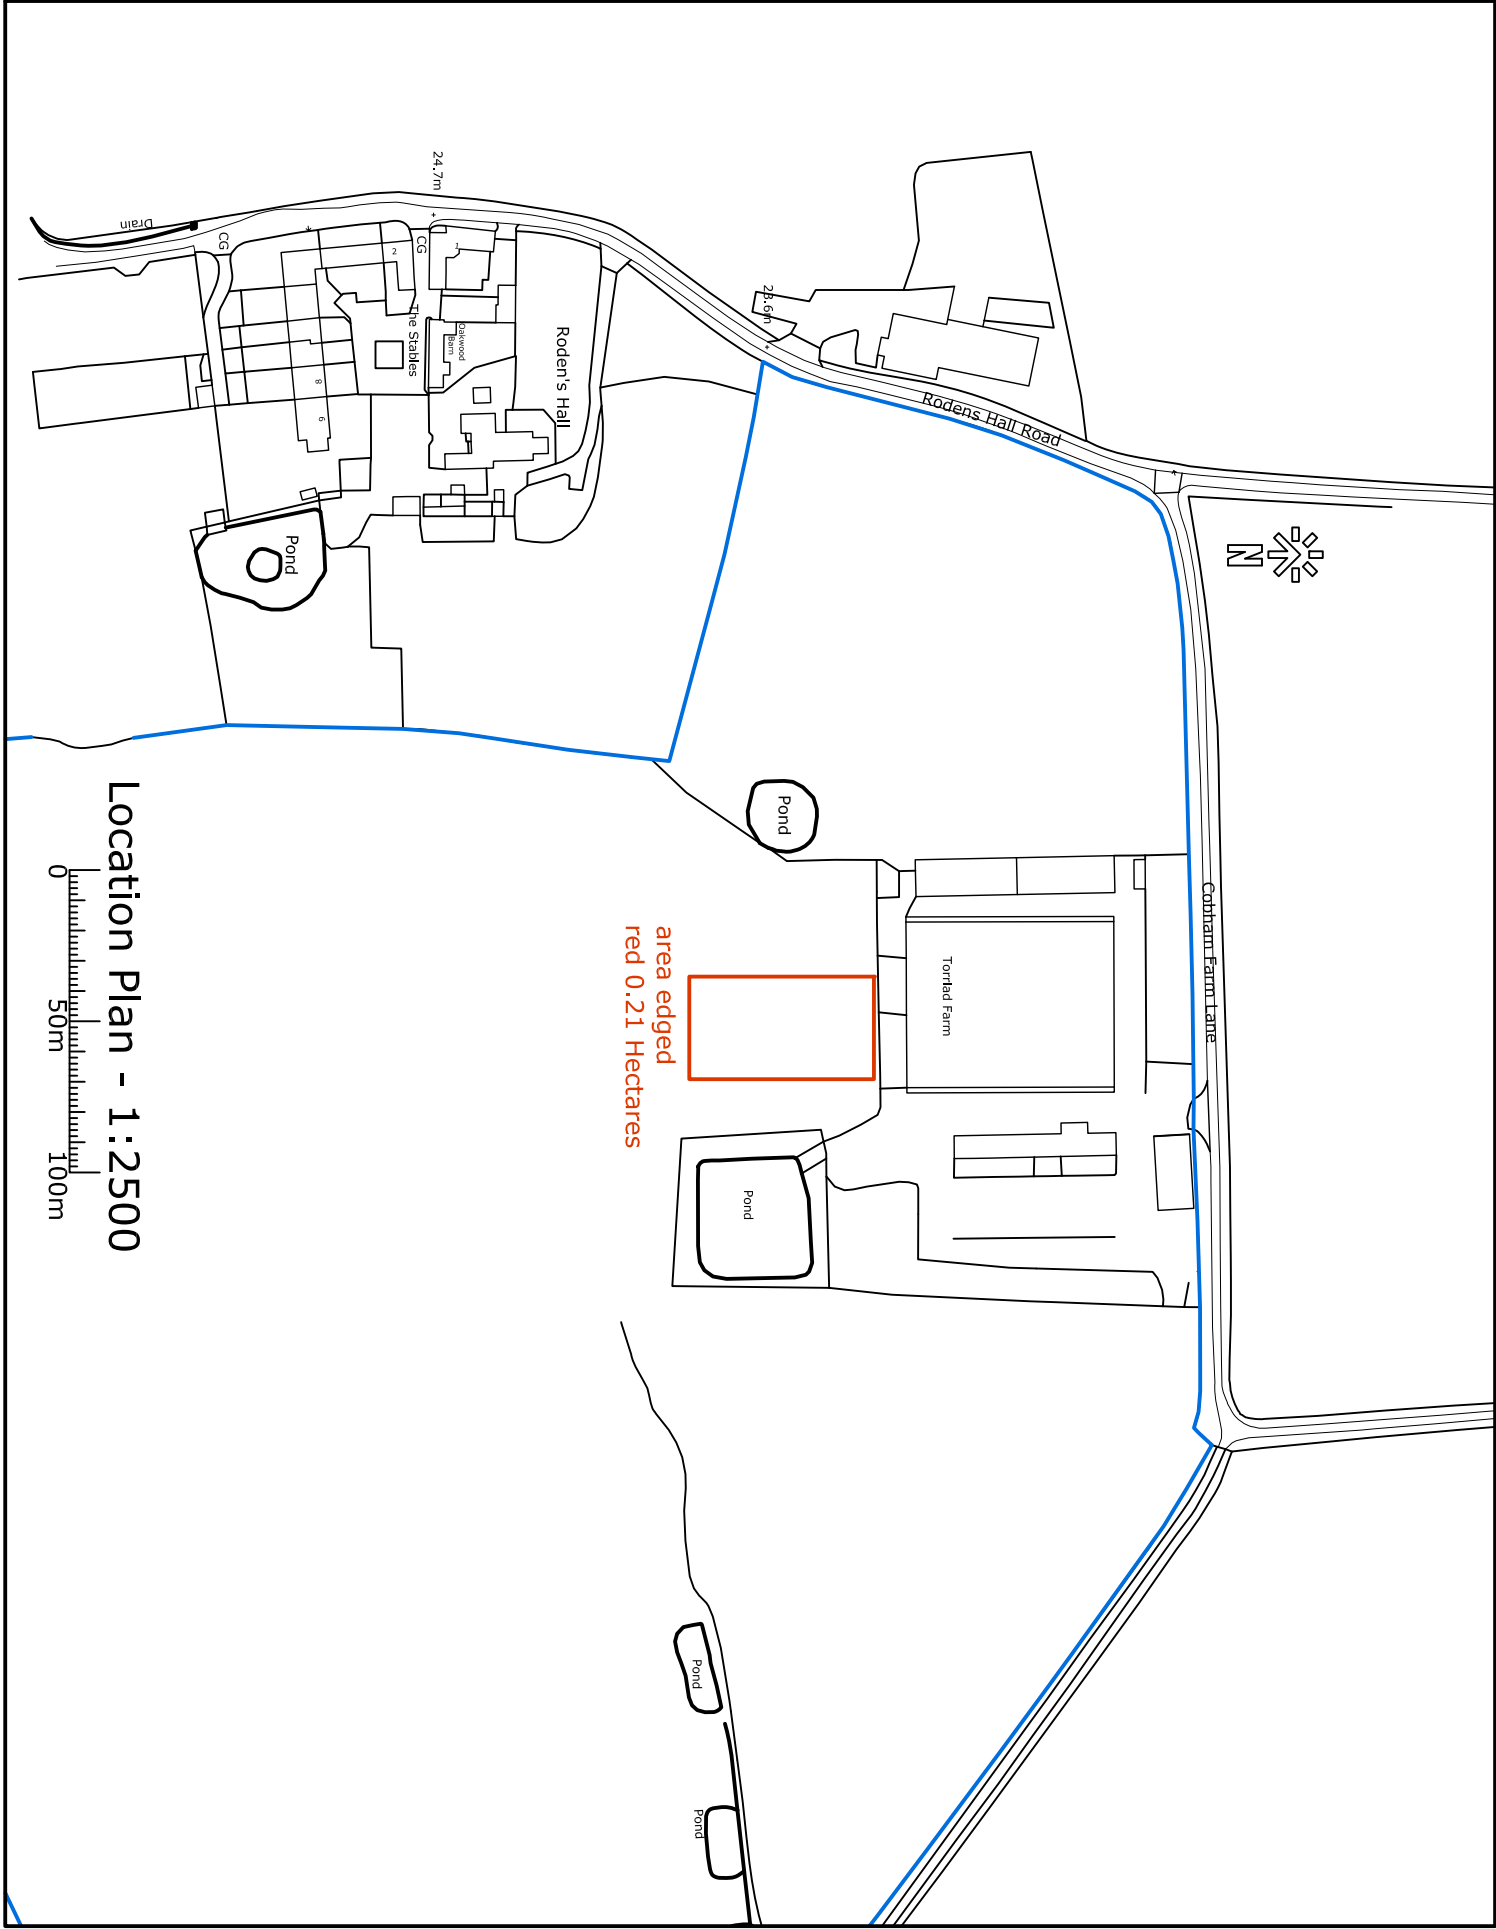


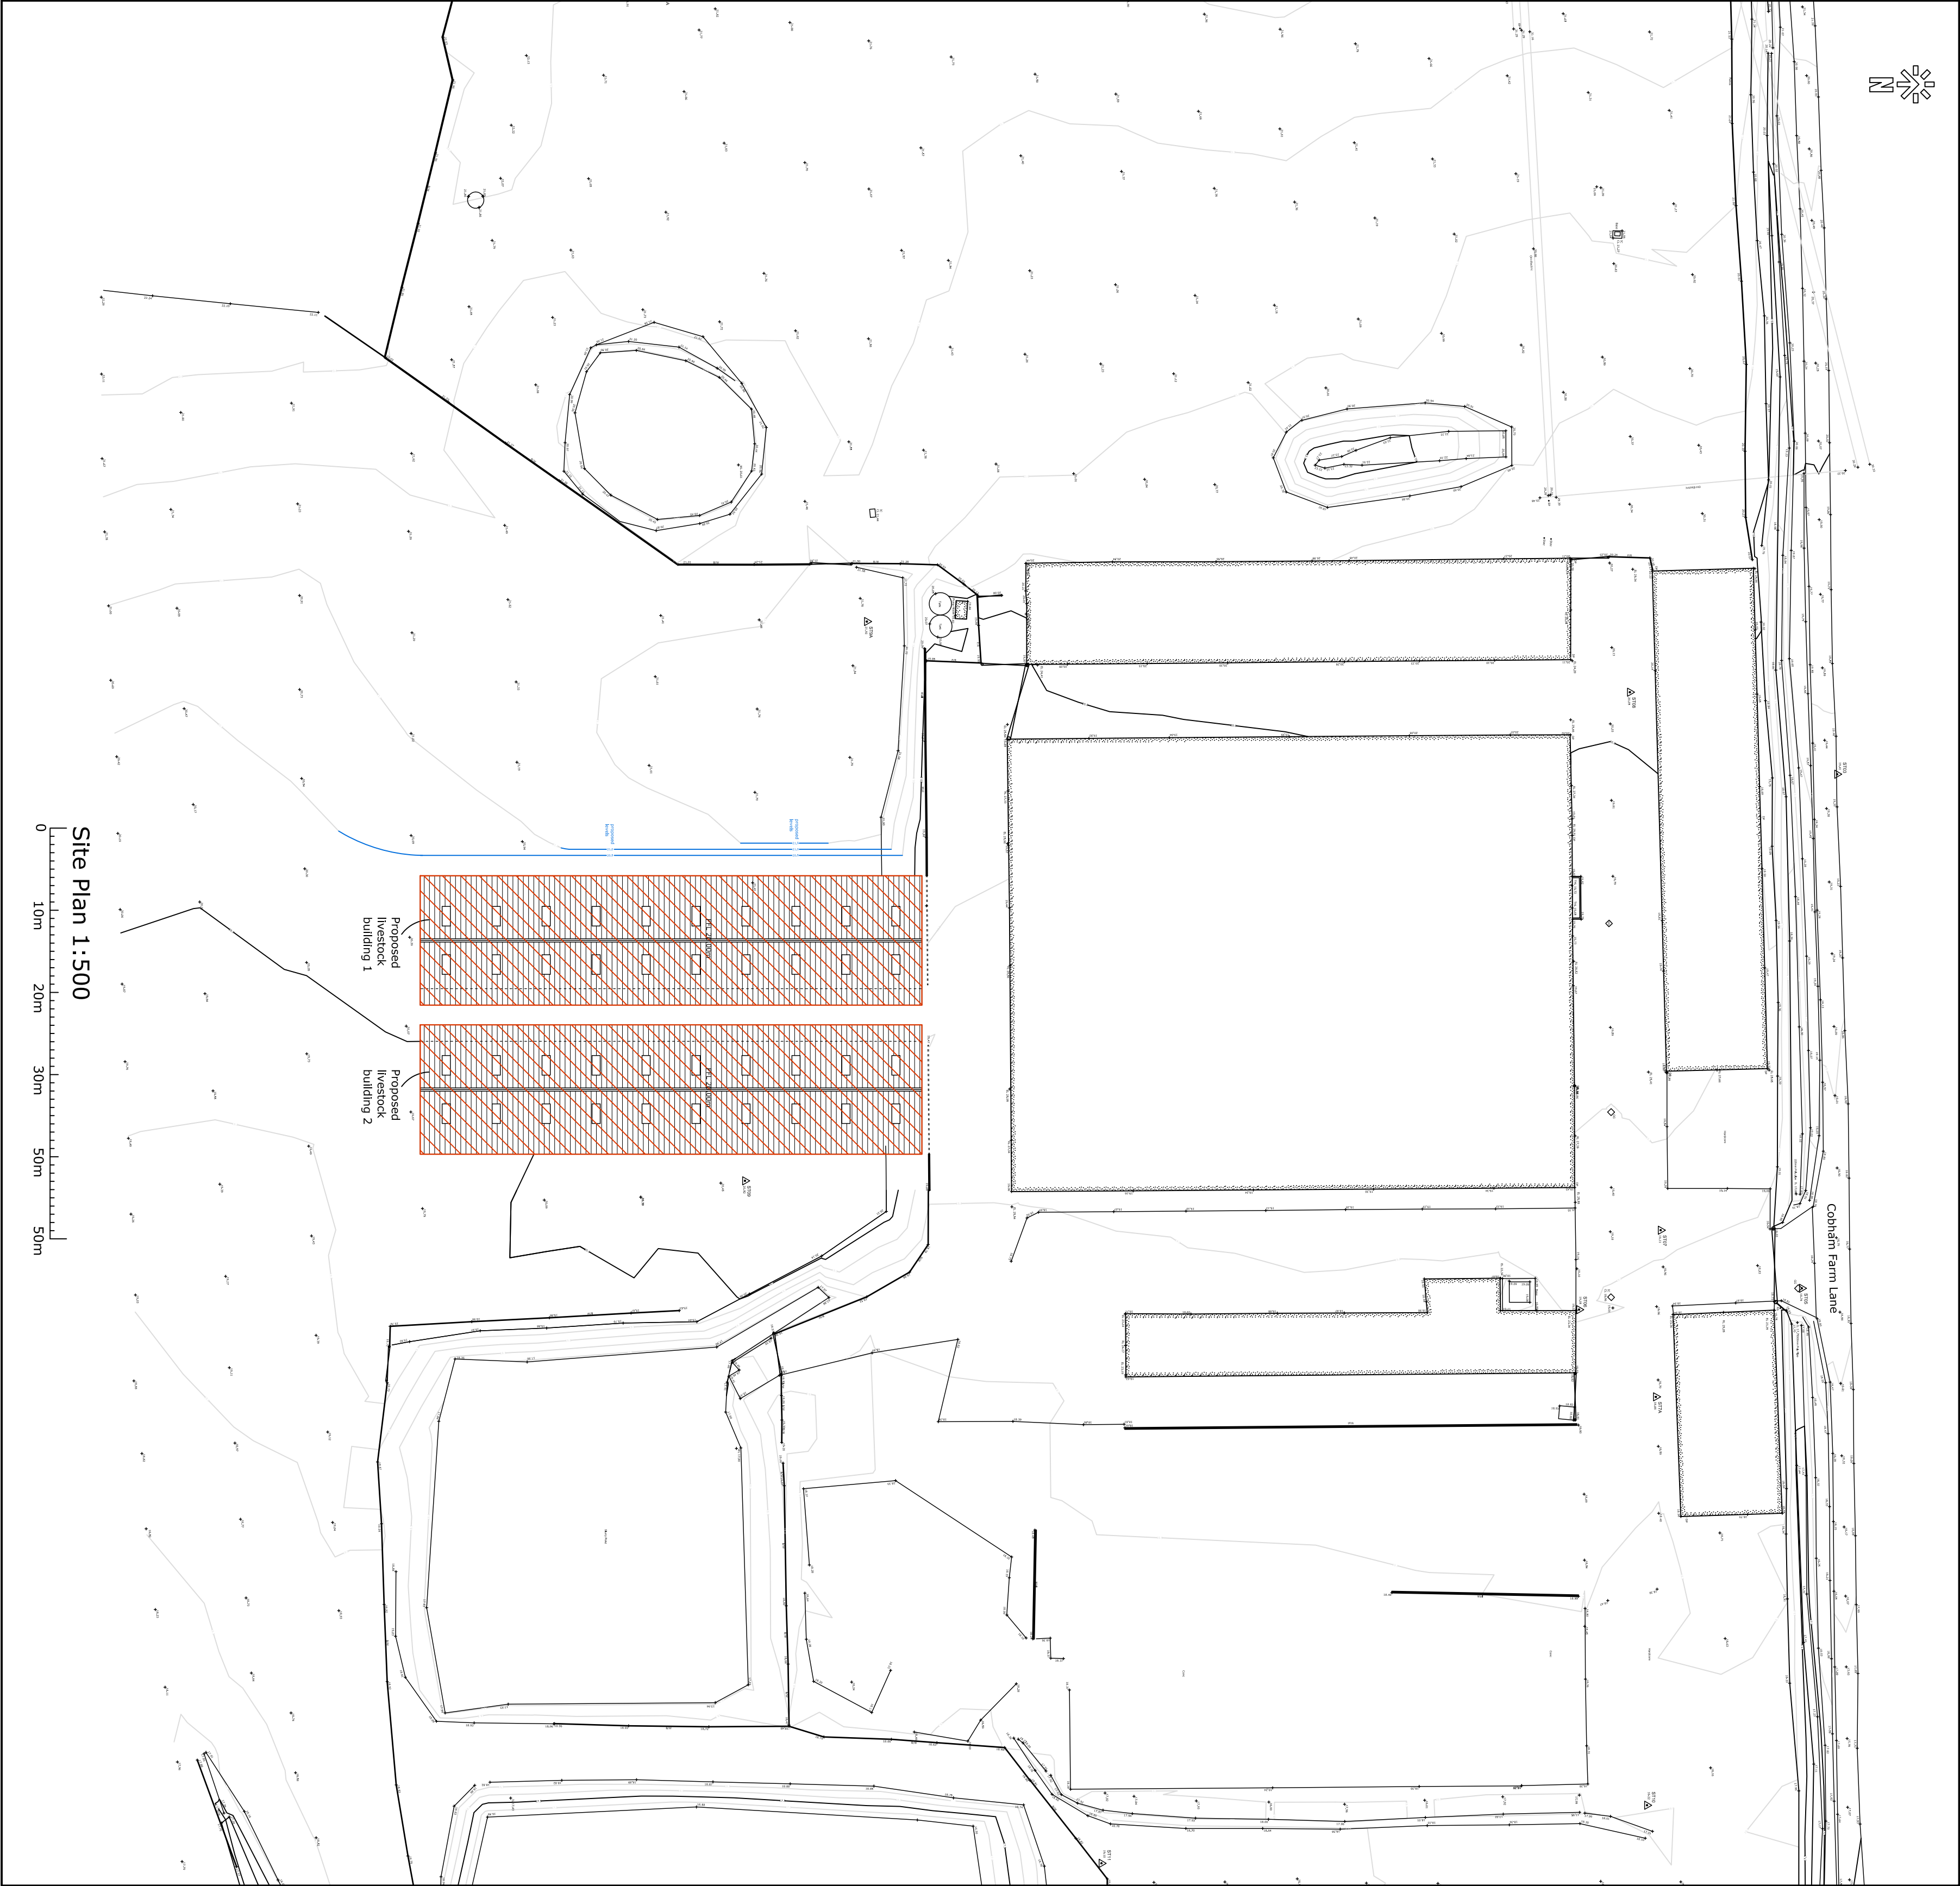

© Crown copyright 2024. All rights reserved.
License number AC0000816843

Revision: i 11-03-24 SB Site plan amended

Title: Proposed Site & Location Plan Livestock Buildings 1&2 Torriad Farm, Bowling Bank, Wrexham, LL13 9RT			
Client: Torriad Farms Ltd			
Scale: 1:500, 1:2500@A1	Drawing number: 1195-06		
Date: 07/03/24	Drawn by: SB	Revision: i	

G & S
DESIGN LTD

2 Lady Anne Court, Wheelock Street,
Middlewich, Cheshire CW10 9AG
Telephone 01606 834020