


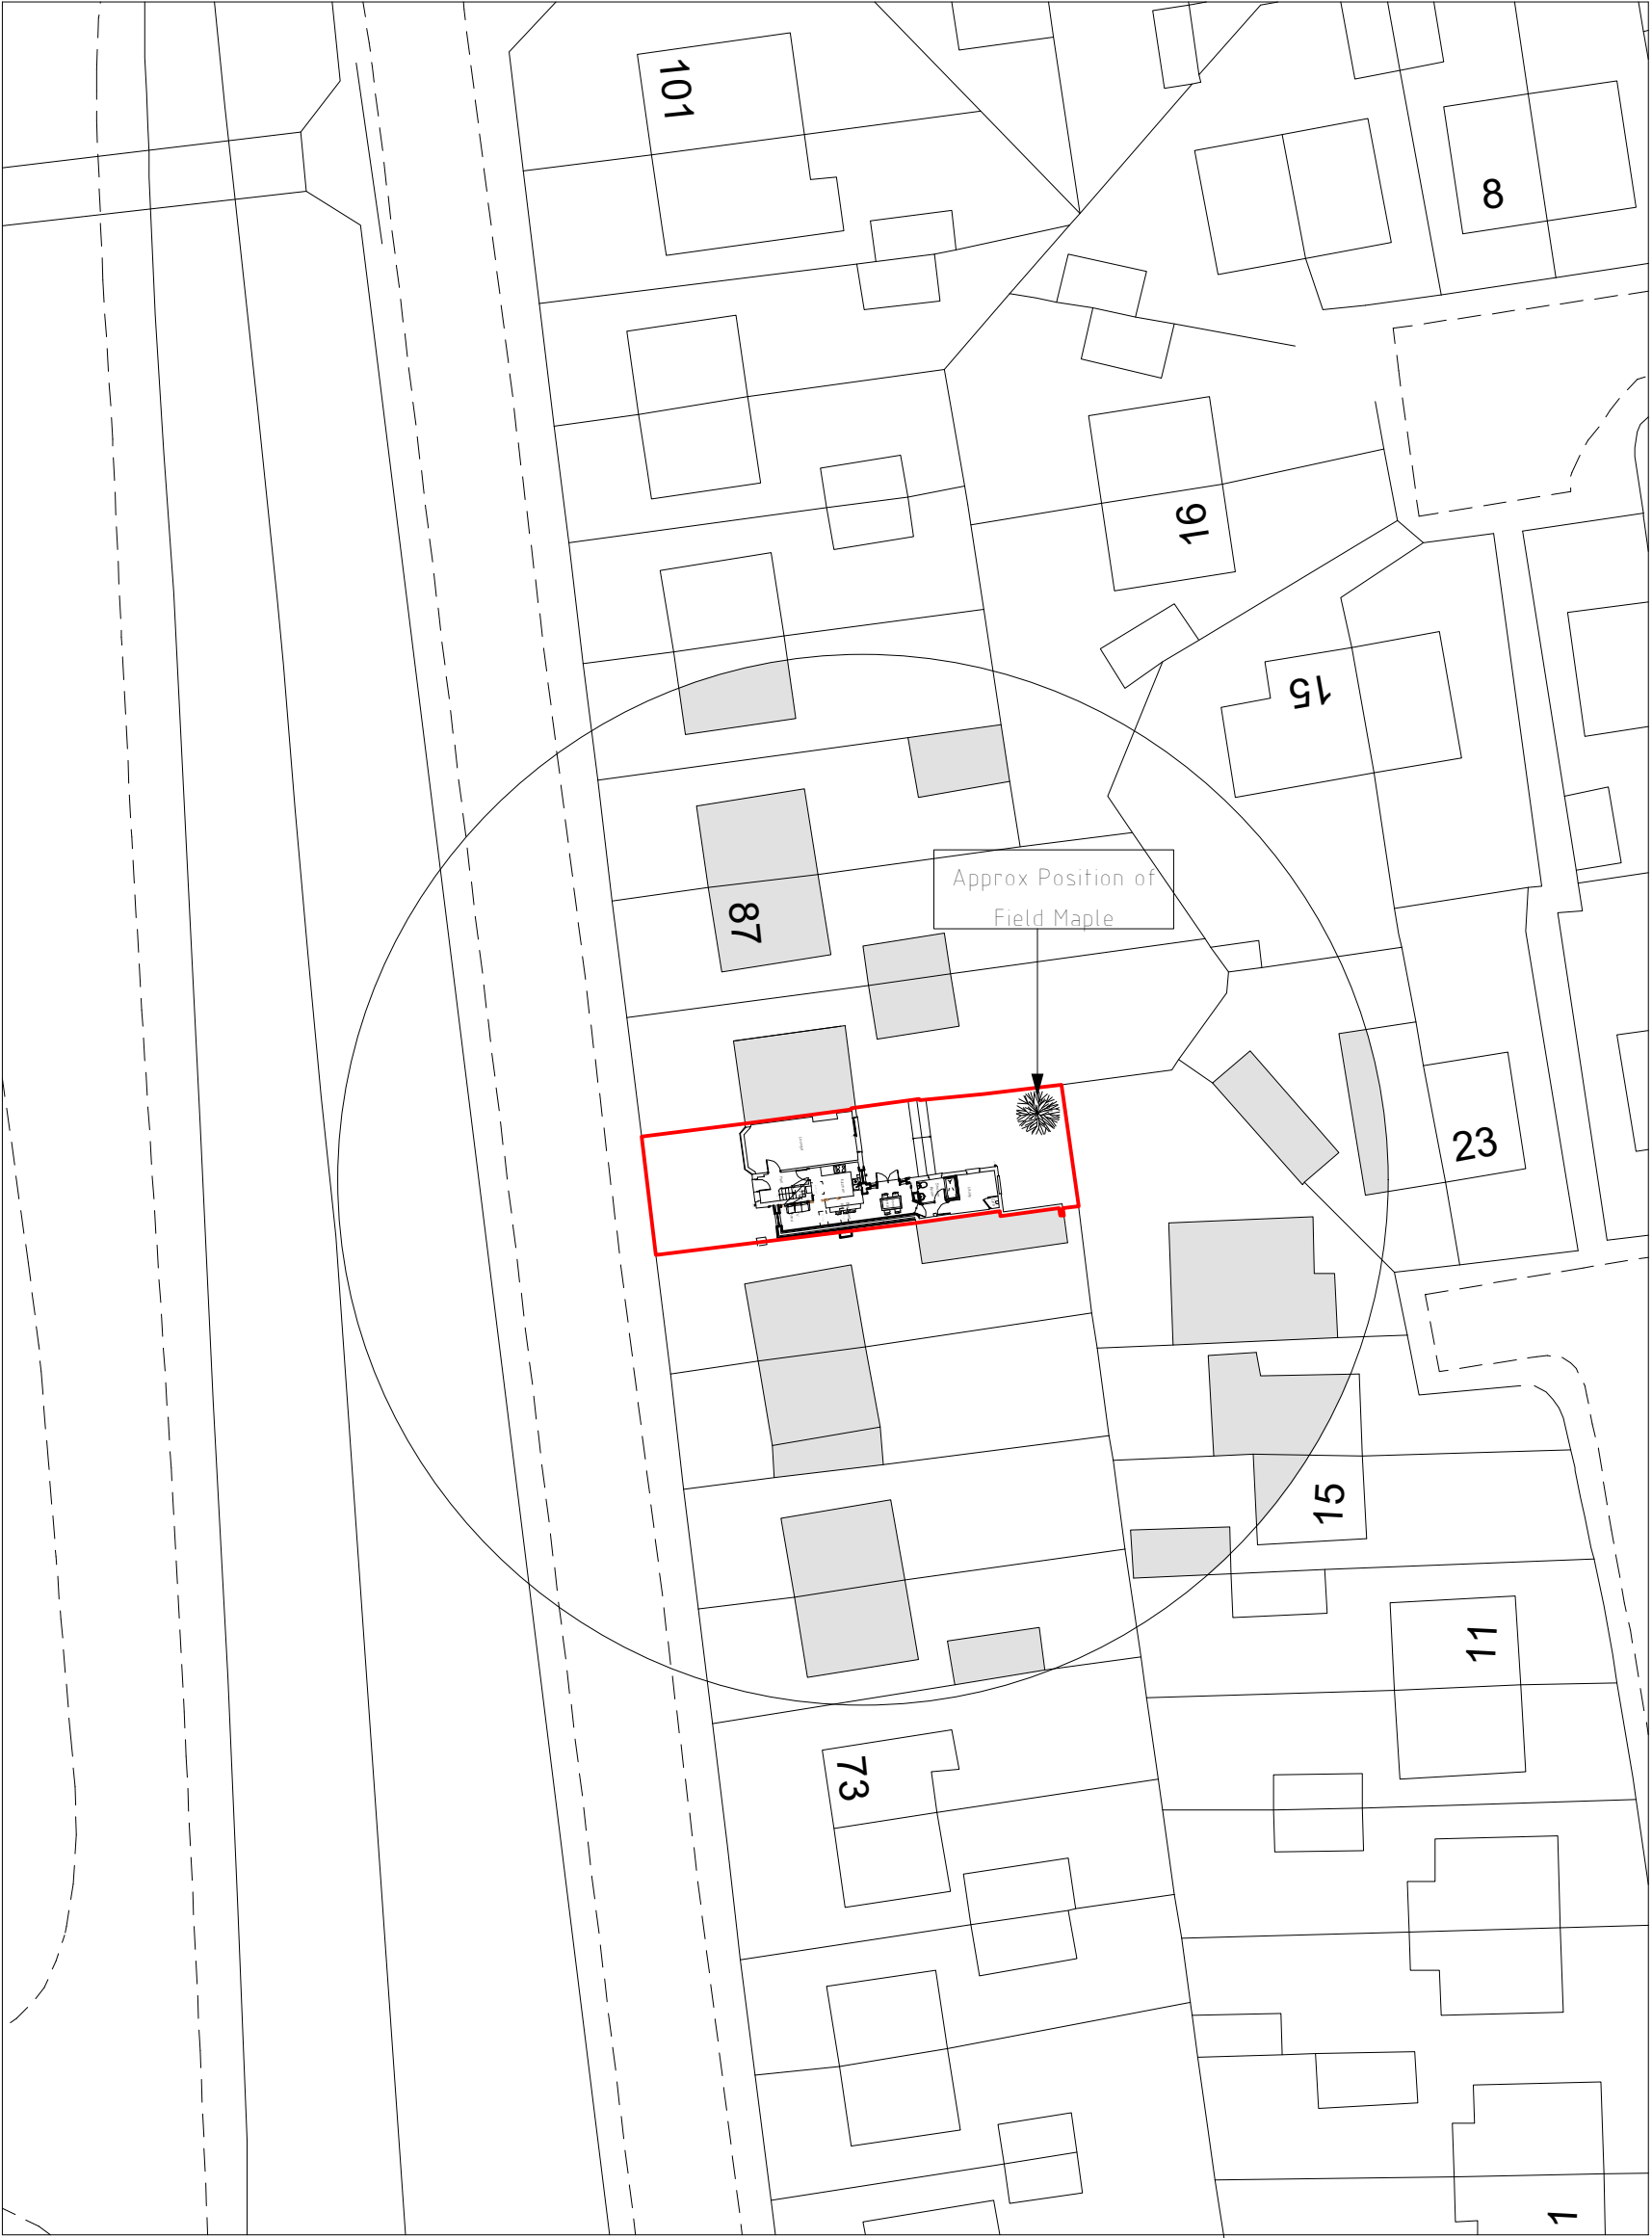


Site Plan 1:500



Location Plan 1:1250

Planting Stock Specification					
Species	Shape	Stem Girth @ 1m	Height	Container Volume	Production Method
Species	Standard	8cm - 10cm	2.5m - 3m	45 lts	Container Grown
Field Maple FM					
(Acer campestre)					

All landscaping works to be completed in all respects within three months of the first use / occupation of the development, with the exception of soft landscaping / planting which shall be carried out in the first planting season (November to March) or seeding season (April to September) following the first use.

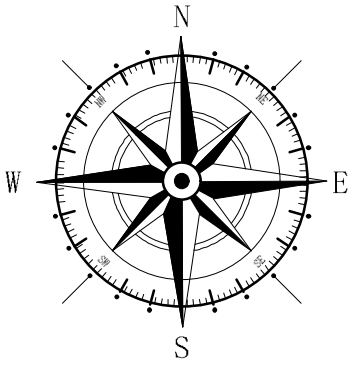

Key

Surrounding Buildings

Application Site

Rev	Date	Detail	Initial

Project:
Proposed Alterations to,
83 High Street,
Gwersyllt, Wrexham,
LL11 4LS

Title:
Planning: Site &
Location Plan

Scale: (A2)
1:500 &
1:1250

Drawn By:
L. Fowles

Date:
Feb 2024

Drawing No:
P148/005

Sheet:
1 of 1

blueprint

architectural services

partner

LABC

Office 3K4,
Redwither Business Tower,
Wrexham. LL13 9XT
Tel: 01978 356500
www.blueprintarchitectural.com

© copyright all rights reserved