



PLANNING NOTE:
THESE DRAWINGS HAVE BEEN PREPARED FOR THE
PURPOSE OF ACHIEVING PLANNING APPROVAL ONLY.
THIS DOCUMENT IS NOT TO BE USED AS
CONSTRUCTION INFORMATION.

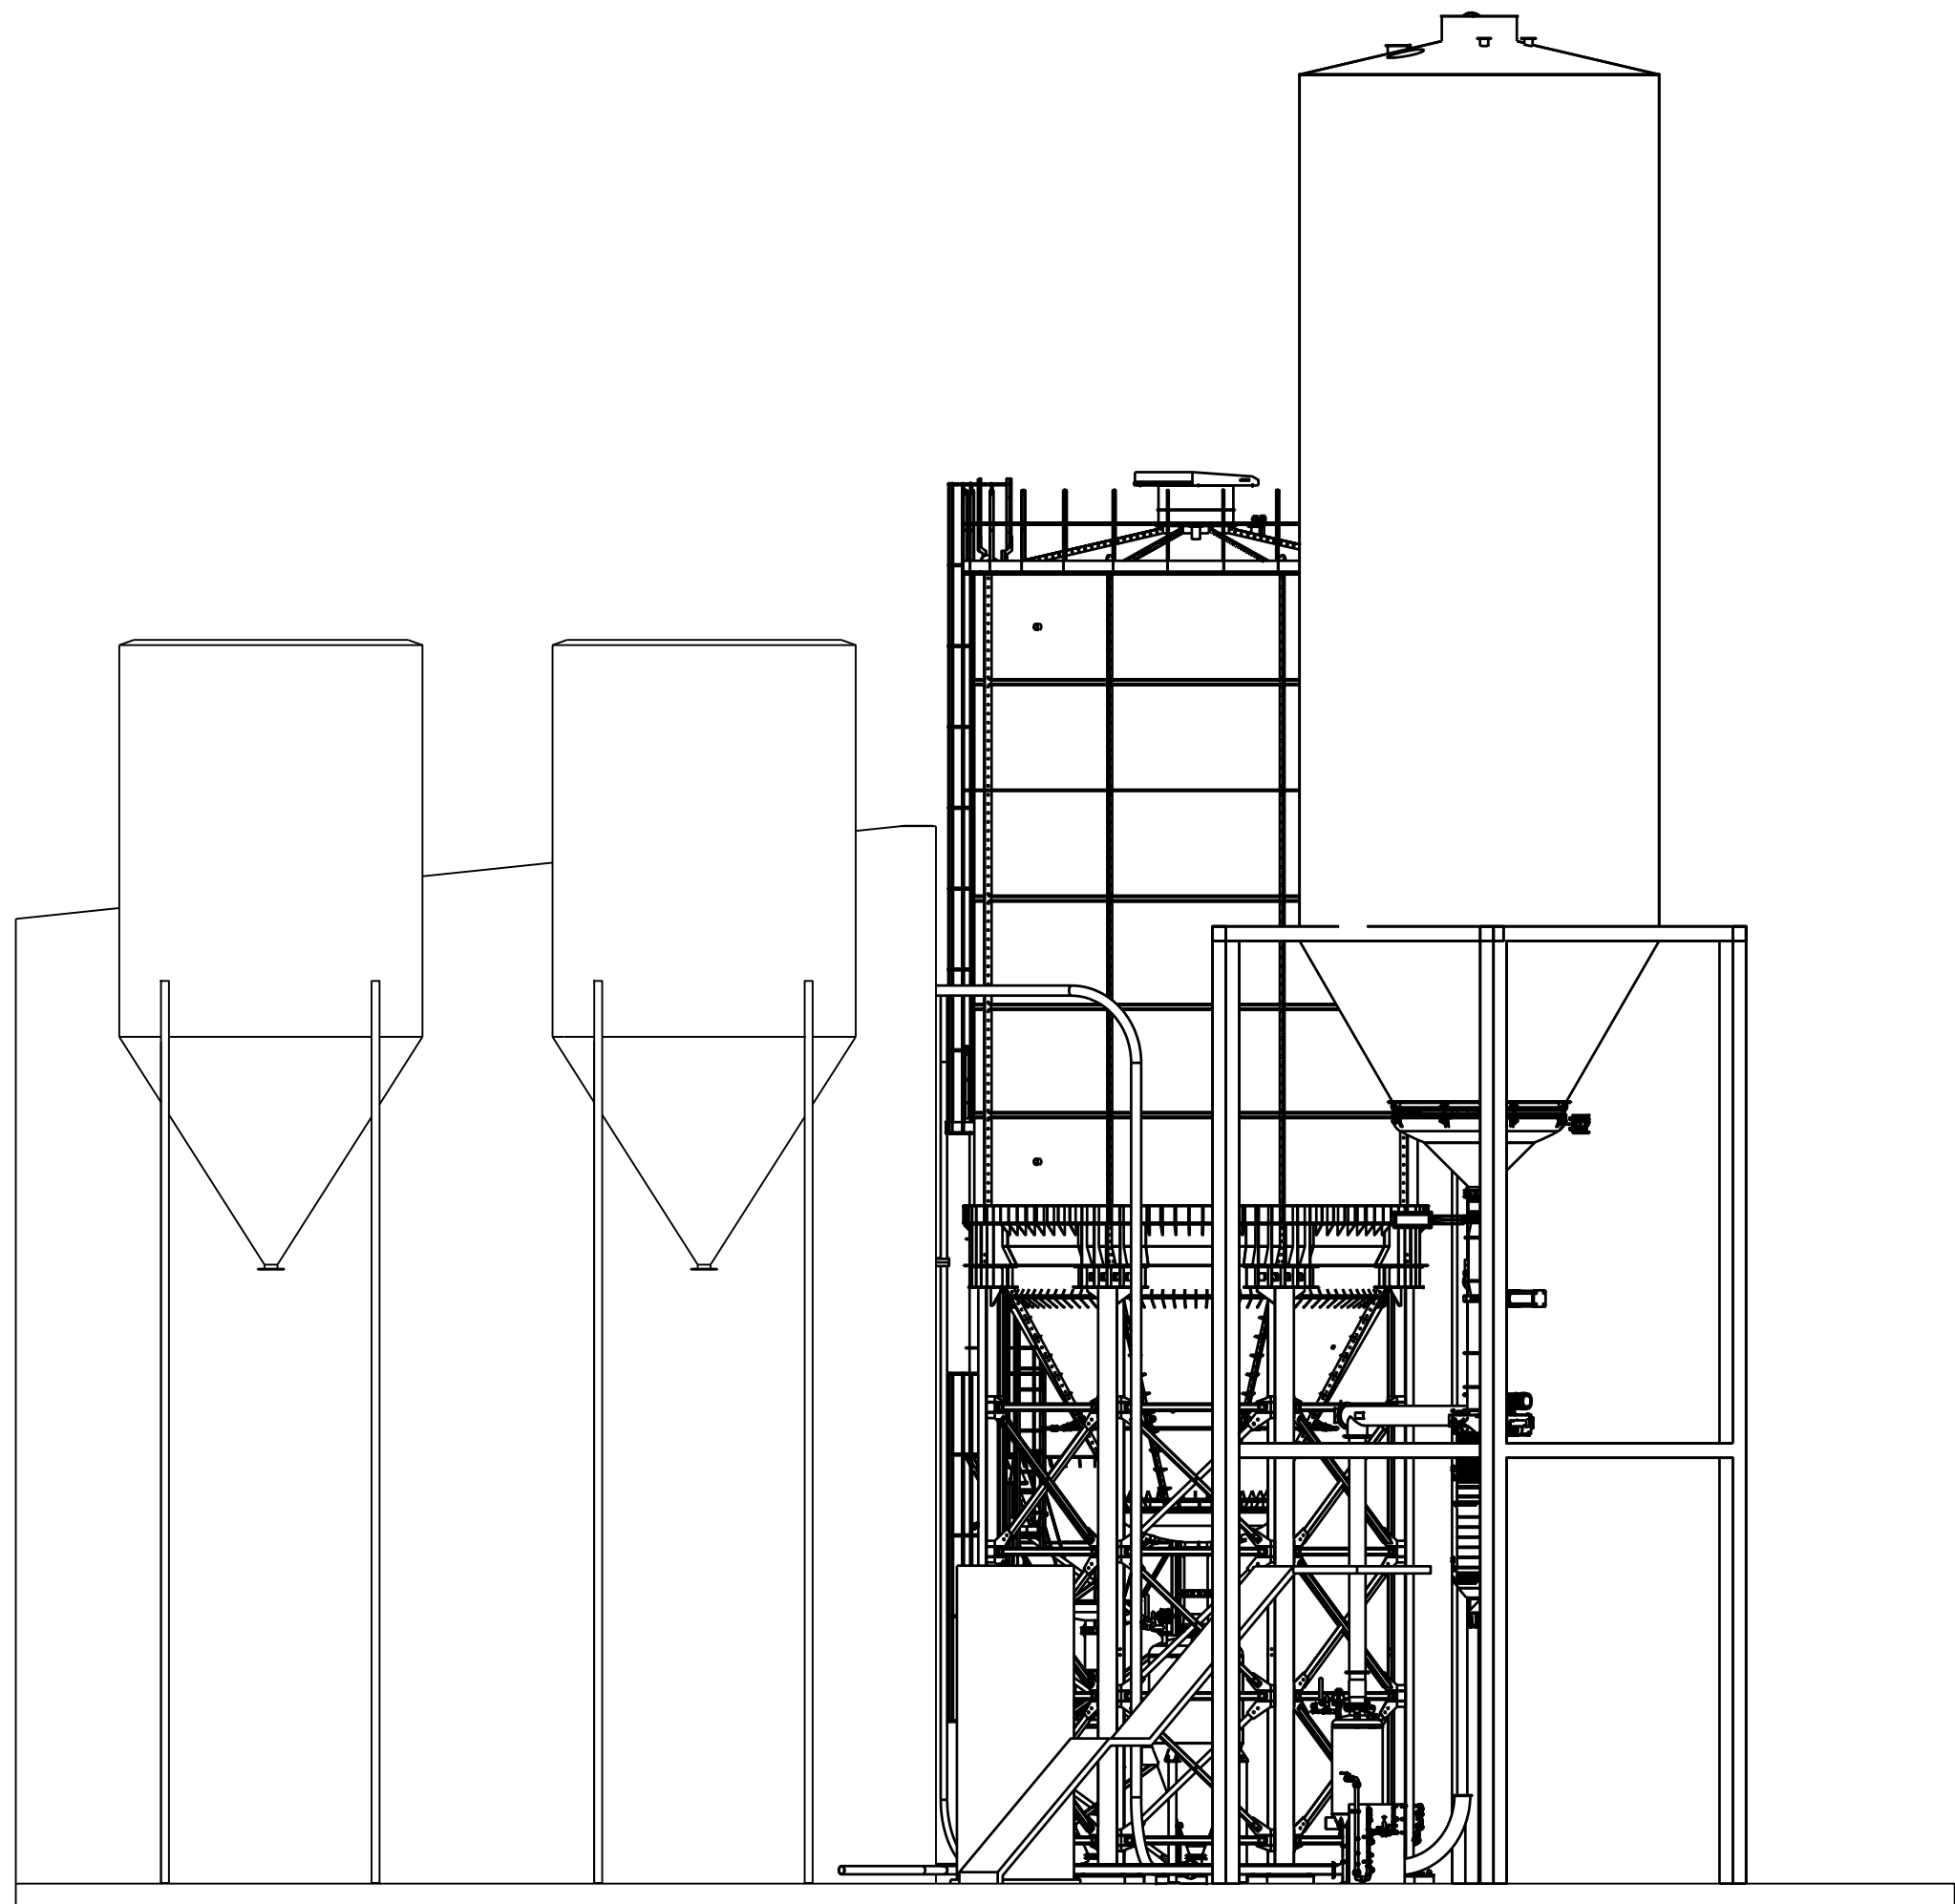

NORTH ELEVATION


1:100

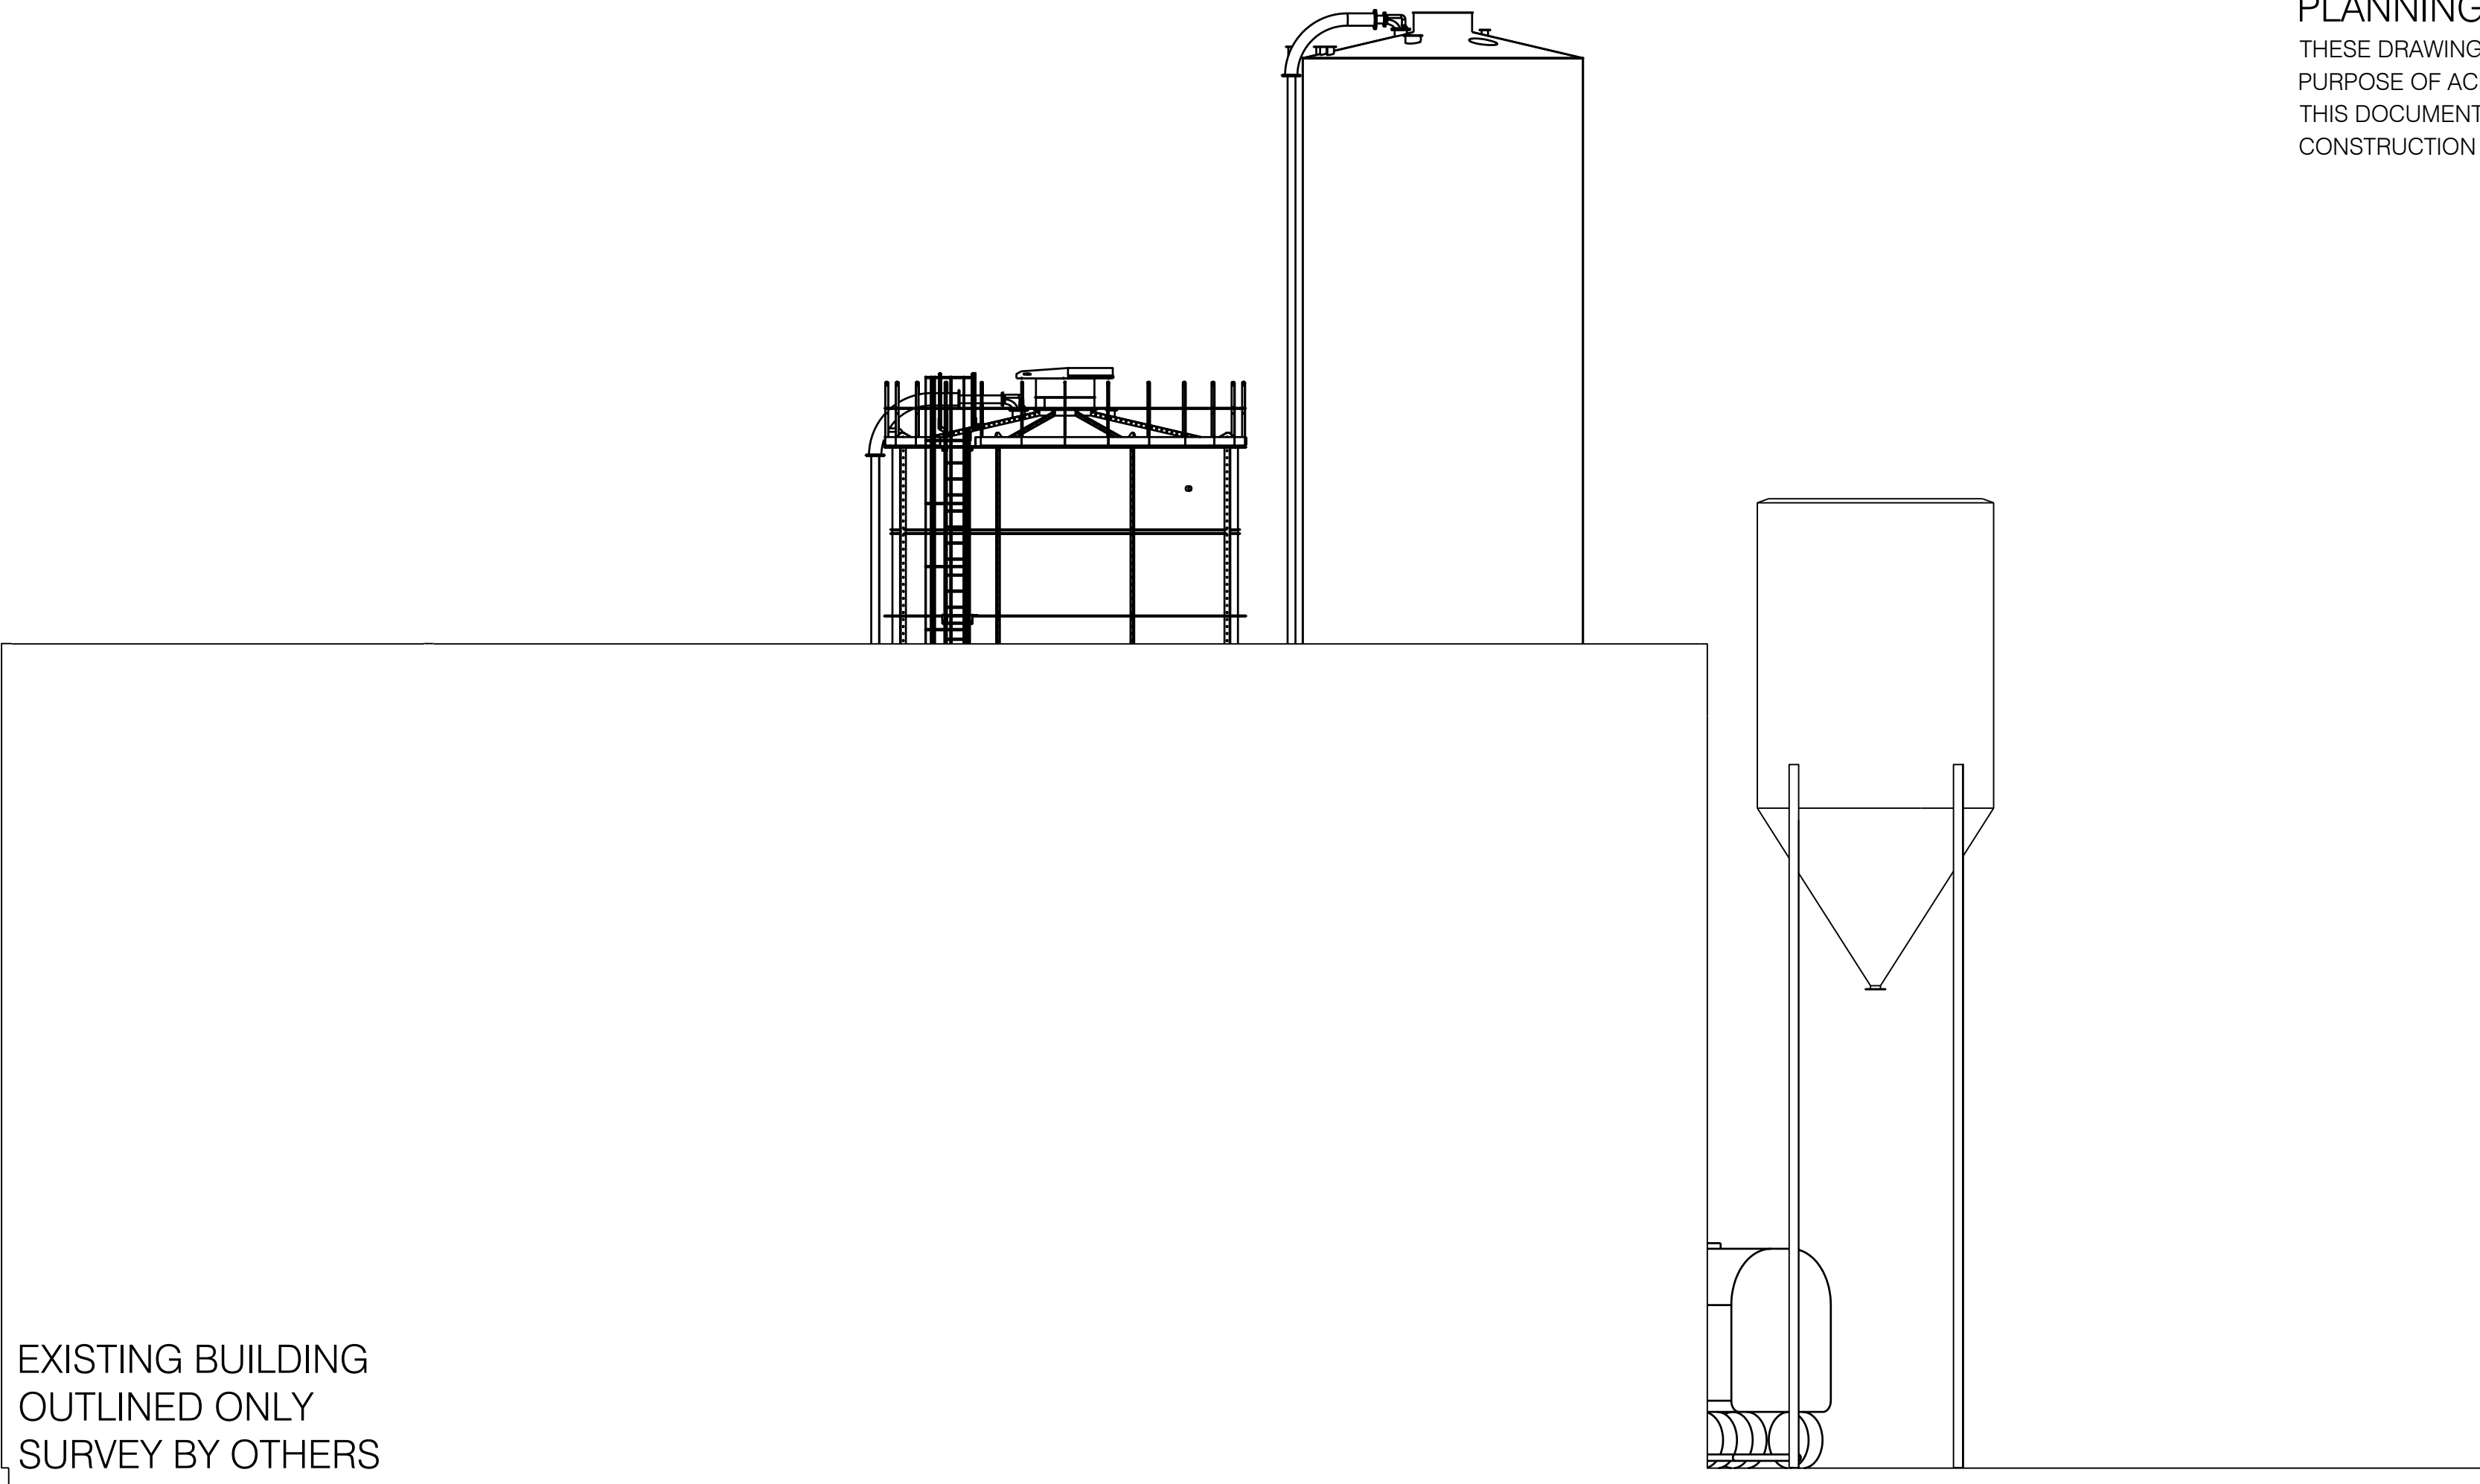

EXISTING BUILDING
OUTLINED ONLY
SURVEY BY OTHERS

EAST ELEVATION



1:100

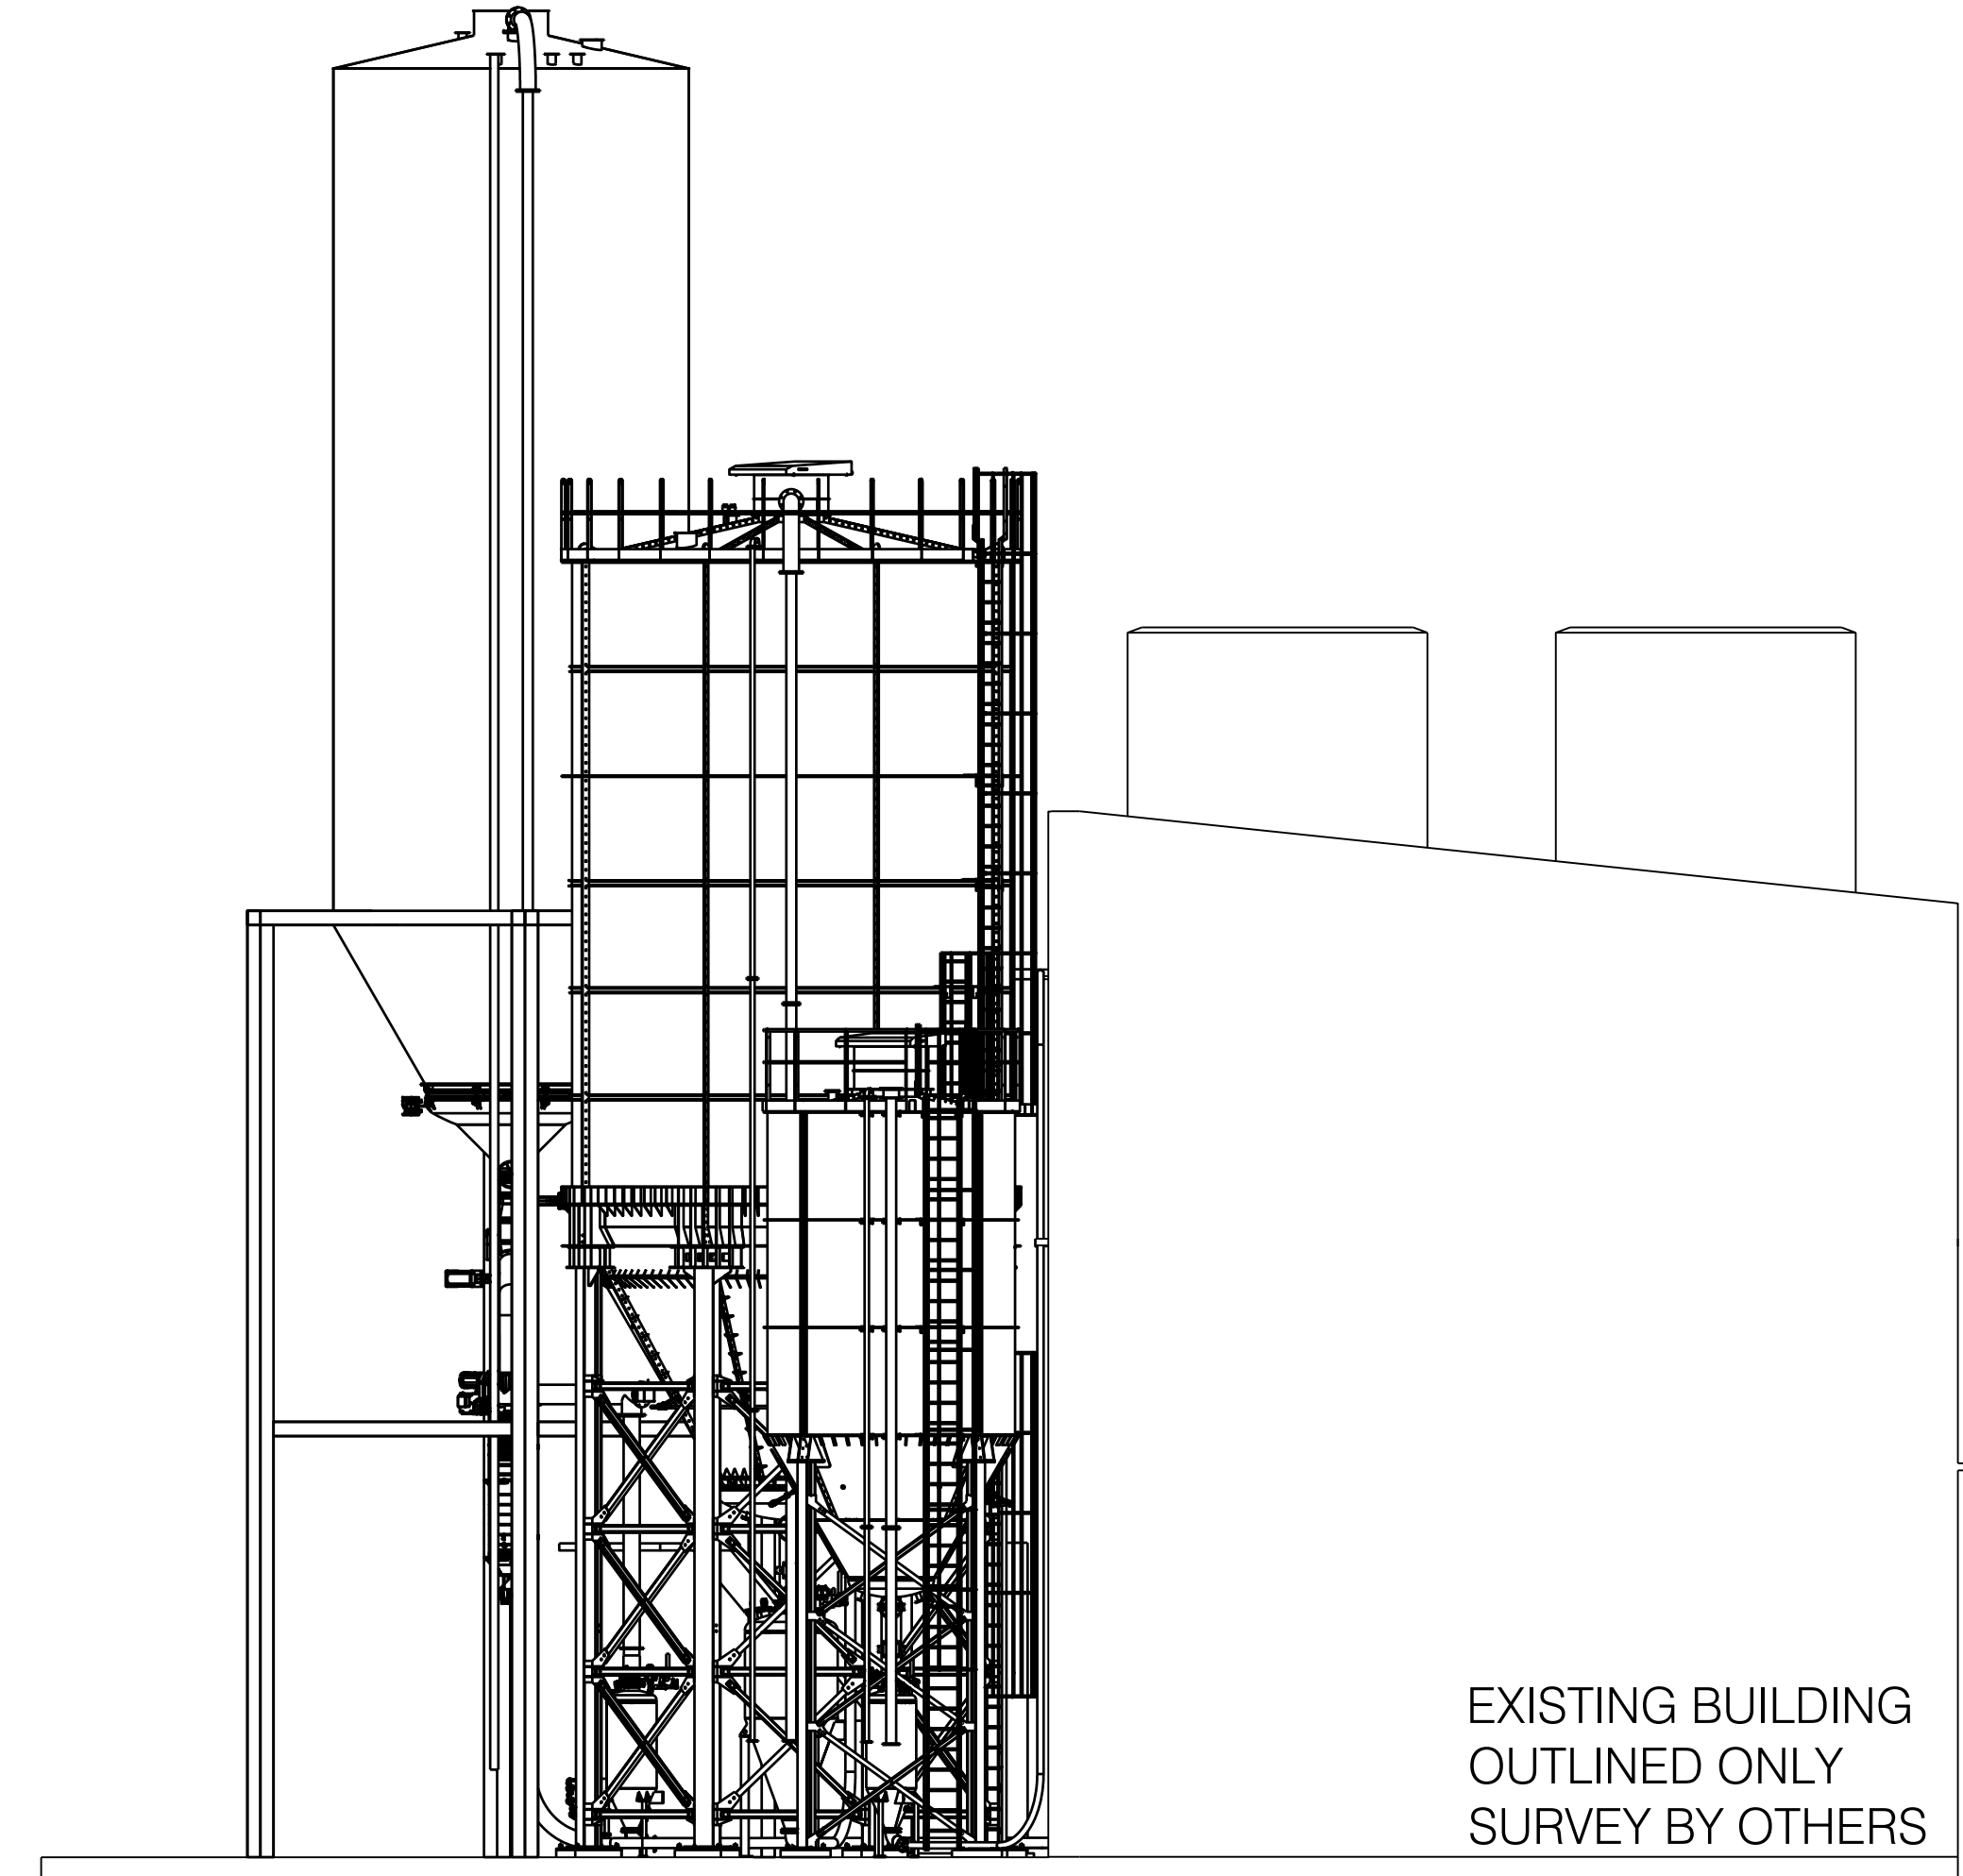

EXISTING BUILDING
OUTLINED ONLY
SURVEY BY OTHERS

SOUTH ELEVATION

1:100

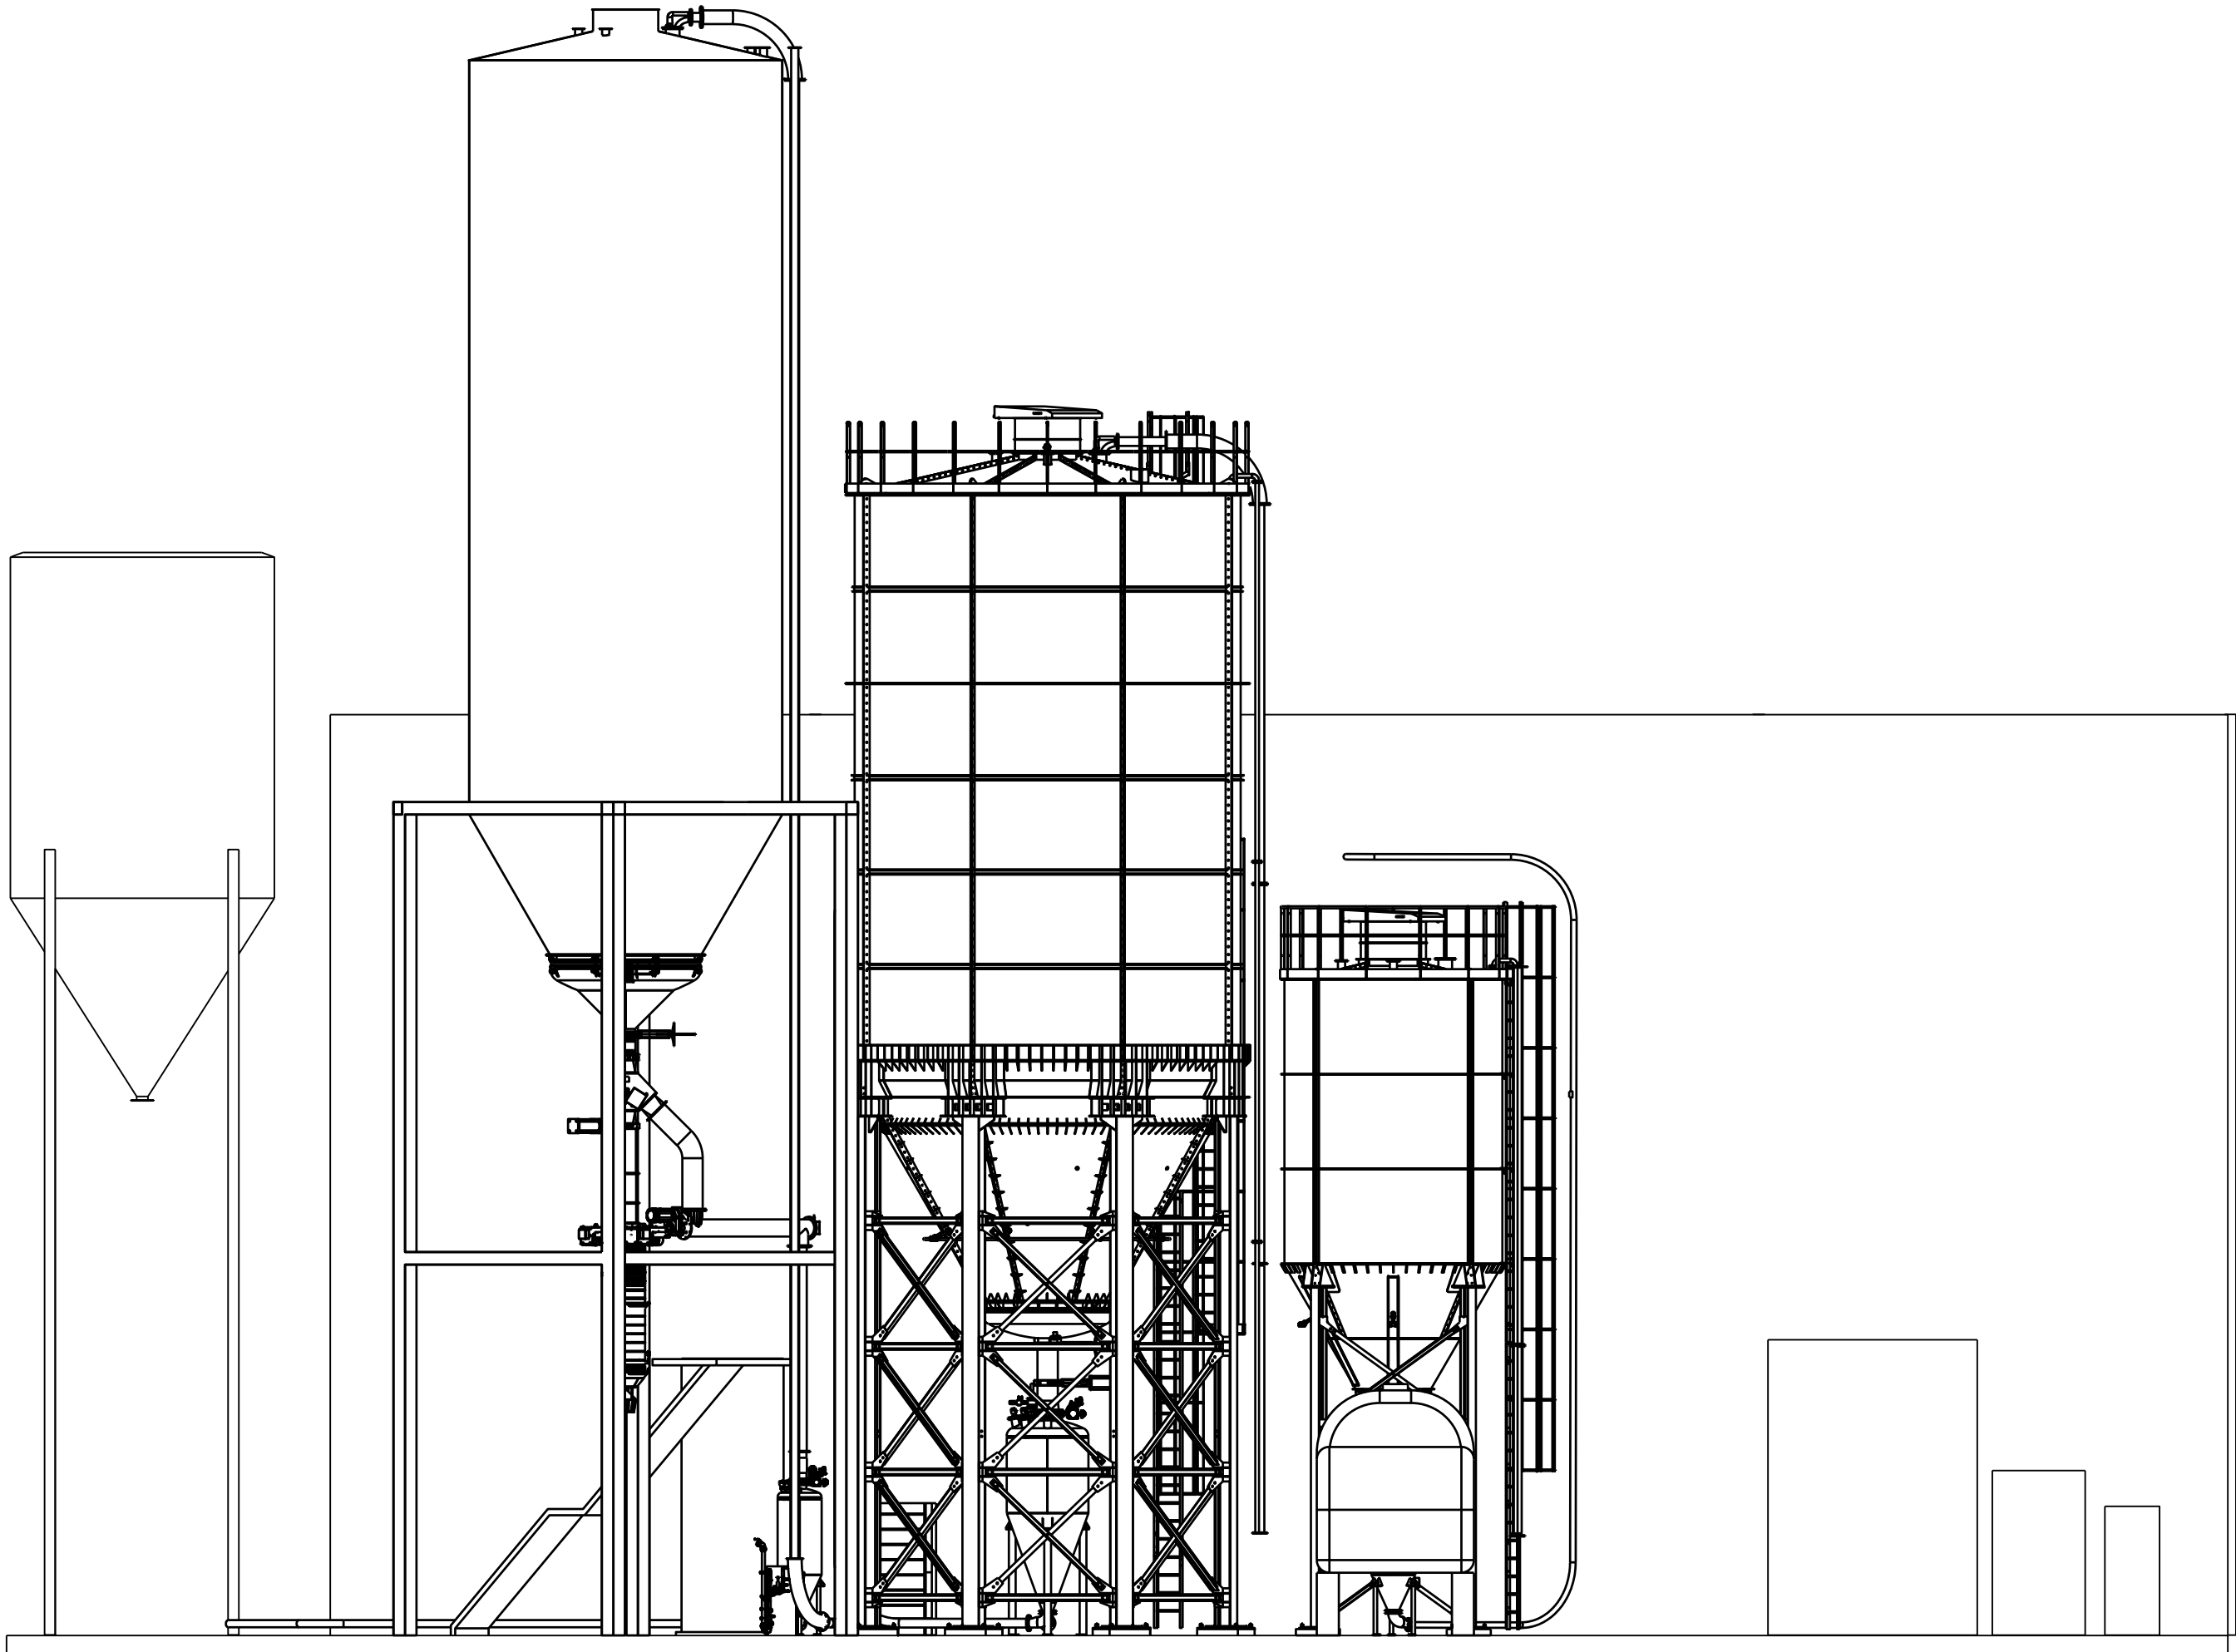 

WEST ELEVATION

1:100

REV	DESCRIPTION	DATE
PLANNING		
CLIENT Material Evolution Ltd.		
PROJECT CCP Building Products, Wrexham Silos, Carparking and Weighbridge		
DRAWING Proposed Silo Elevations		
DATE	February 2024	DRAWN
SCALE	1:100 @ A1	CHECKED
DRAWING NO. ME.P.02		REV