




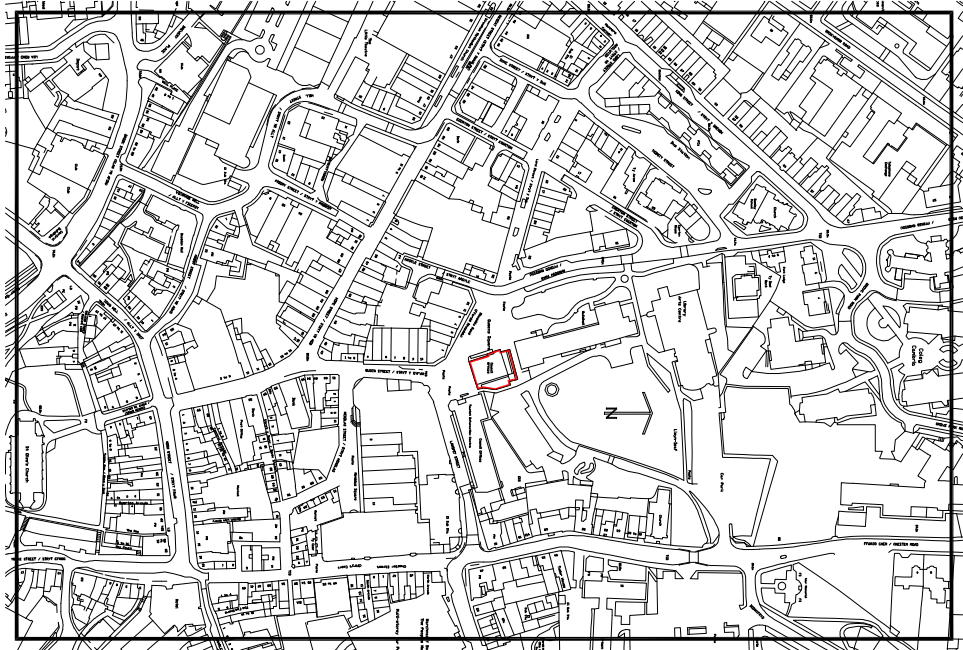


LOCATION PLAN 1:2500

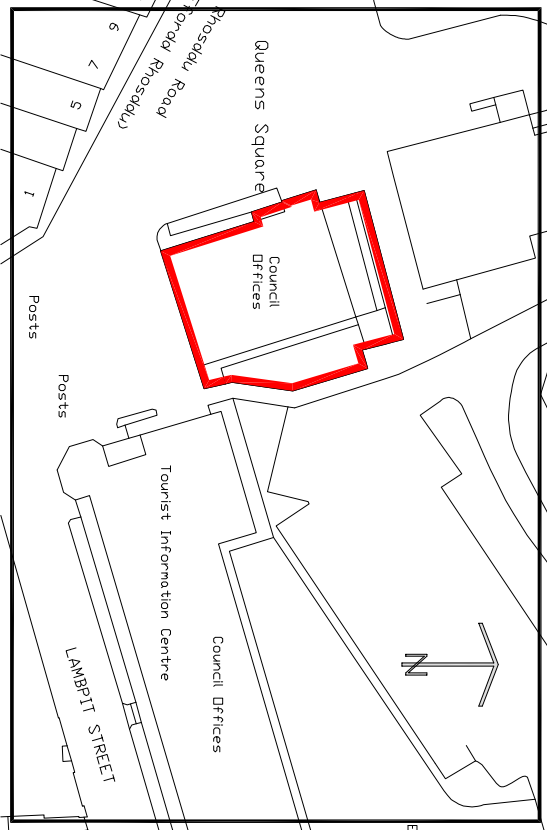

BLOCK PLAN 1:500

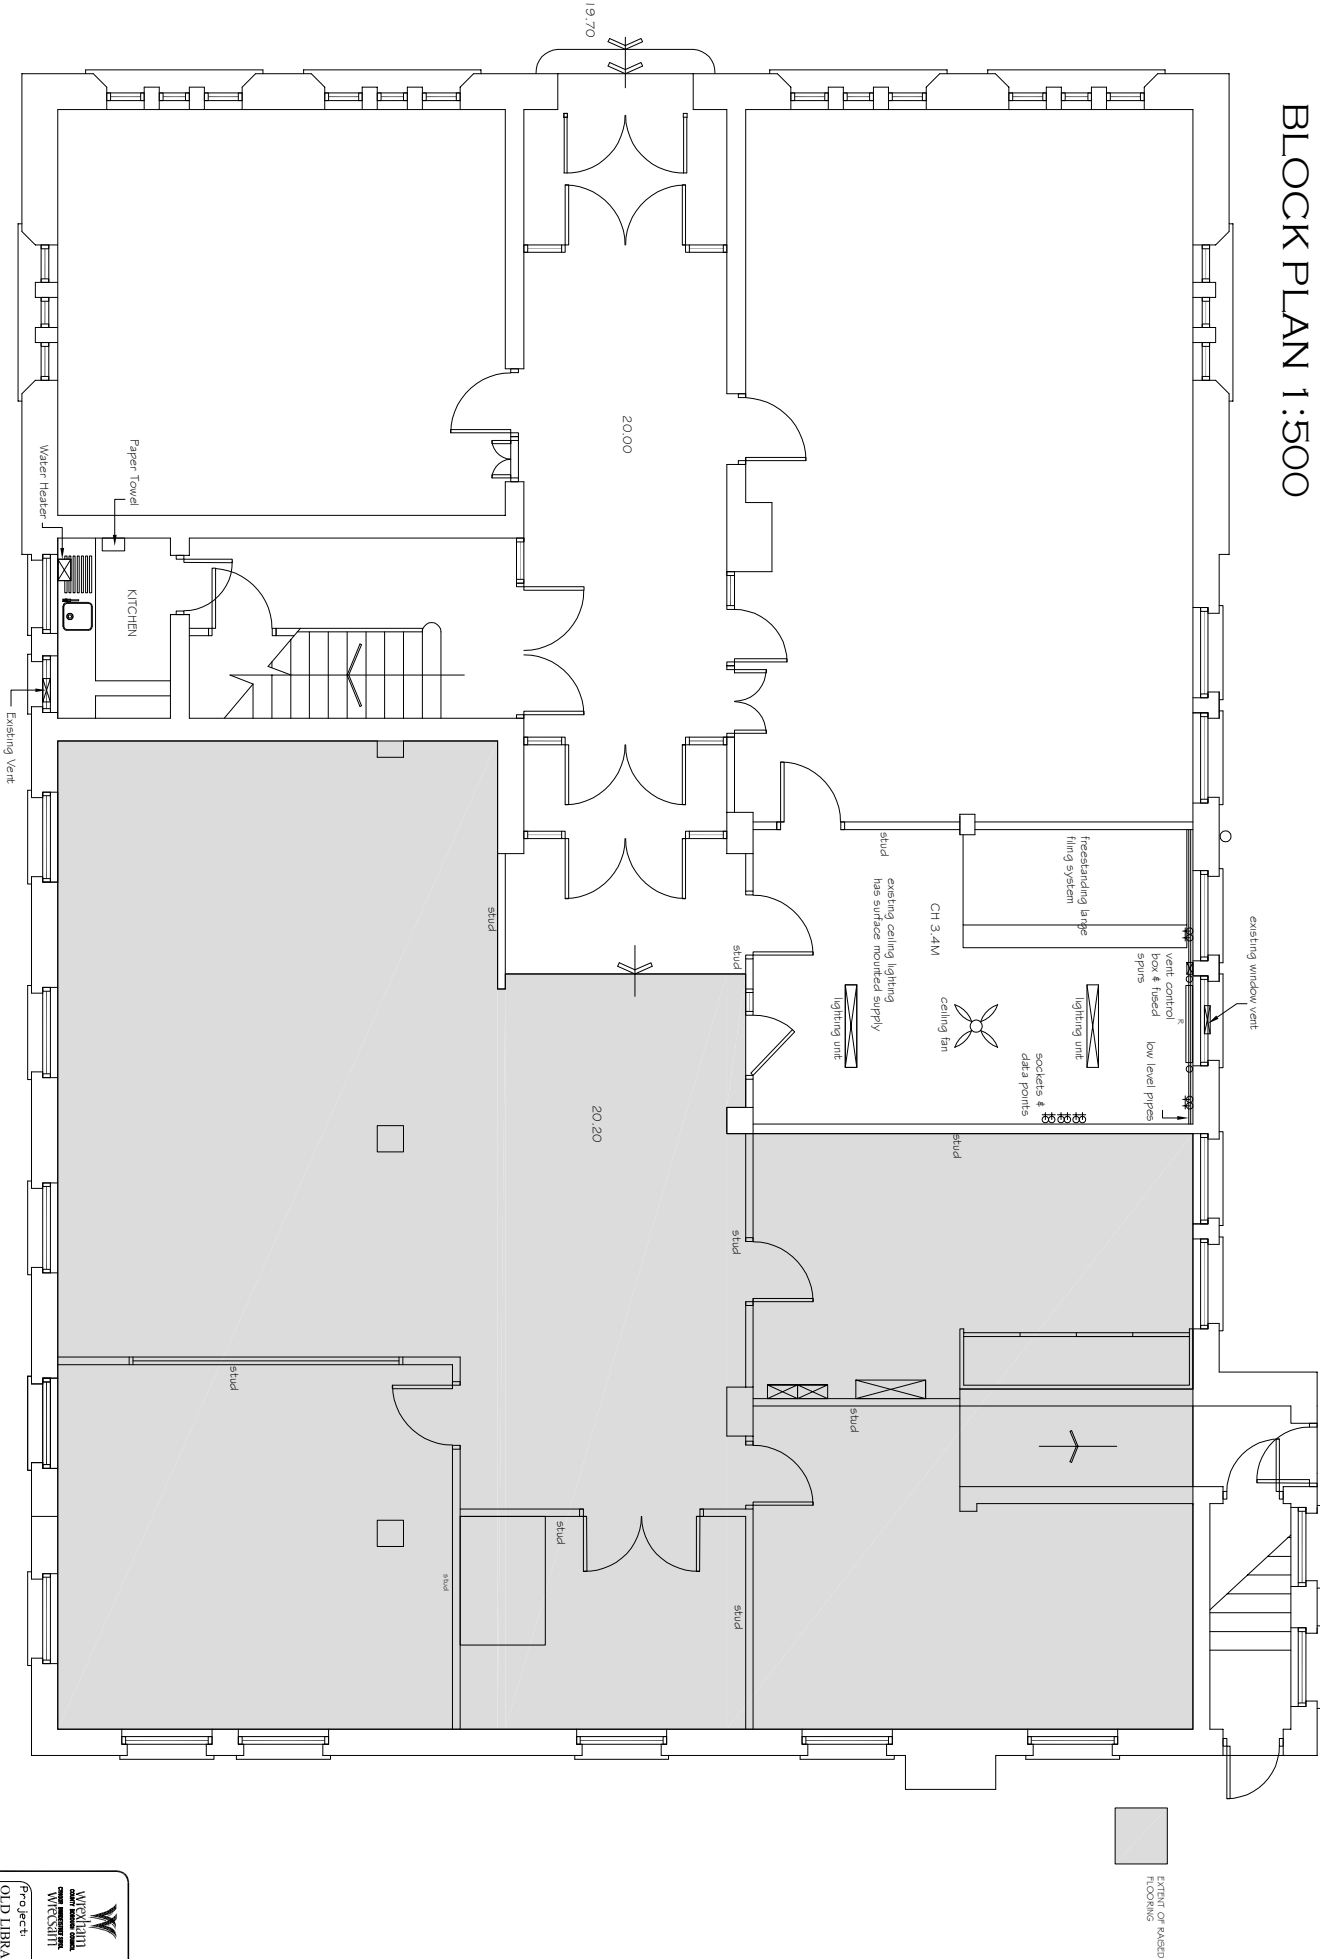

EXISTING GROUND FLOOR PLAN

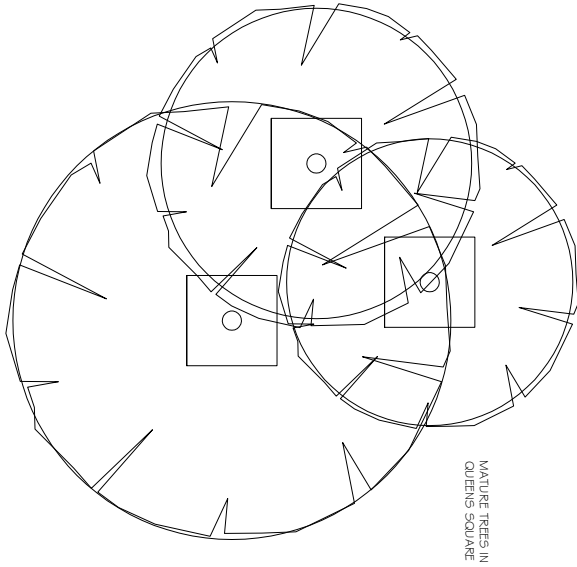

Wrexham WREXHAM COUNTY BOROUGH COUNCIL JULIE M FRANKS PLANNING MANAGER RHYL INDUSTRIAL PARK, L13 7TU PHONED 01978 511111, WREXHAM L13 7TU			
Project OLD LIBRARY			
Detail EXISTING GROUND FLOOR PLAN			
Drawn / Checked	Date	AutoCad File Ref	
Scale	Project No	Dwg No	Rev
SCALE BAR			
PD202304/A			