




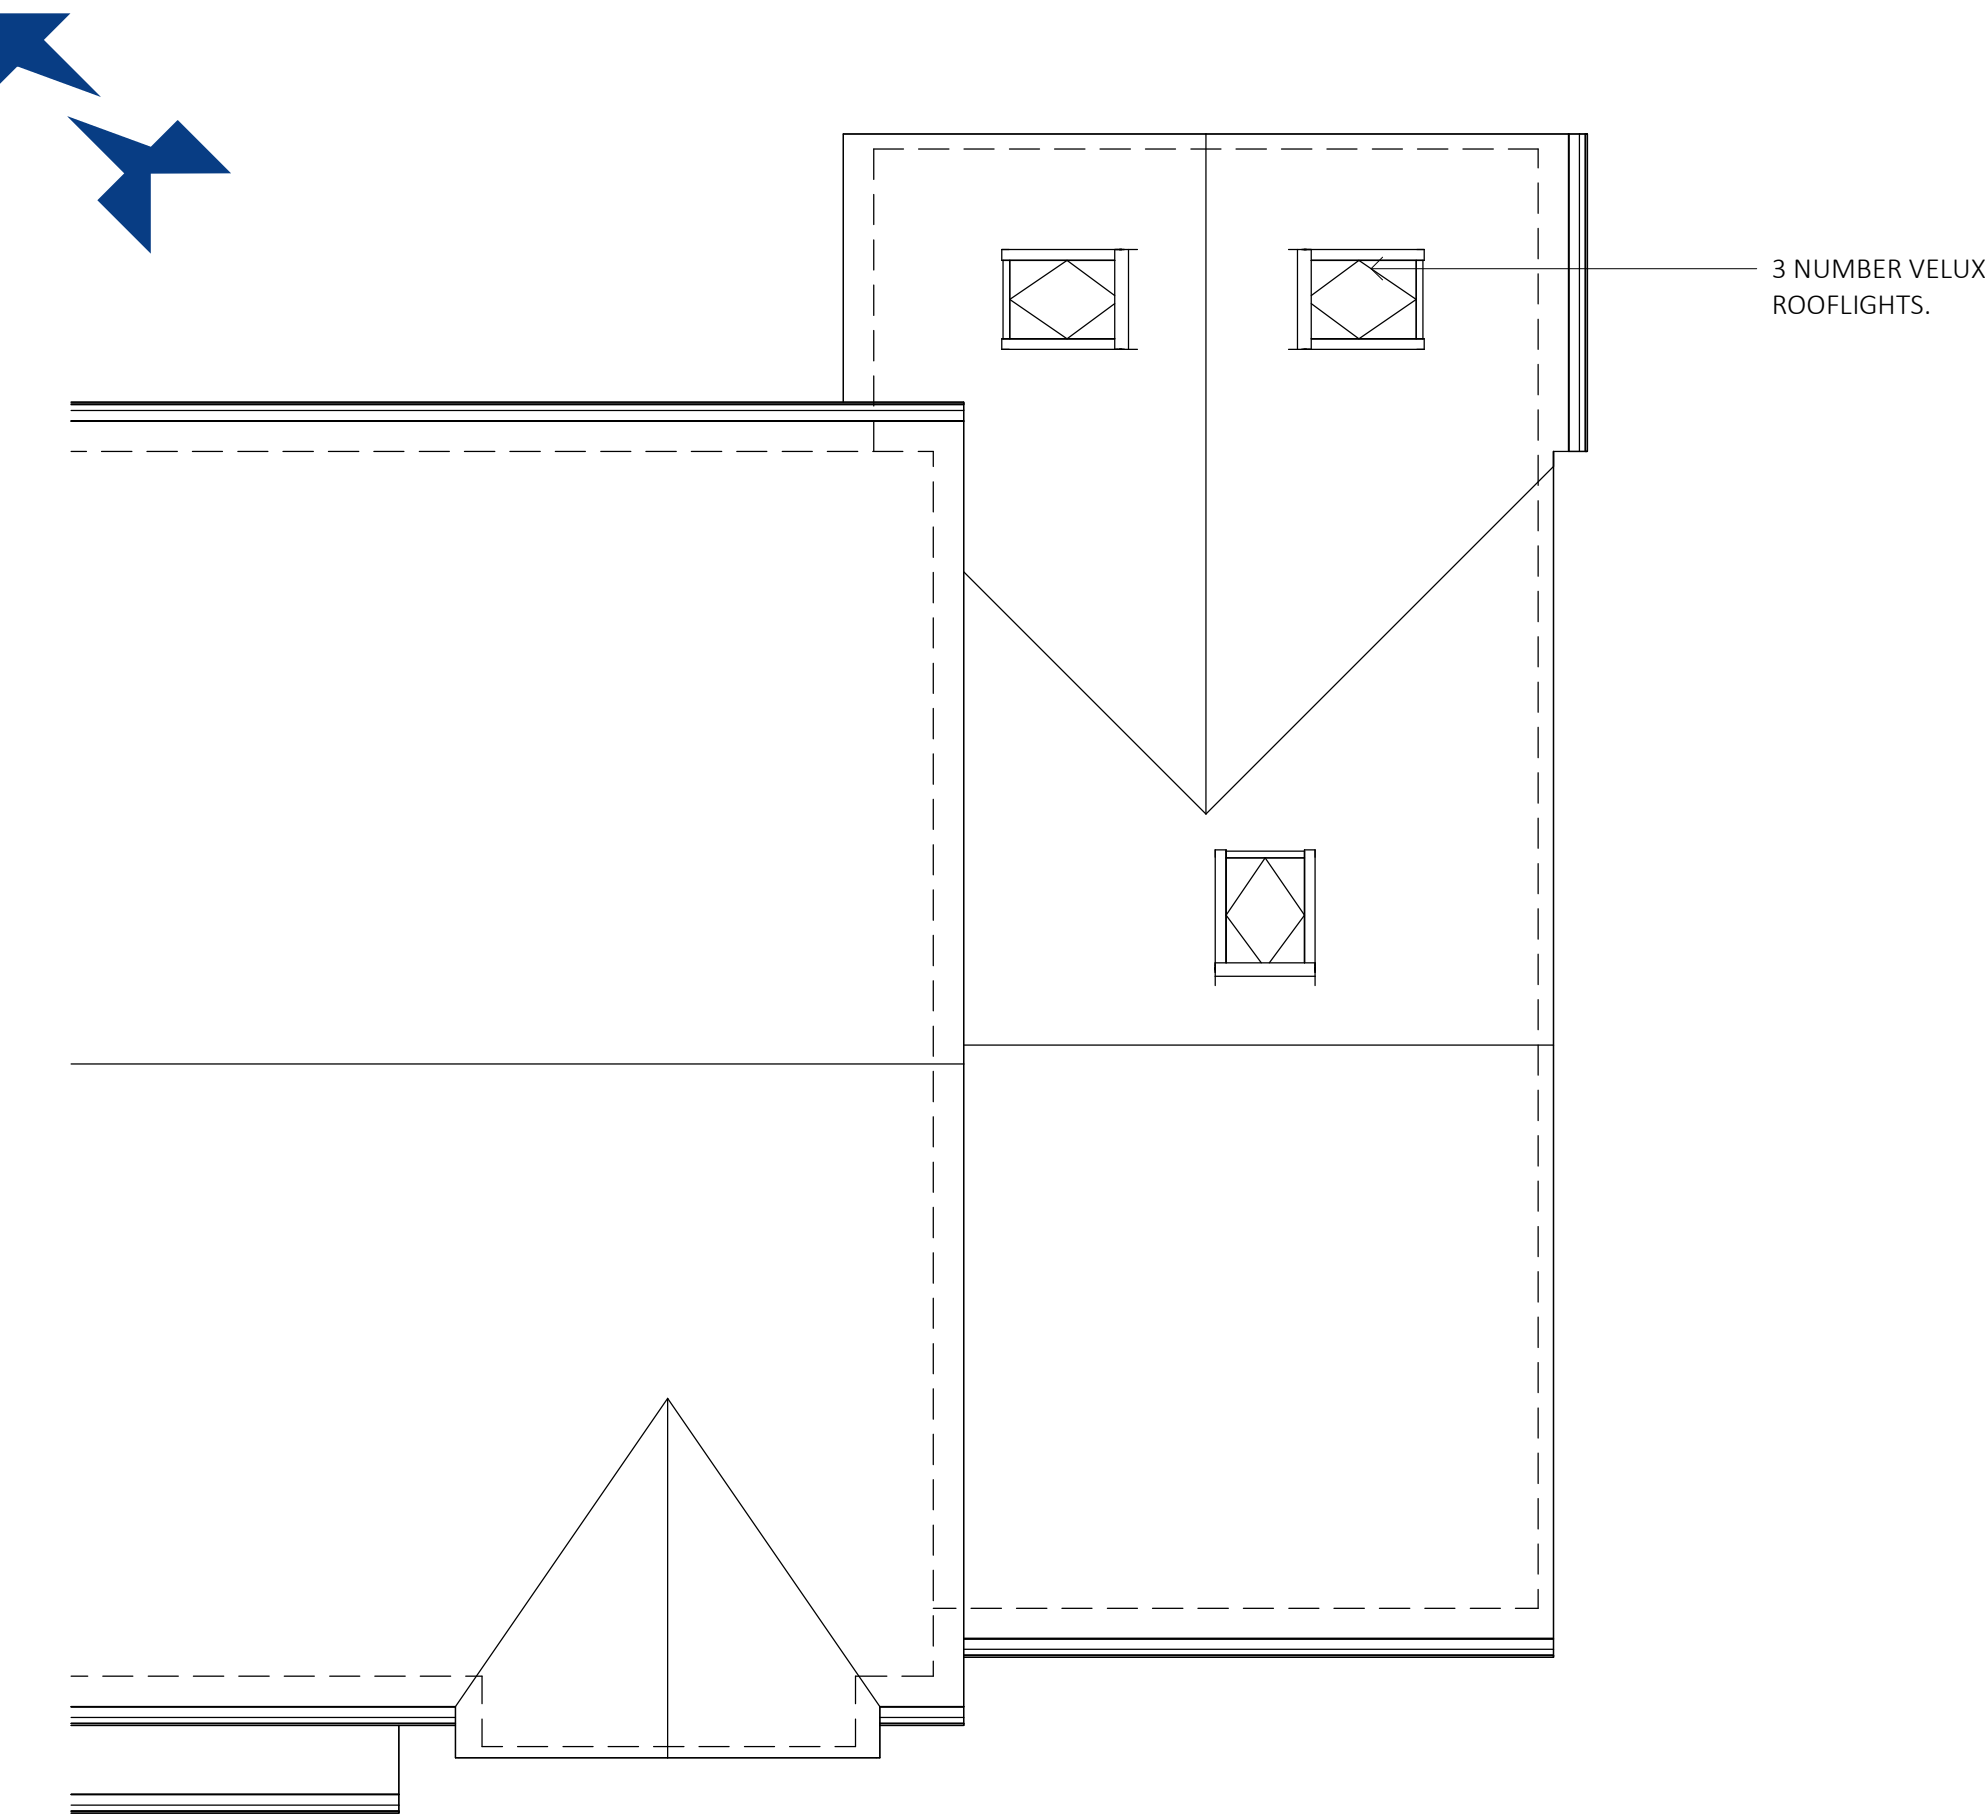

Proposed Roof Plan
1 : 50

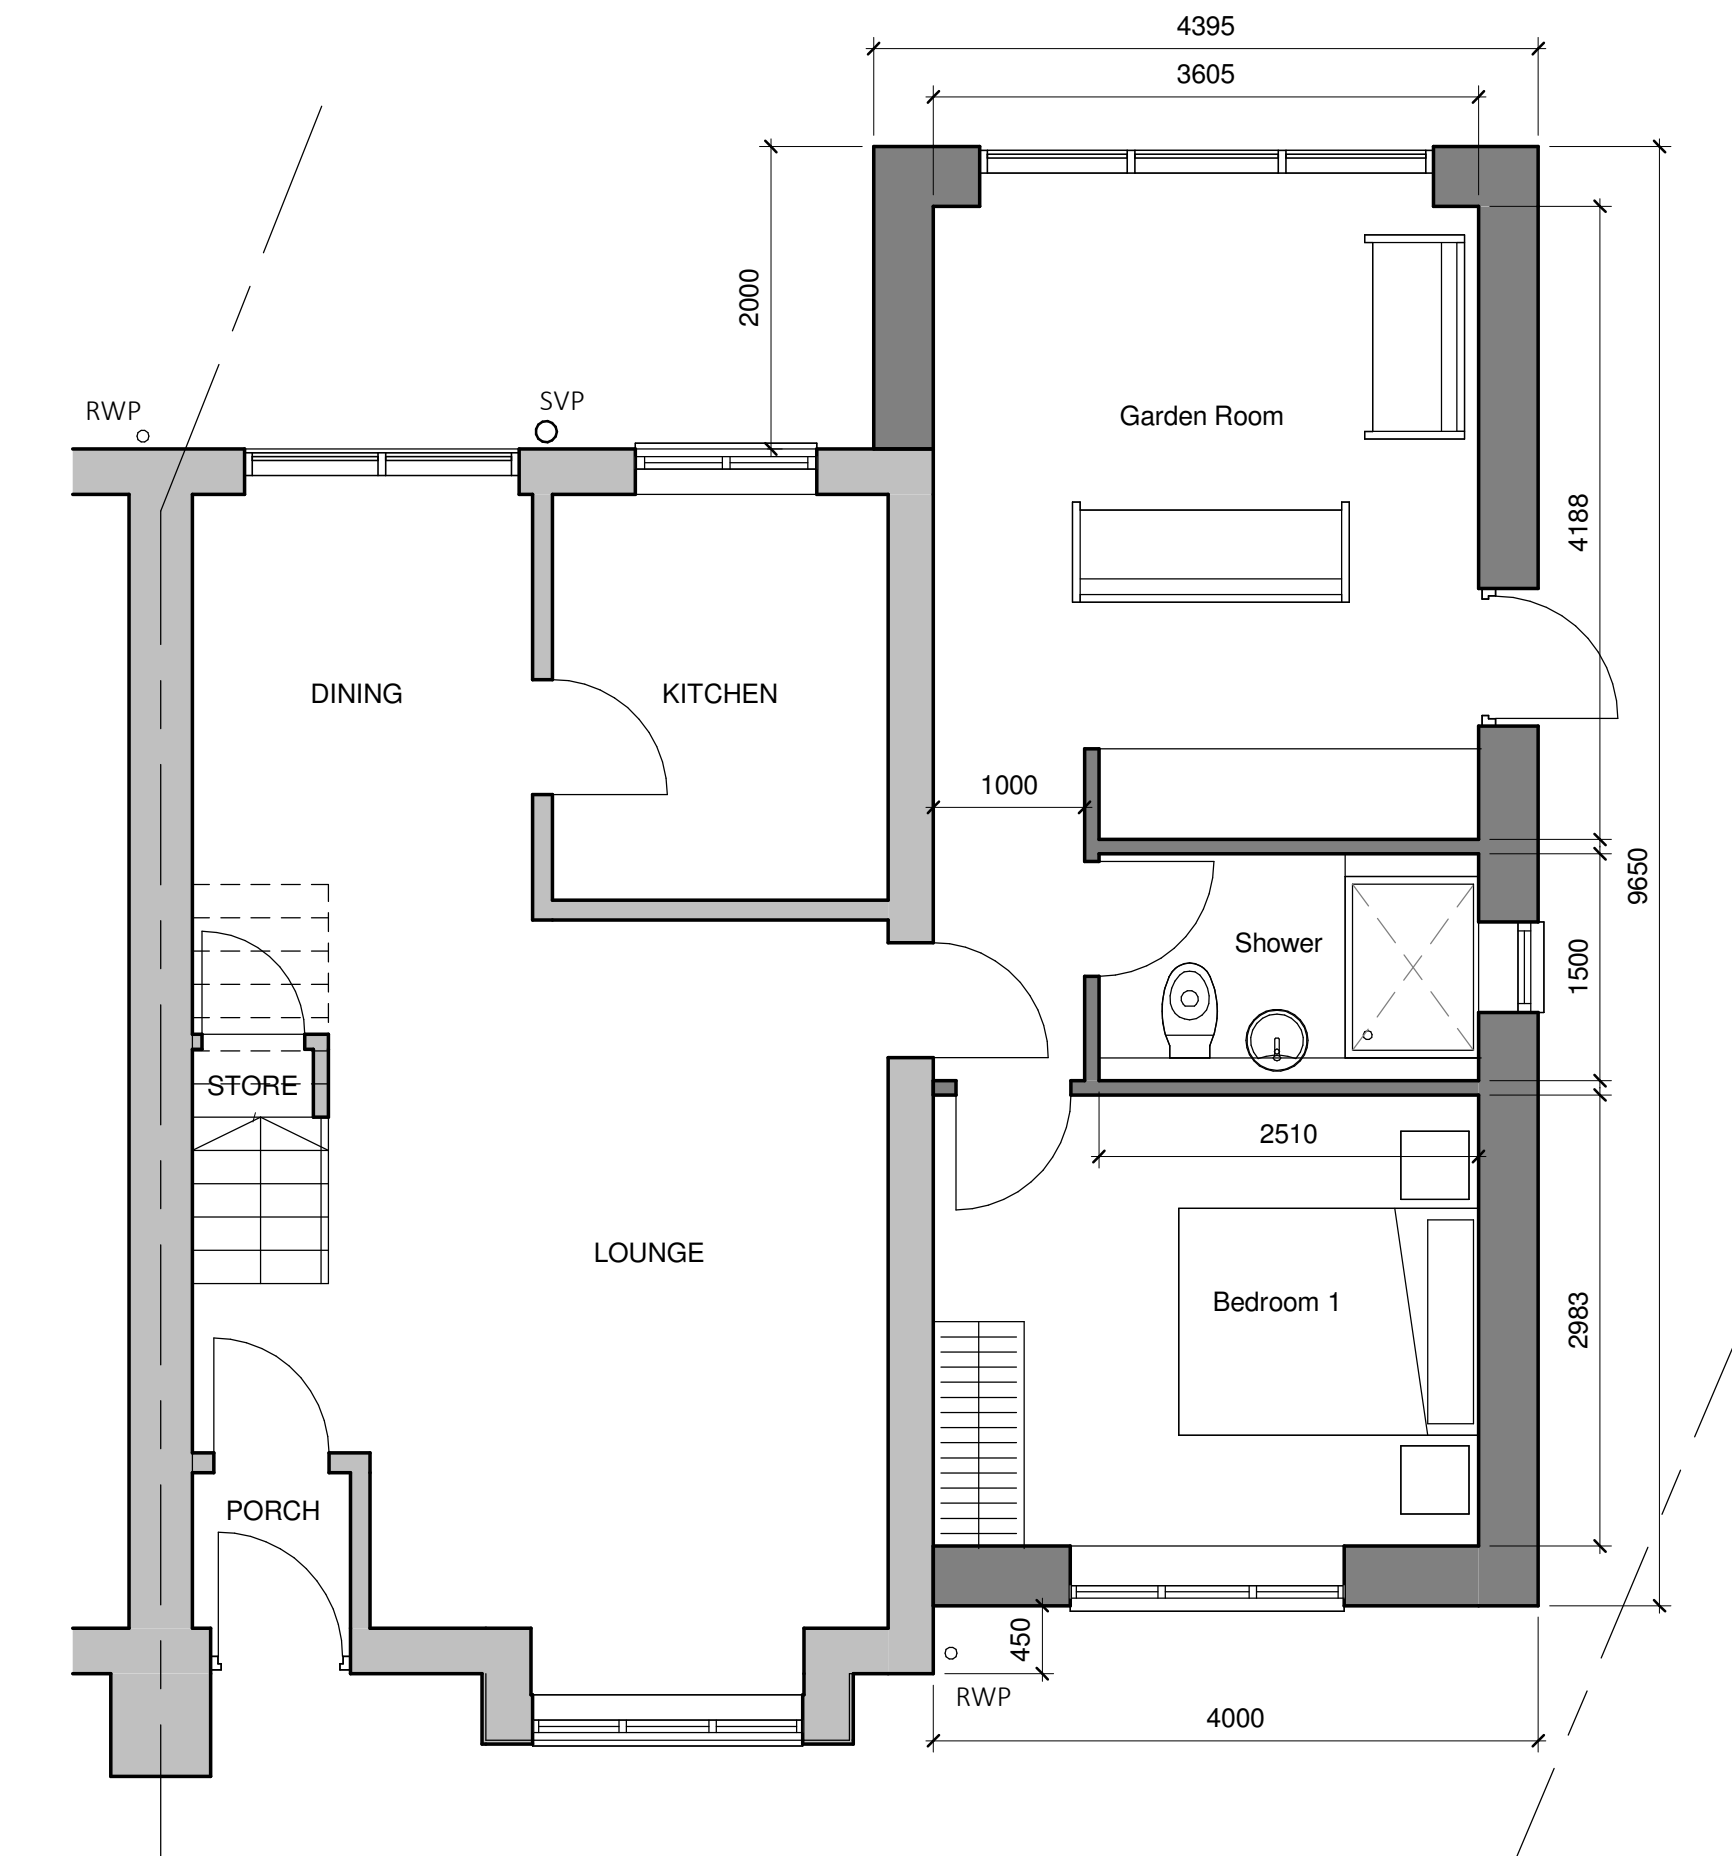


Proposed Ground Floor Plan
1 : 50

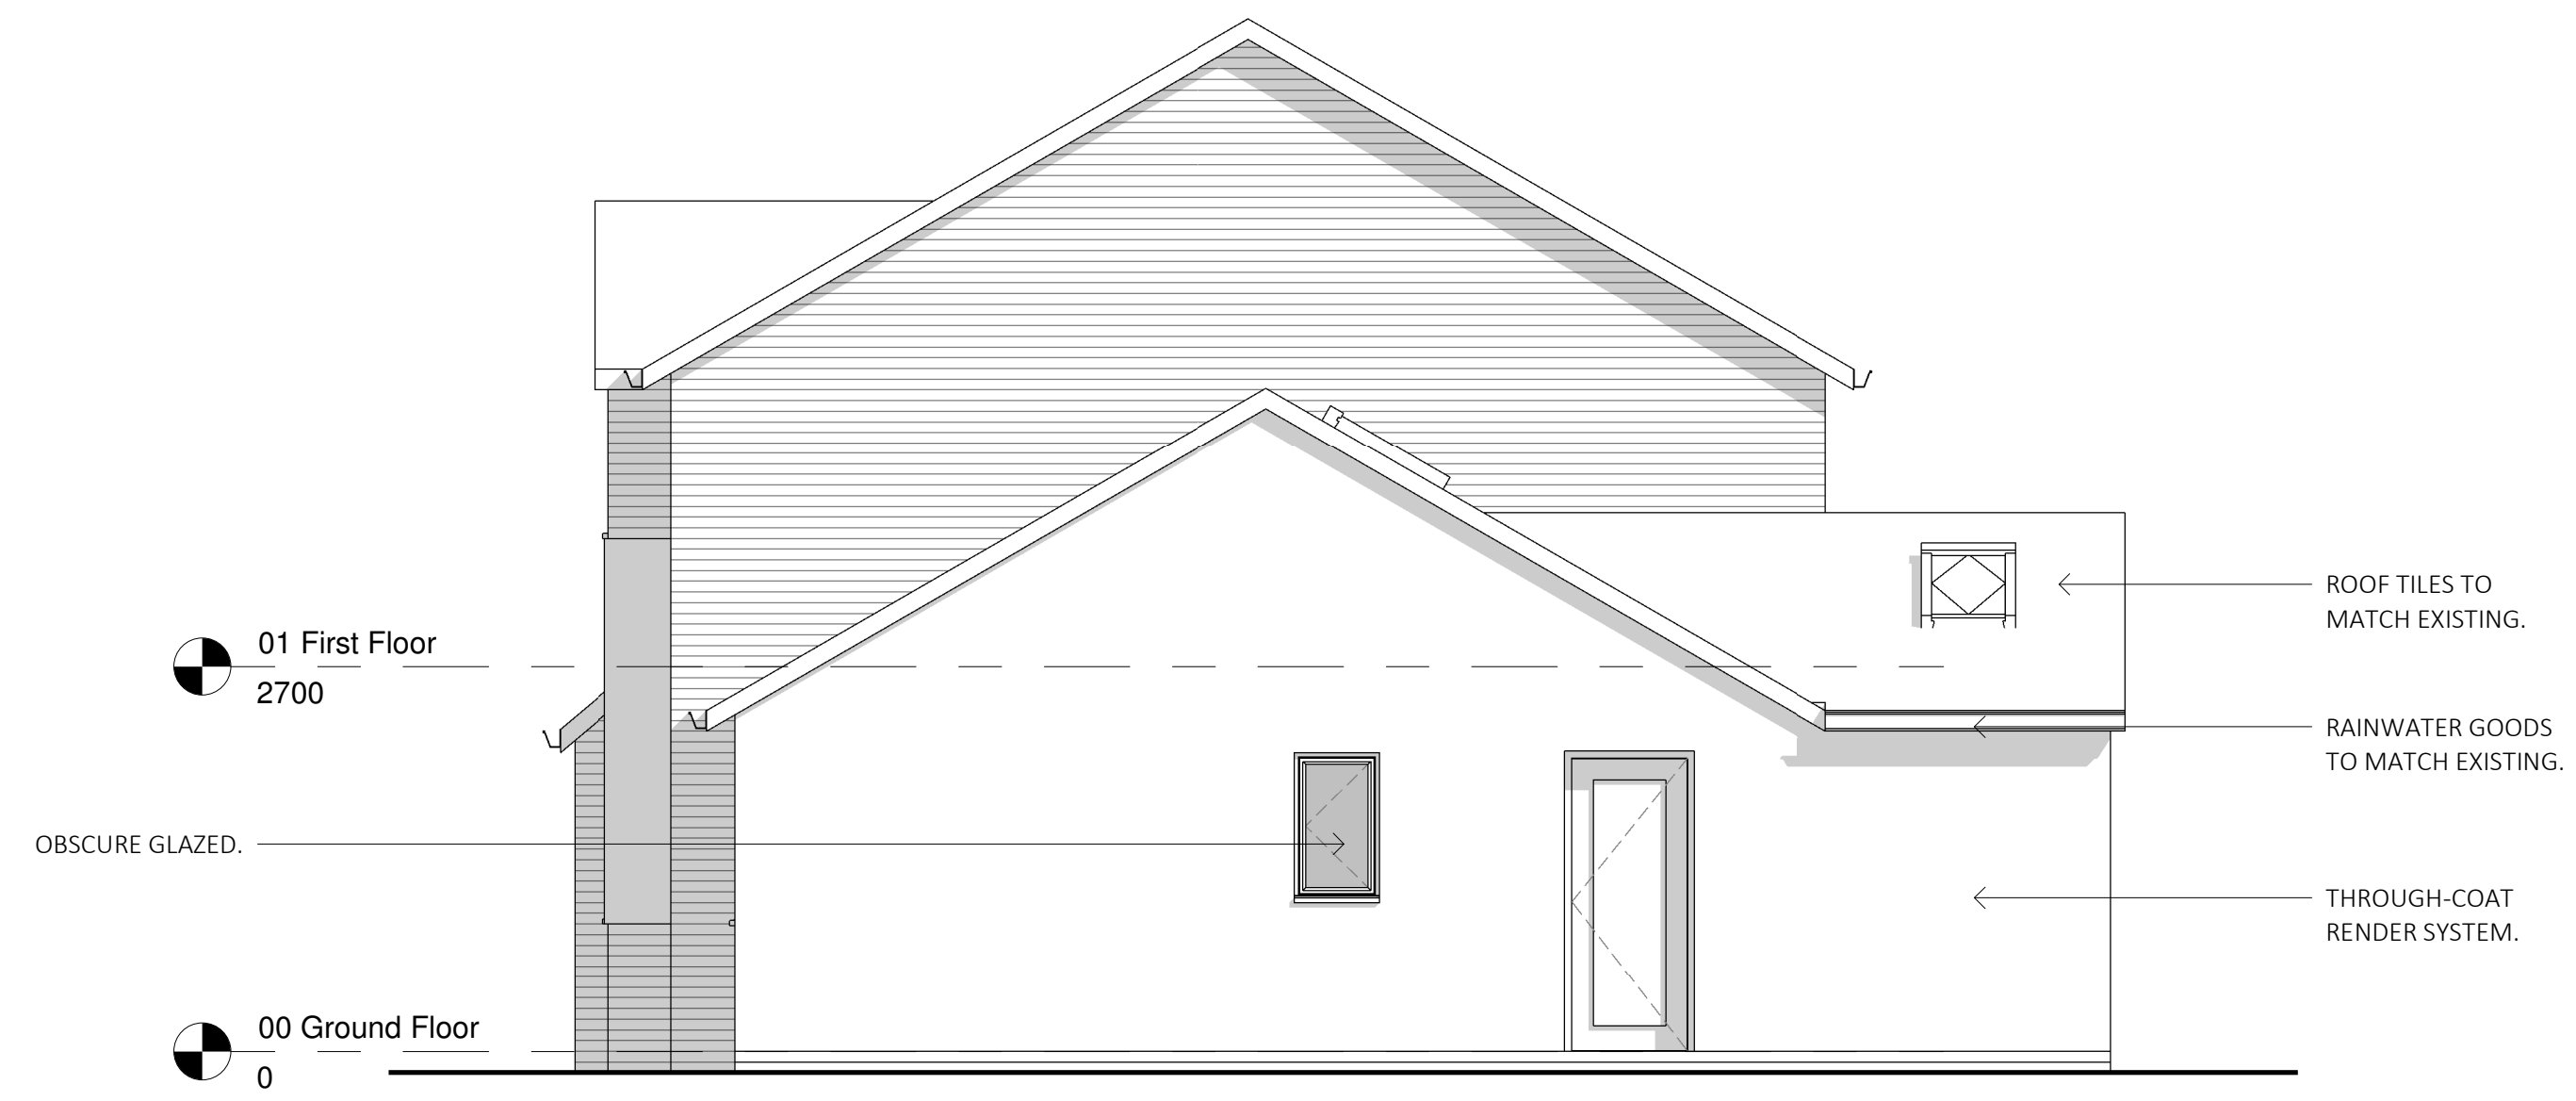

Proposed South East Elevation
1 : 50



Proposed South West Elevation
1 : 50

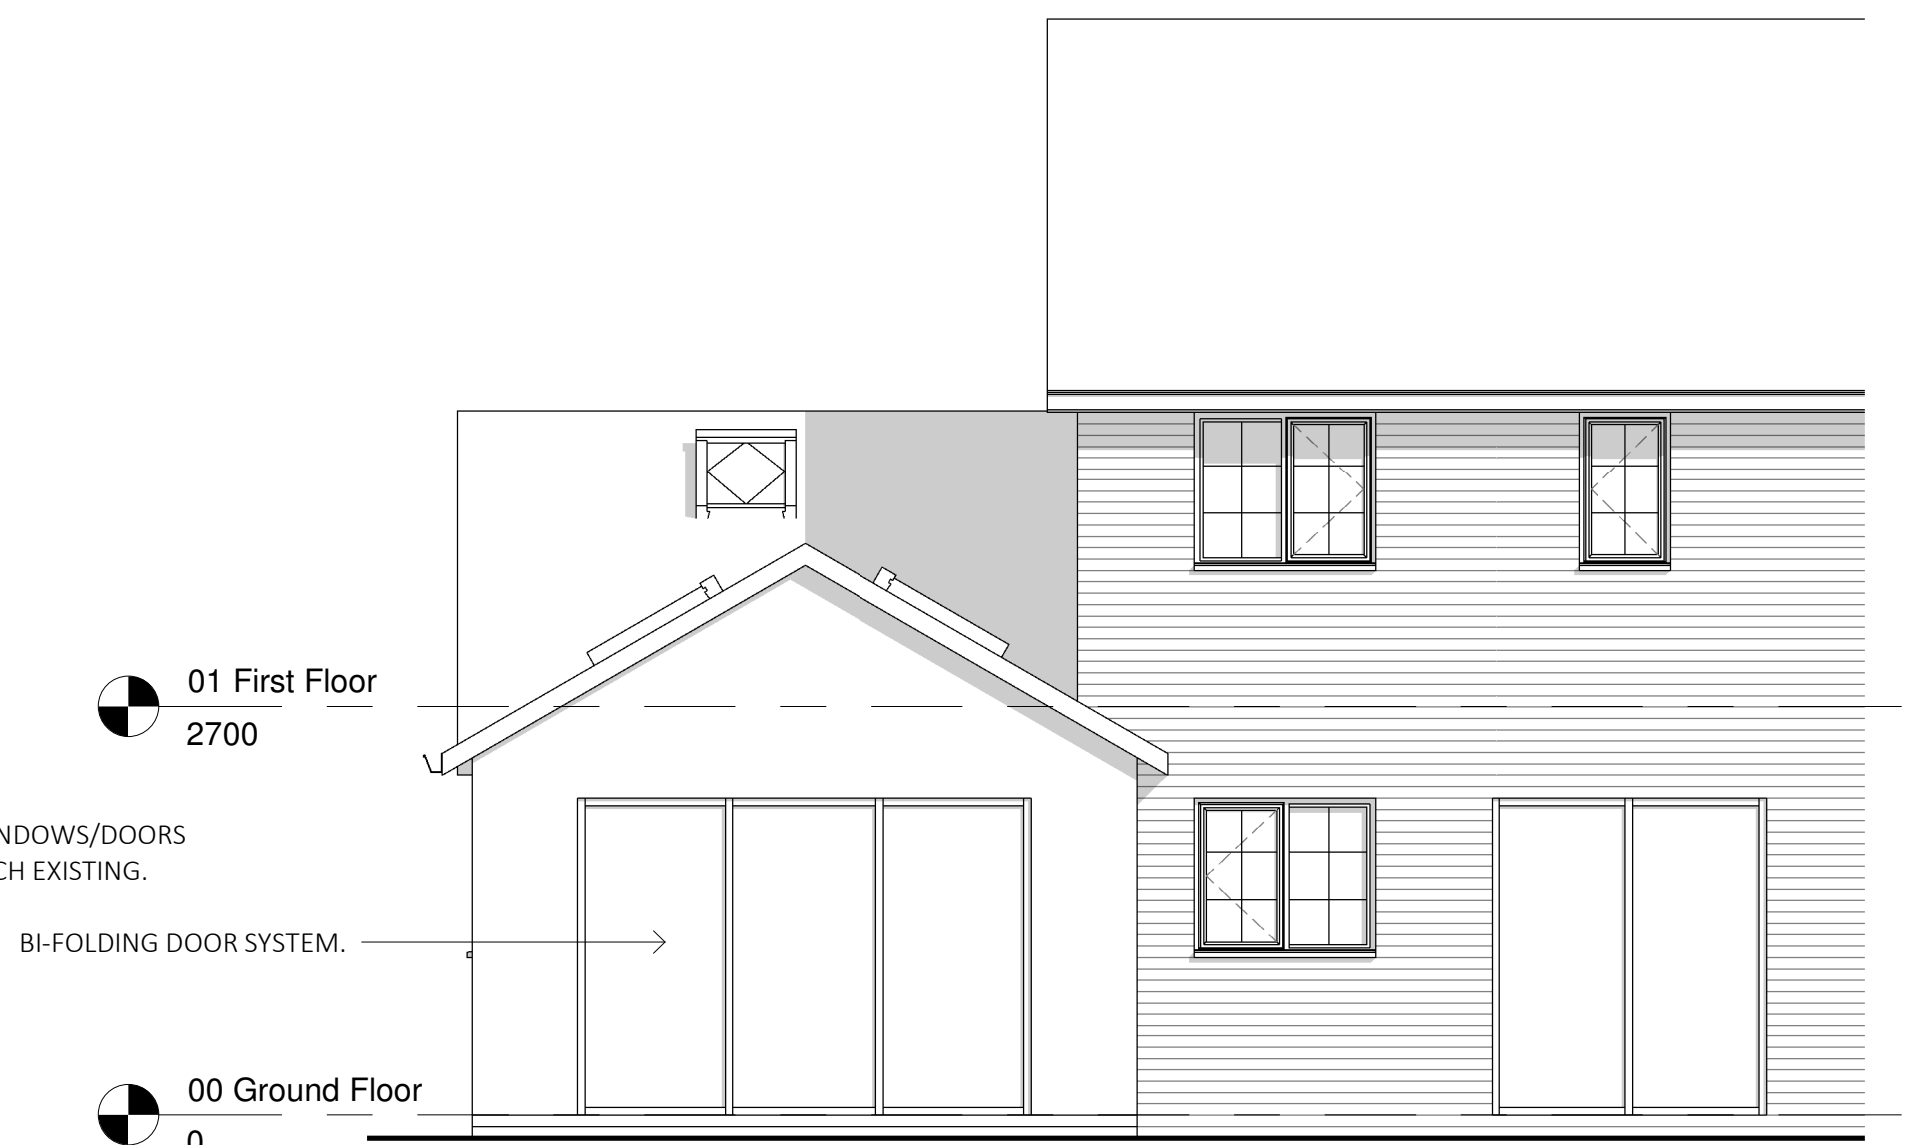

Proposed North East Elevation
1 : 50



Project:	10 Brandy Brook, Johnstown		
Title:	Proposed Floor Plan & Elevations		
Scale @ A1:	1 : 50	Scale @ A3:	1:100
Project Ref:	24-07	Author:	GE
Drawing No:	A102	Date:	12/02/24
Rev:	-		