
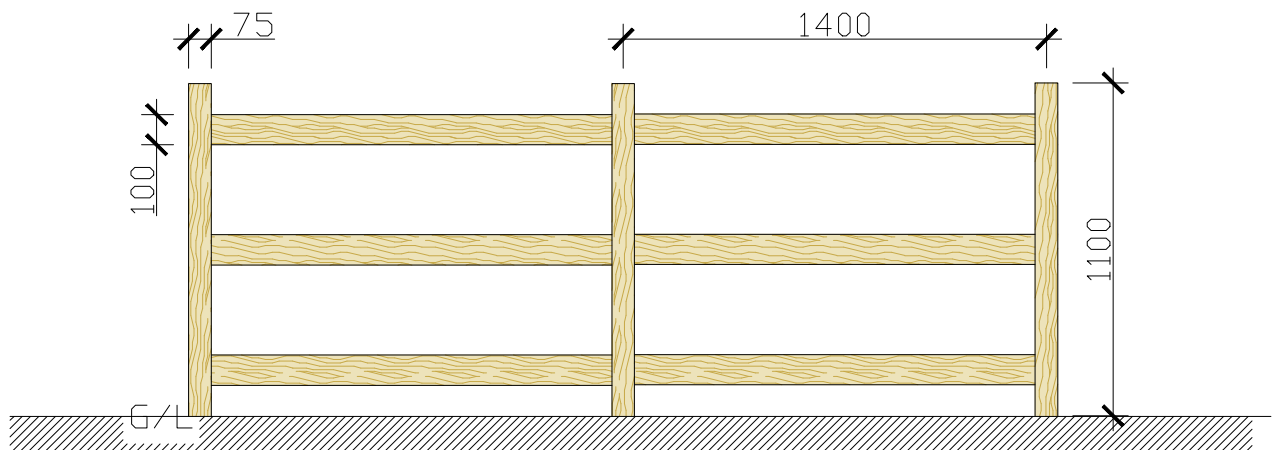


Proposed Site Plan

Scale 1:100

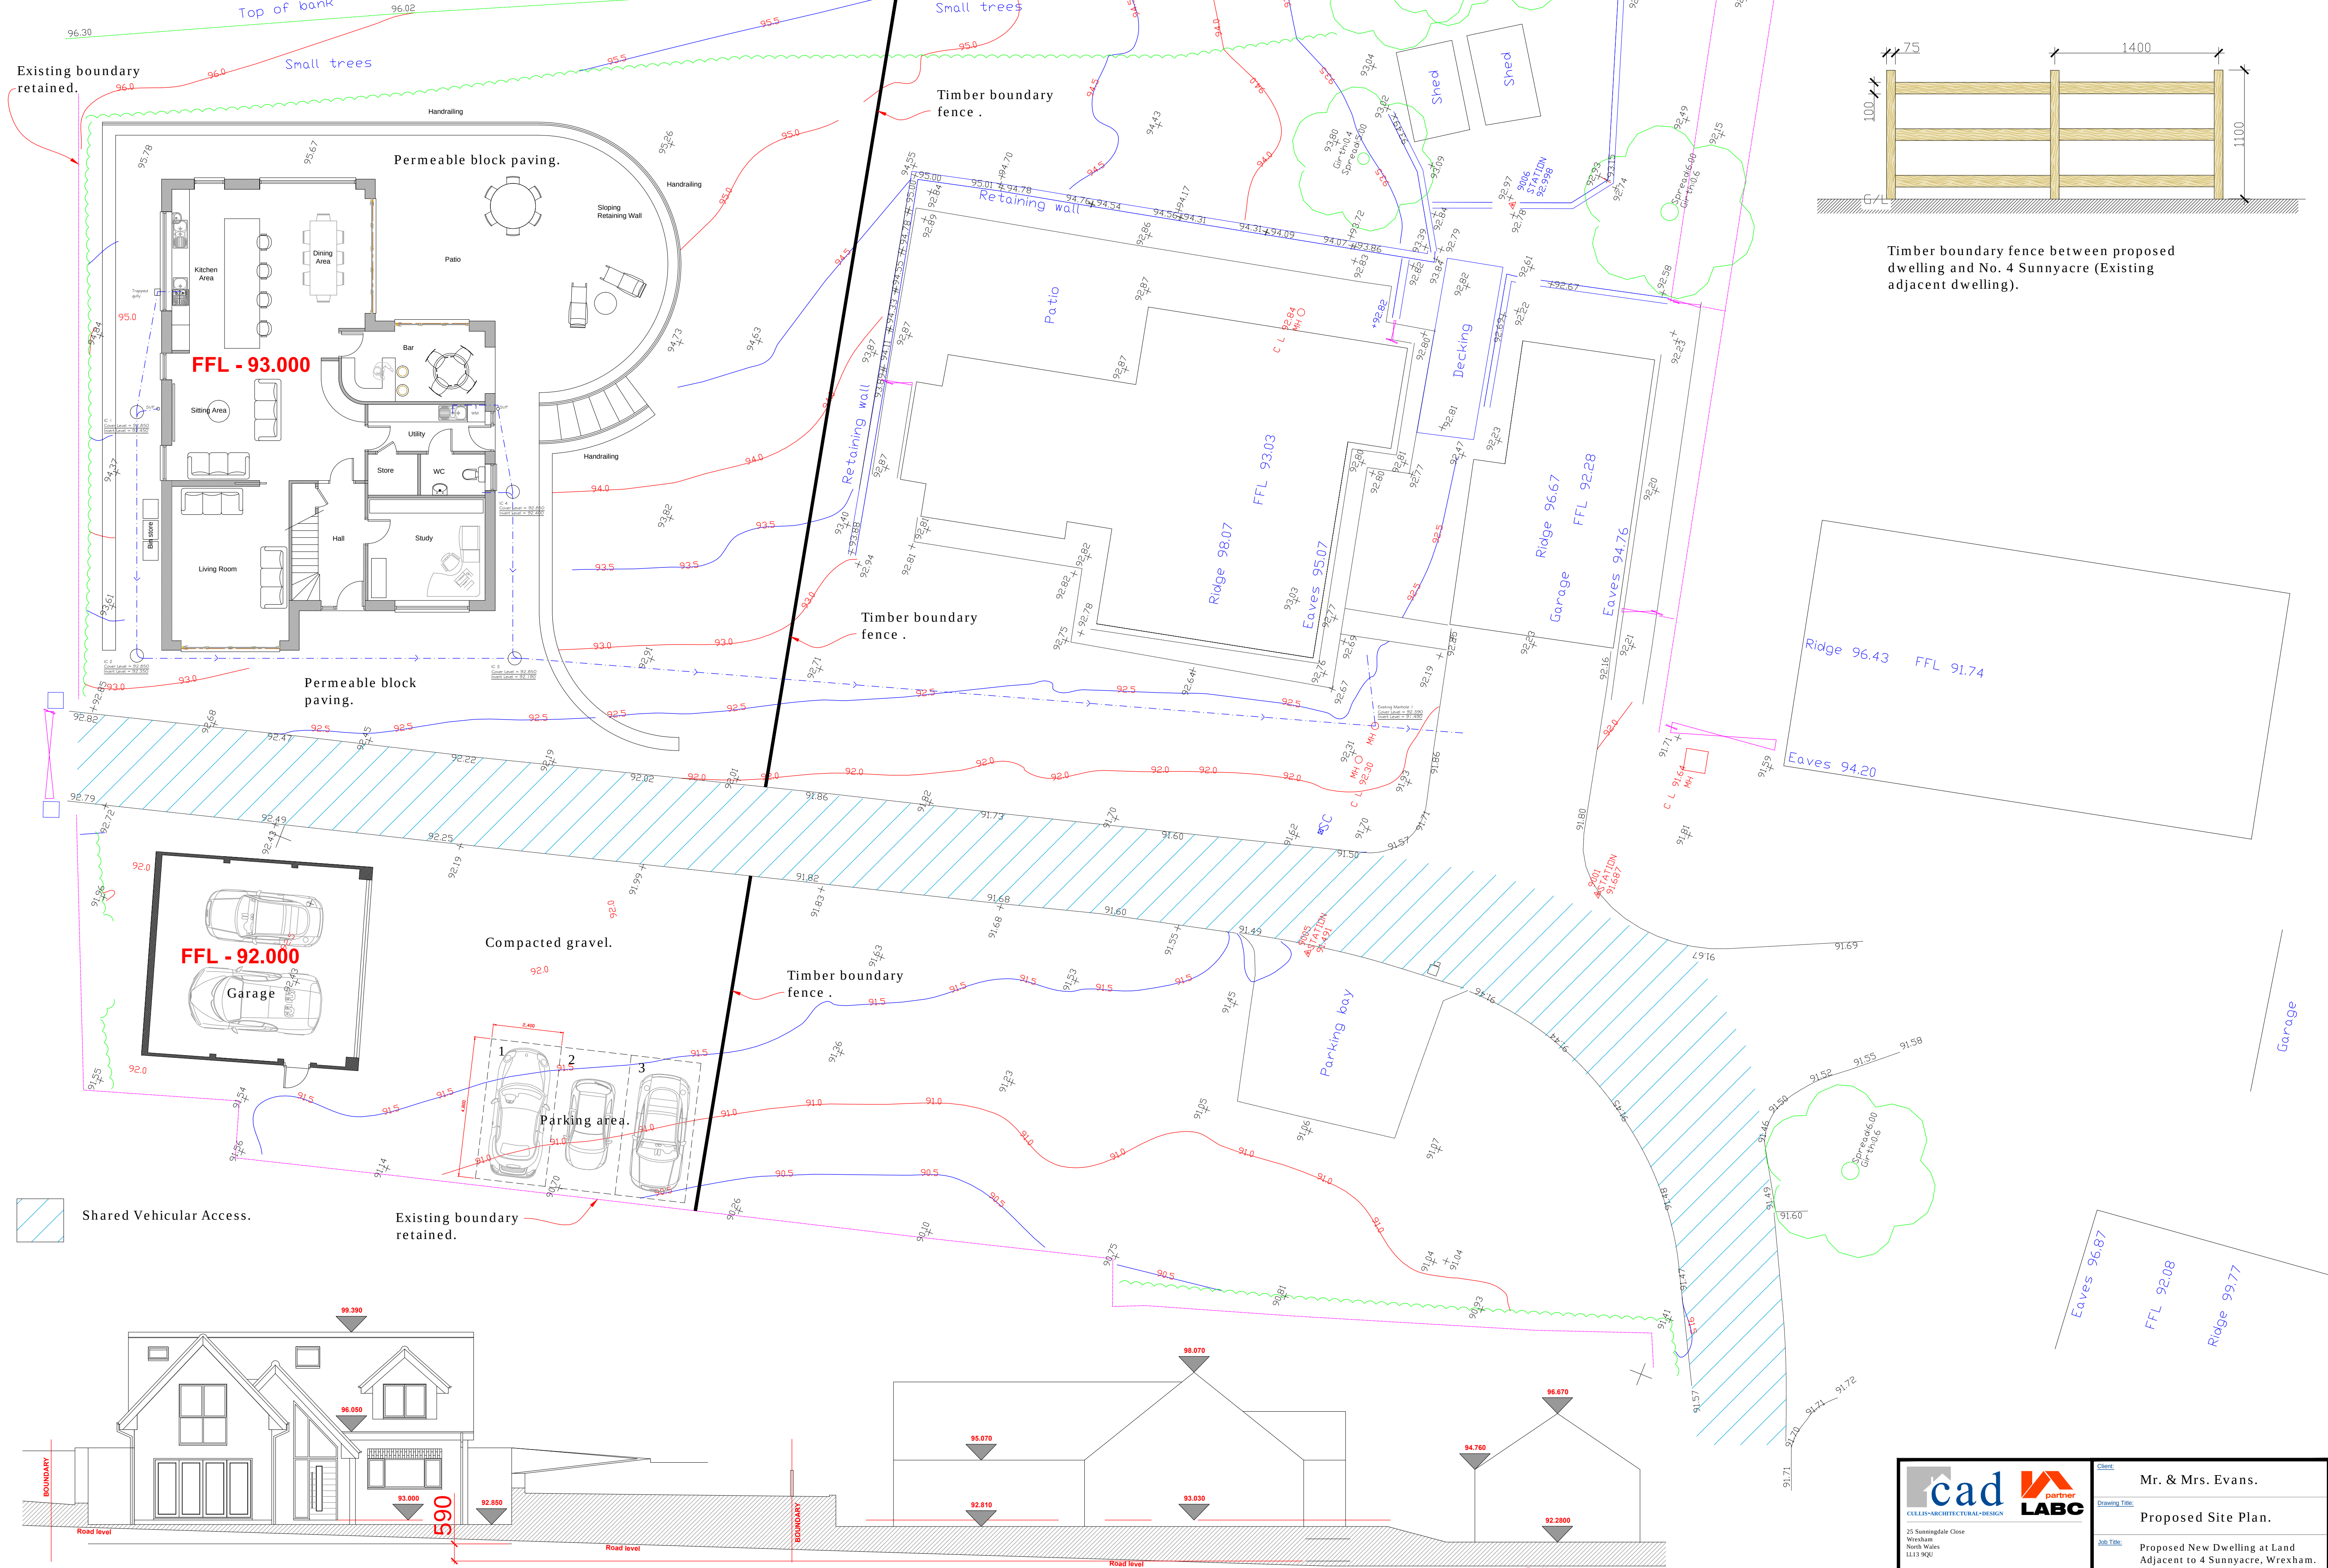

Timber boundary fence between proposed dwelling and No. 4 Sunnyacre (Existing adjacent dwelling).

Proposed Site Section

1:100

25 Sunningdale Close
Wrexham
North Wales
LL13 9QU

T 01978 264376
M 07791 480768
E ajones540@btinternet.com

LABC

Client: Mr. & Mrs. Evans.			
Drawing Title: Proposed Site Plan.			
Job Title: Proposed New Dwelling at Land Adjacent to 4 Sunnyacre, Wrexham.			
Date: Feb 2021	Scale: 1:100 at A1	Rev:	Draw No: PD202/02