




1 GA Existing Roof Plan  
1 : 200

Do not scale this drawing.  
Ashton Smith is to be notified of discrepancies in figured dimensions.  
This drawing is copyright and is for use on this site only.  
The drawing is to be used solely for information as intended.  
For other information refer to the latest revision of any cross-referenced drawing.

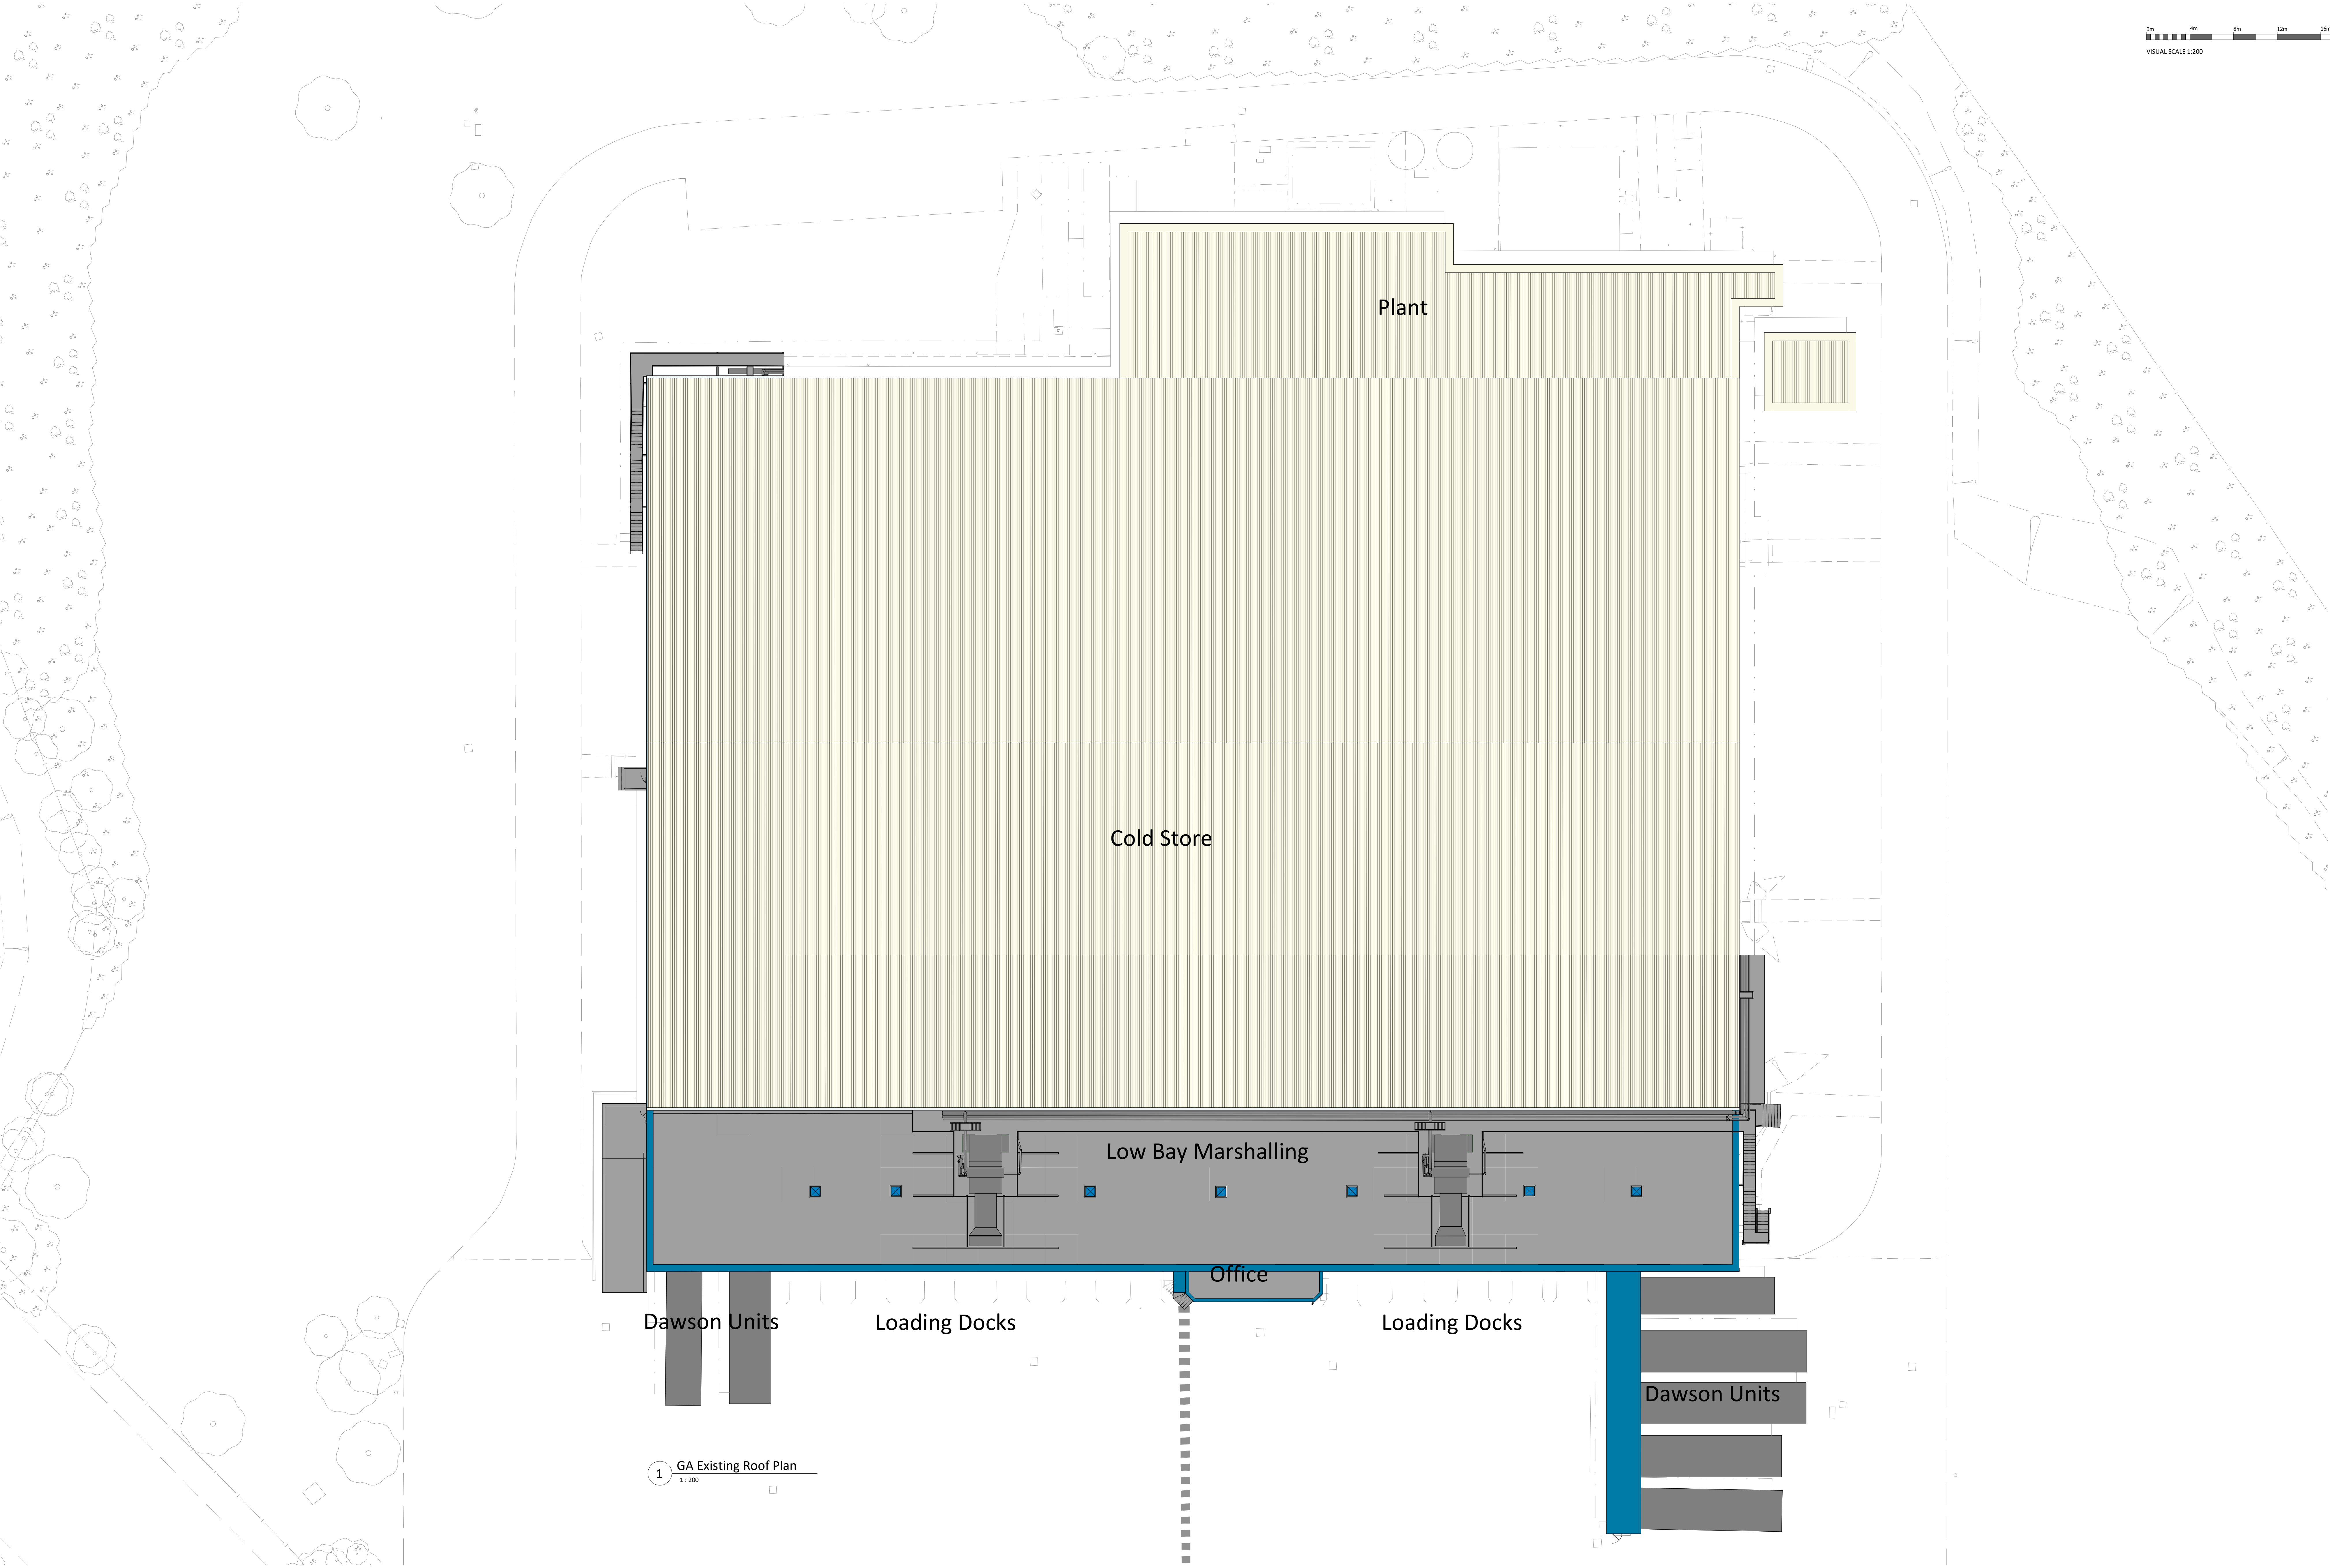

LOCATION PLAN:

NOTES:

|     |            |                                                          |     |          |
|-----|------------|----------------------------------------------------------|-----|----------|
| REV | DATE       | DESCRIPTION                                              | RAA | STATUS   |
| P01 | 2024-02-12 | Issued for full planning                                 | RAA | PLANNING |
| P02 | 2024-02-12 | Issued for planning                                      | RAA | PLANNING |
| P03 | 2024-02-12 | Updated plan with comments from meeting dated 2024-02-14 | RAA | PLANNING |
| P04 | 2024-02-12 | Initial Drawing Stage                                    | RAA | PLANNING |
| REV | DATE       | DESCRIPTION                                              | RAA | STATUS   |
| P01 | 2024-02-12 | Issued for full planning                                 | RAA | PLANNING |
| P02 | 2024-02-12 | Issued for planning                                      | RAA | PLANNING |
| P03 | 2024-02-12 | Updated plan with comments from meeting dated 2024-02-14 | RAA | PLANNING |
| P04 | 2024-02-12 | Initial Drawing Stage                                    | RAA | PLANNING |

|                                                   |            |                                                          |     |          |  |
|---------------------------------------------------|------------|----------------------------------------------------------|-----|----------|--|
| PROJECT TITLE                                     |            |                                                          |     |          |  |
| Project Sakura                                    |            |                                                          |     |          |  |
| DRAWING TITLE                                     |            |                                                          |     |          |  |
| Existing Roof Plan                                |            |                                                          |     |          |  |
| REV                                               | DATE       | DESCRIPTION                                              | RAA | STATUS   |  |
| P01                                               | 2024-02-12 | Issued for full planning                                 | RAA | PLANNING |  |
| P02                                               | 2024-02-12 | Issued for planning                                      | RAA | PLANNING |  |
| P03                                               | 2024-02-12 | Updated plan with comments from meeting dated 2024-02-14 | RAA | PLANNING |  |
| P04                                               | 2024-02-12 | Initial Drawing Stage                                    | RAA | PLANNING |  |
| DRAWING NO.                                       |            |                                                          |     |          |  |
| TCSW - ASA - 30 - EB.02 - D - A - 3002 (S2 - P04) |            |                                                          |     |          |  |
| BIM MODEL NUMBER                                  |            |                                                          |     |          |  |
| TCSW-ASA-22-NB-ZZ-M3-A-0002 (SD-P05)              |            |                                                          |     |          |  |

|                                                                                       |  |                                     |  |
|---------------------------------------------------------------------------------------|--|-------------------------------------|--|
| CLIENT                                                                                |  | TSL                                 |  |
| Thermotrafic                                                                          |  | TEMPERATURE CONTROLLED LOGISTICS    |  |
| AshtonSmith                                                                           |  | Beyond Design                       |  |
| Ashton Smith, Belvedere House, 3 Victoria Avenue, Harrogate, North Yorkshire, HG1 2EL |  | Tel: 01423 522882 Fax: 01423 565104 |  |
| www.ashton-smith.co.uk                                                                |  | www.ashton-smith.co.uk              |  |