



Room Schedule Proposed		
Name	Area	Level
Store	12 m²	Level 0
Utility	Not Placed	Not Placed
Kitchen	16 m²	Level 0
Dining Room	17 m²	Level 0
Hallway	11 m²	Level 0
Vestibule	1 m²	Level 0
Living Room	18 m²	Level 0
Bedroom 2	17 m²	Level 1
Bedroom 1	18 m²	Level 1
Study	6 m²	Level 1
Hallway	6 m²	Level 1
Bathroom	7 m²	Level 1
Bedroom 4	9 m²	Level 1
Bedroom 3	10 m²	Level 1
Shower Room	2 m²	Level 0
Utility	7 m²	Level 0

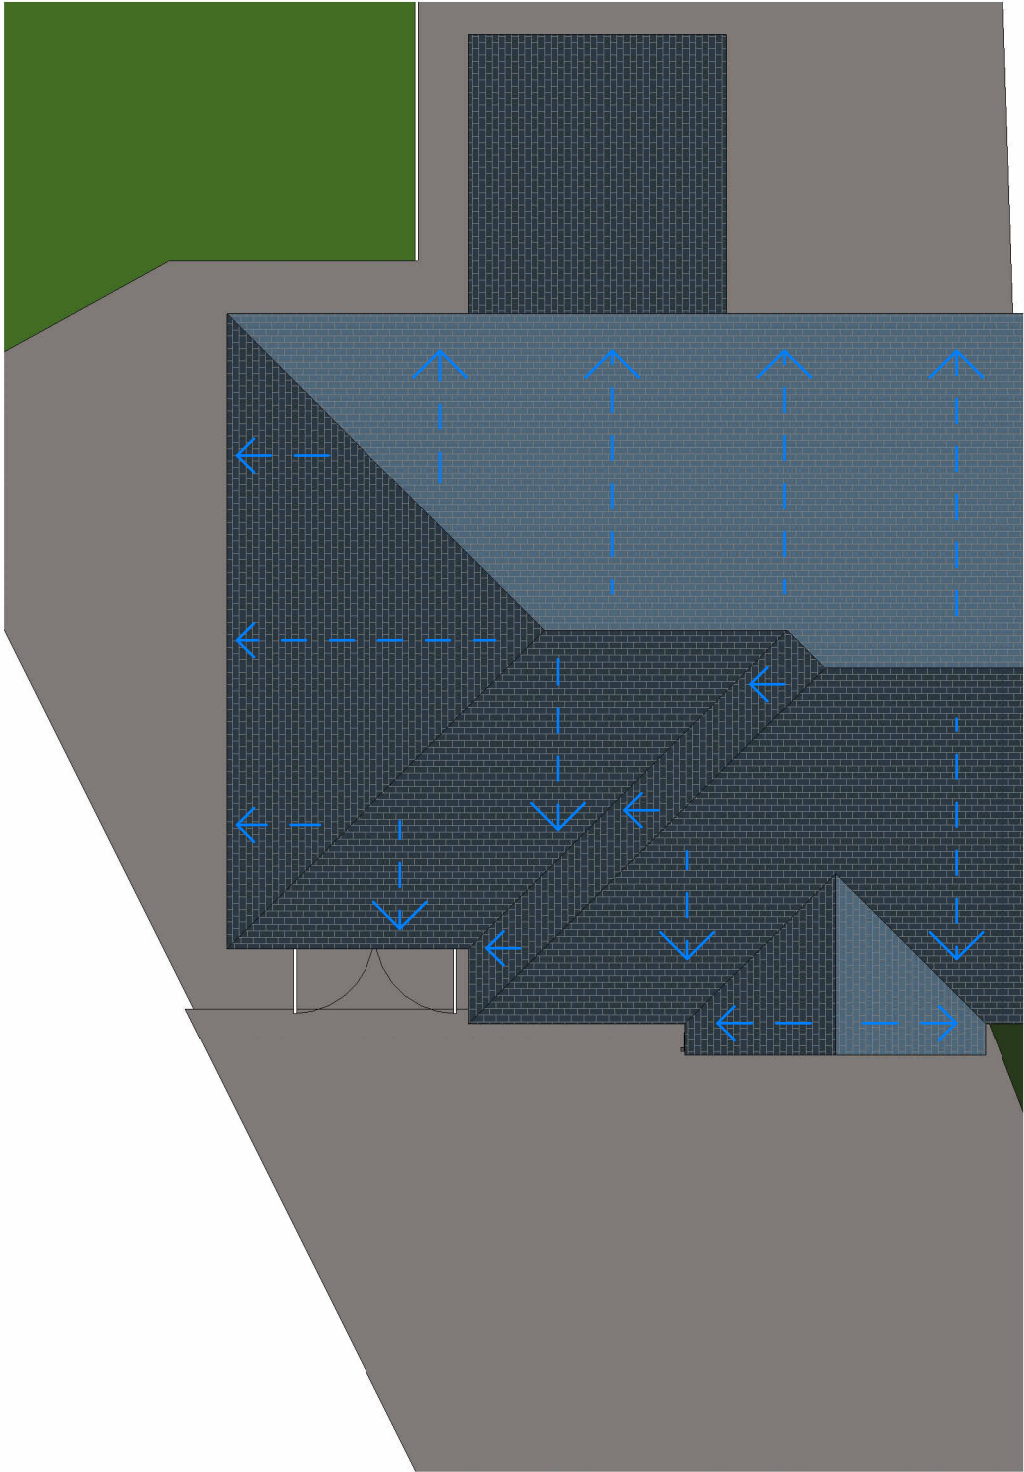

2
1 : 100

Roof Plan - Proposed Phase

*New electrical supply, distribution and interfaces to be designed and installed by a reugistered competent person.
See further notes on drawing 051-SC-002

 

CLIENT B&D Griffiths	Proposed Floor Plans 2		Trend Architectural Design T: 07757911037 E: thomas.ireland@trend-architectural.co.uk W: www.trend-architectural.co.uk
	Project number 052	Drawing Number 051-FP-004	
	Date 11-03-24	Status CONCEPT	
	Drawn by T. Ireland	Scale 1 : 100 @ A3	
PROJECT 2 Storey Side Extension	Revision 2		
ADDRESS 4, Maes Y Waun, Chirk, Wrexham LL14 5ND	© TREND ARCHITECTURAL DESIGN LIMITED THIS DRAWING IS THE SUBJECT OF COPYRIGHT WHICH VESTS IN TREND ARCHITECTURAL DESIGN LIMITED. IT IS AN INFRINGEMENT OF COPYRIGHT TO REPRODUCE THIS DRAWING, BY WHATEVER MEANS, INCLUDING ELECTRONIC, WITHOUT THE EXPRESS WRITTEN CONSENT OF TREND ARCHITECTURAL DESIGN LIMITED WHICH RESERVES ALL ITS RIGHTS. TREND ARCHITECTURAL DESIGN LIMITED ASSERTS ITS RIGHTS TO BE IDENTIFIED AS THE AUTHOR OF THIS DESIGN		
■ ALL DIMENSIONS TO BE CHECKED ON SITE ■ ERRORS/EMISSIONS TO BE REPORTED TO DESIGNER ■ DO NOT SCALE FROM DRAWING ■ DRAWING TO BE READ IN CONJUNCTION WITH THE HEALTH AND SAFETY PLAN AND ALL RELEVANT RISK ASSESSMENTS			