




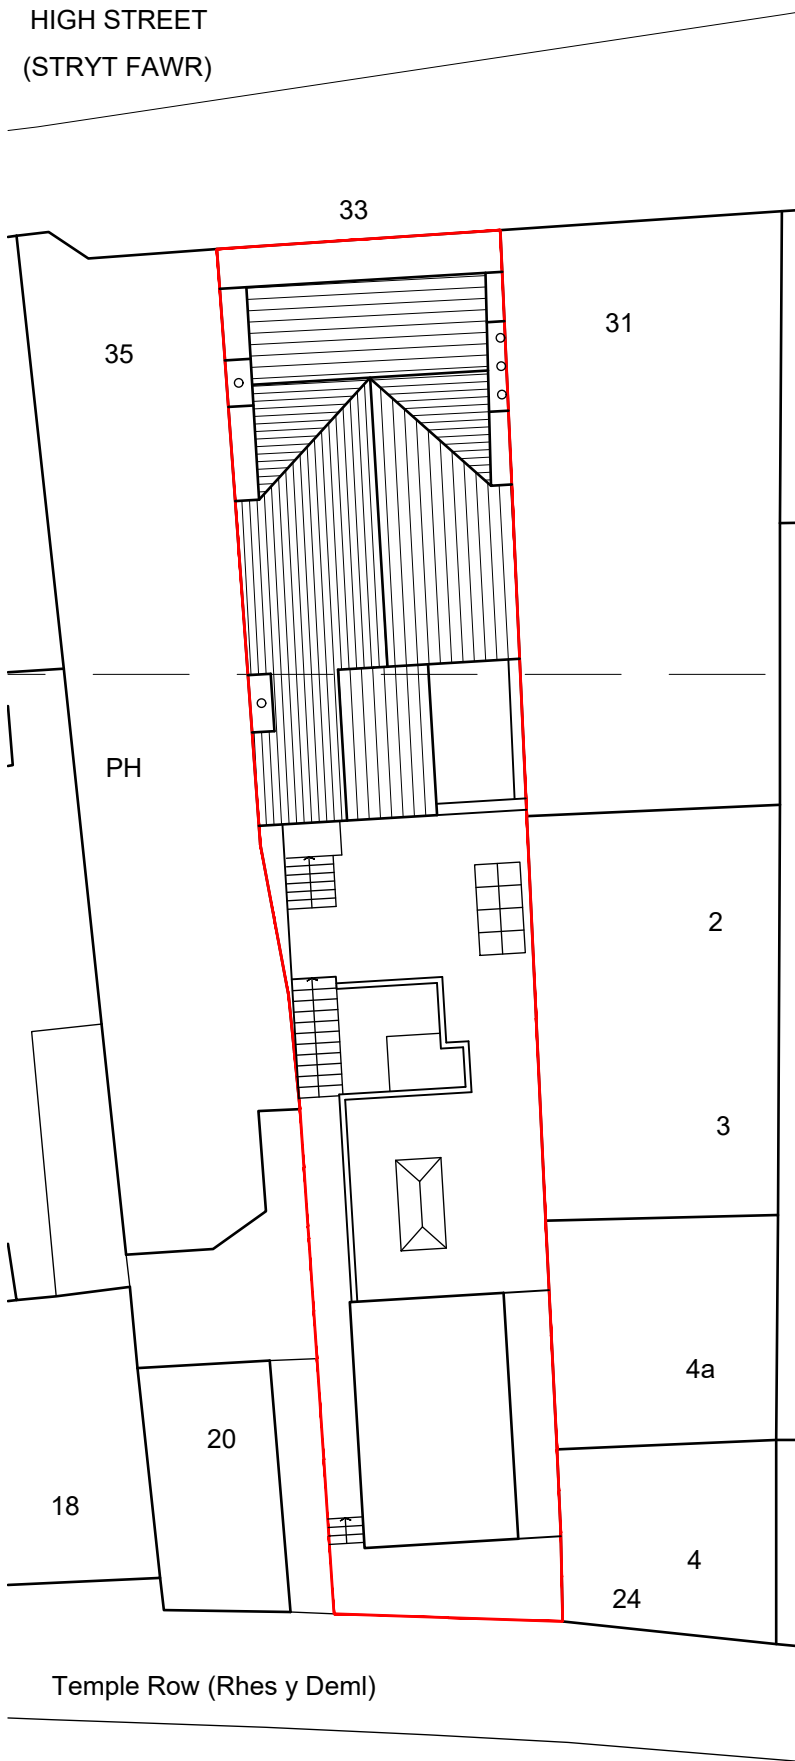

Existing Site plan 1:200

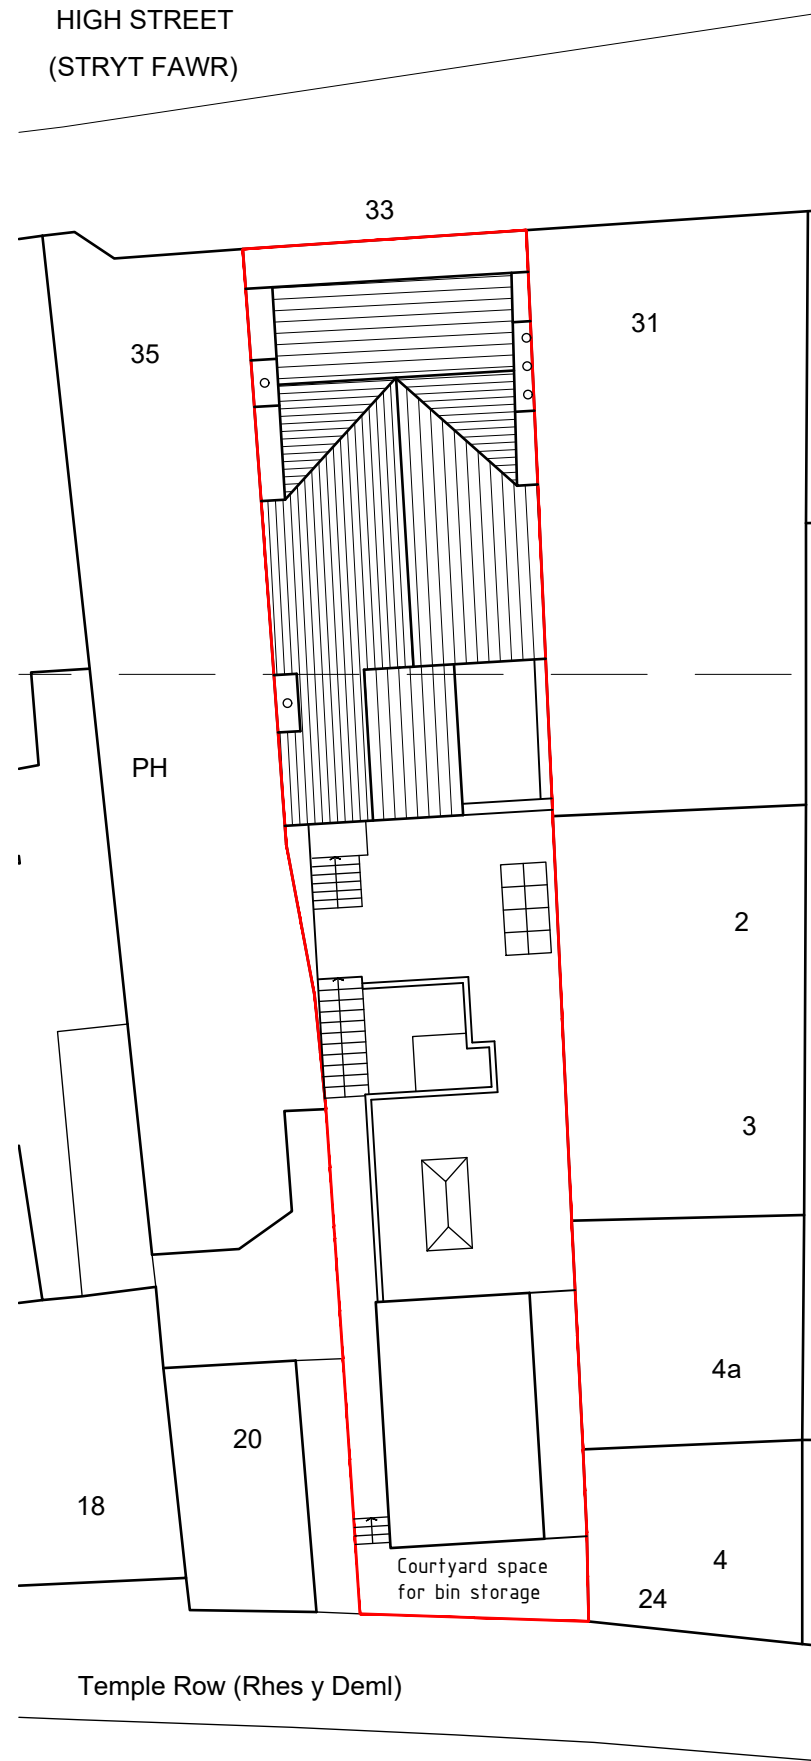


Proposed Site plan 1:200

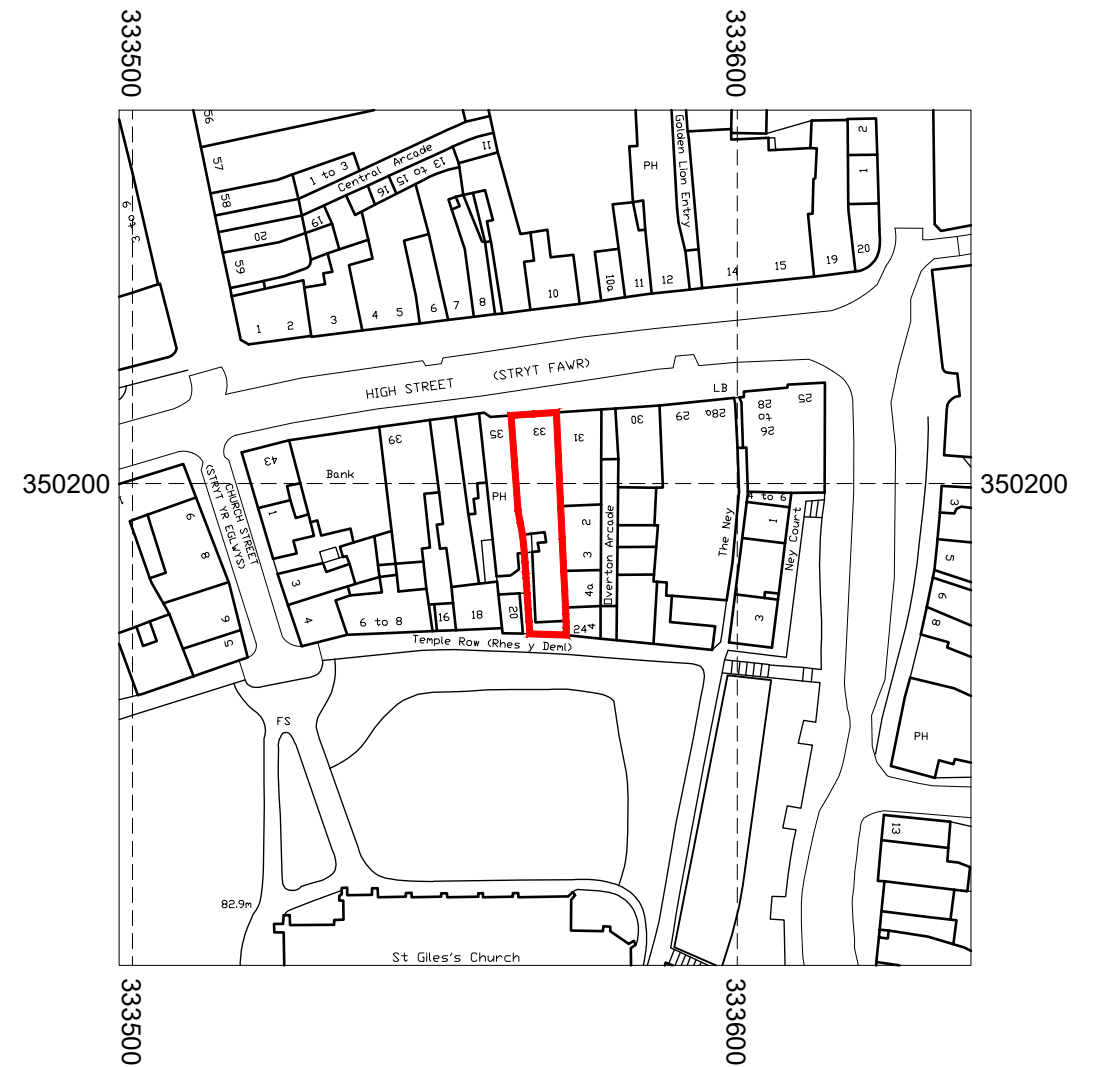

Site location plan 1:1250



©Crown Copyright and database rights 2023 OS 100047474

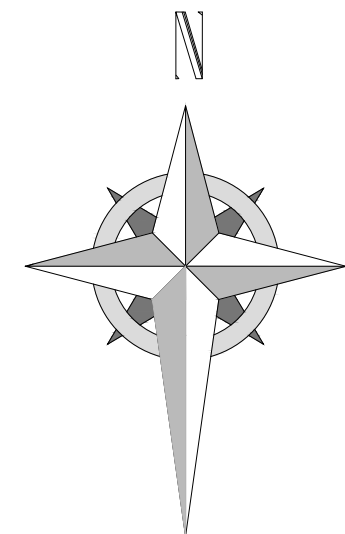

Project; 33 High Street, Wrexham, LL13 8HY	
Title; 04-Site location plan	Scale (A3); 1:200/1250
Dwg No; HS/PD/04.1	Date; 11.07.23
Revision;	