




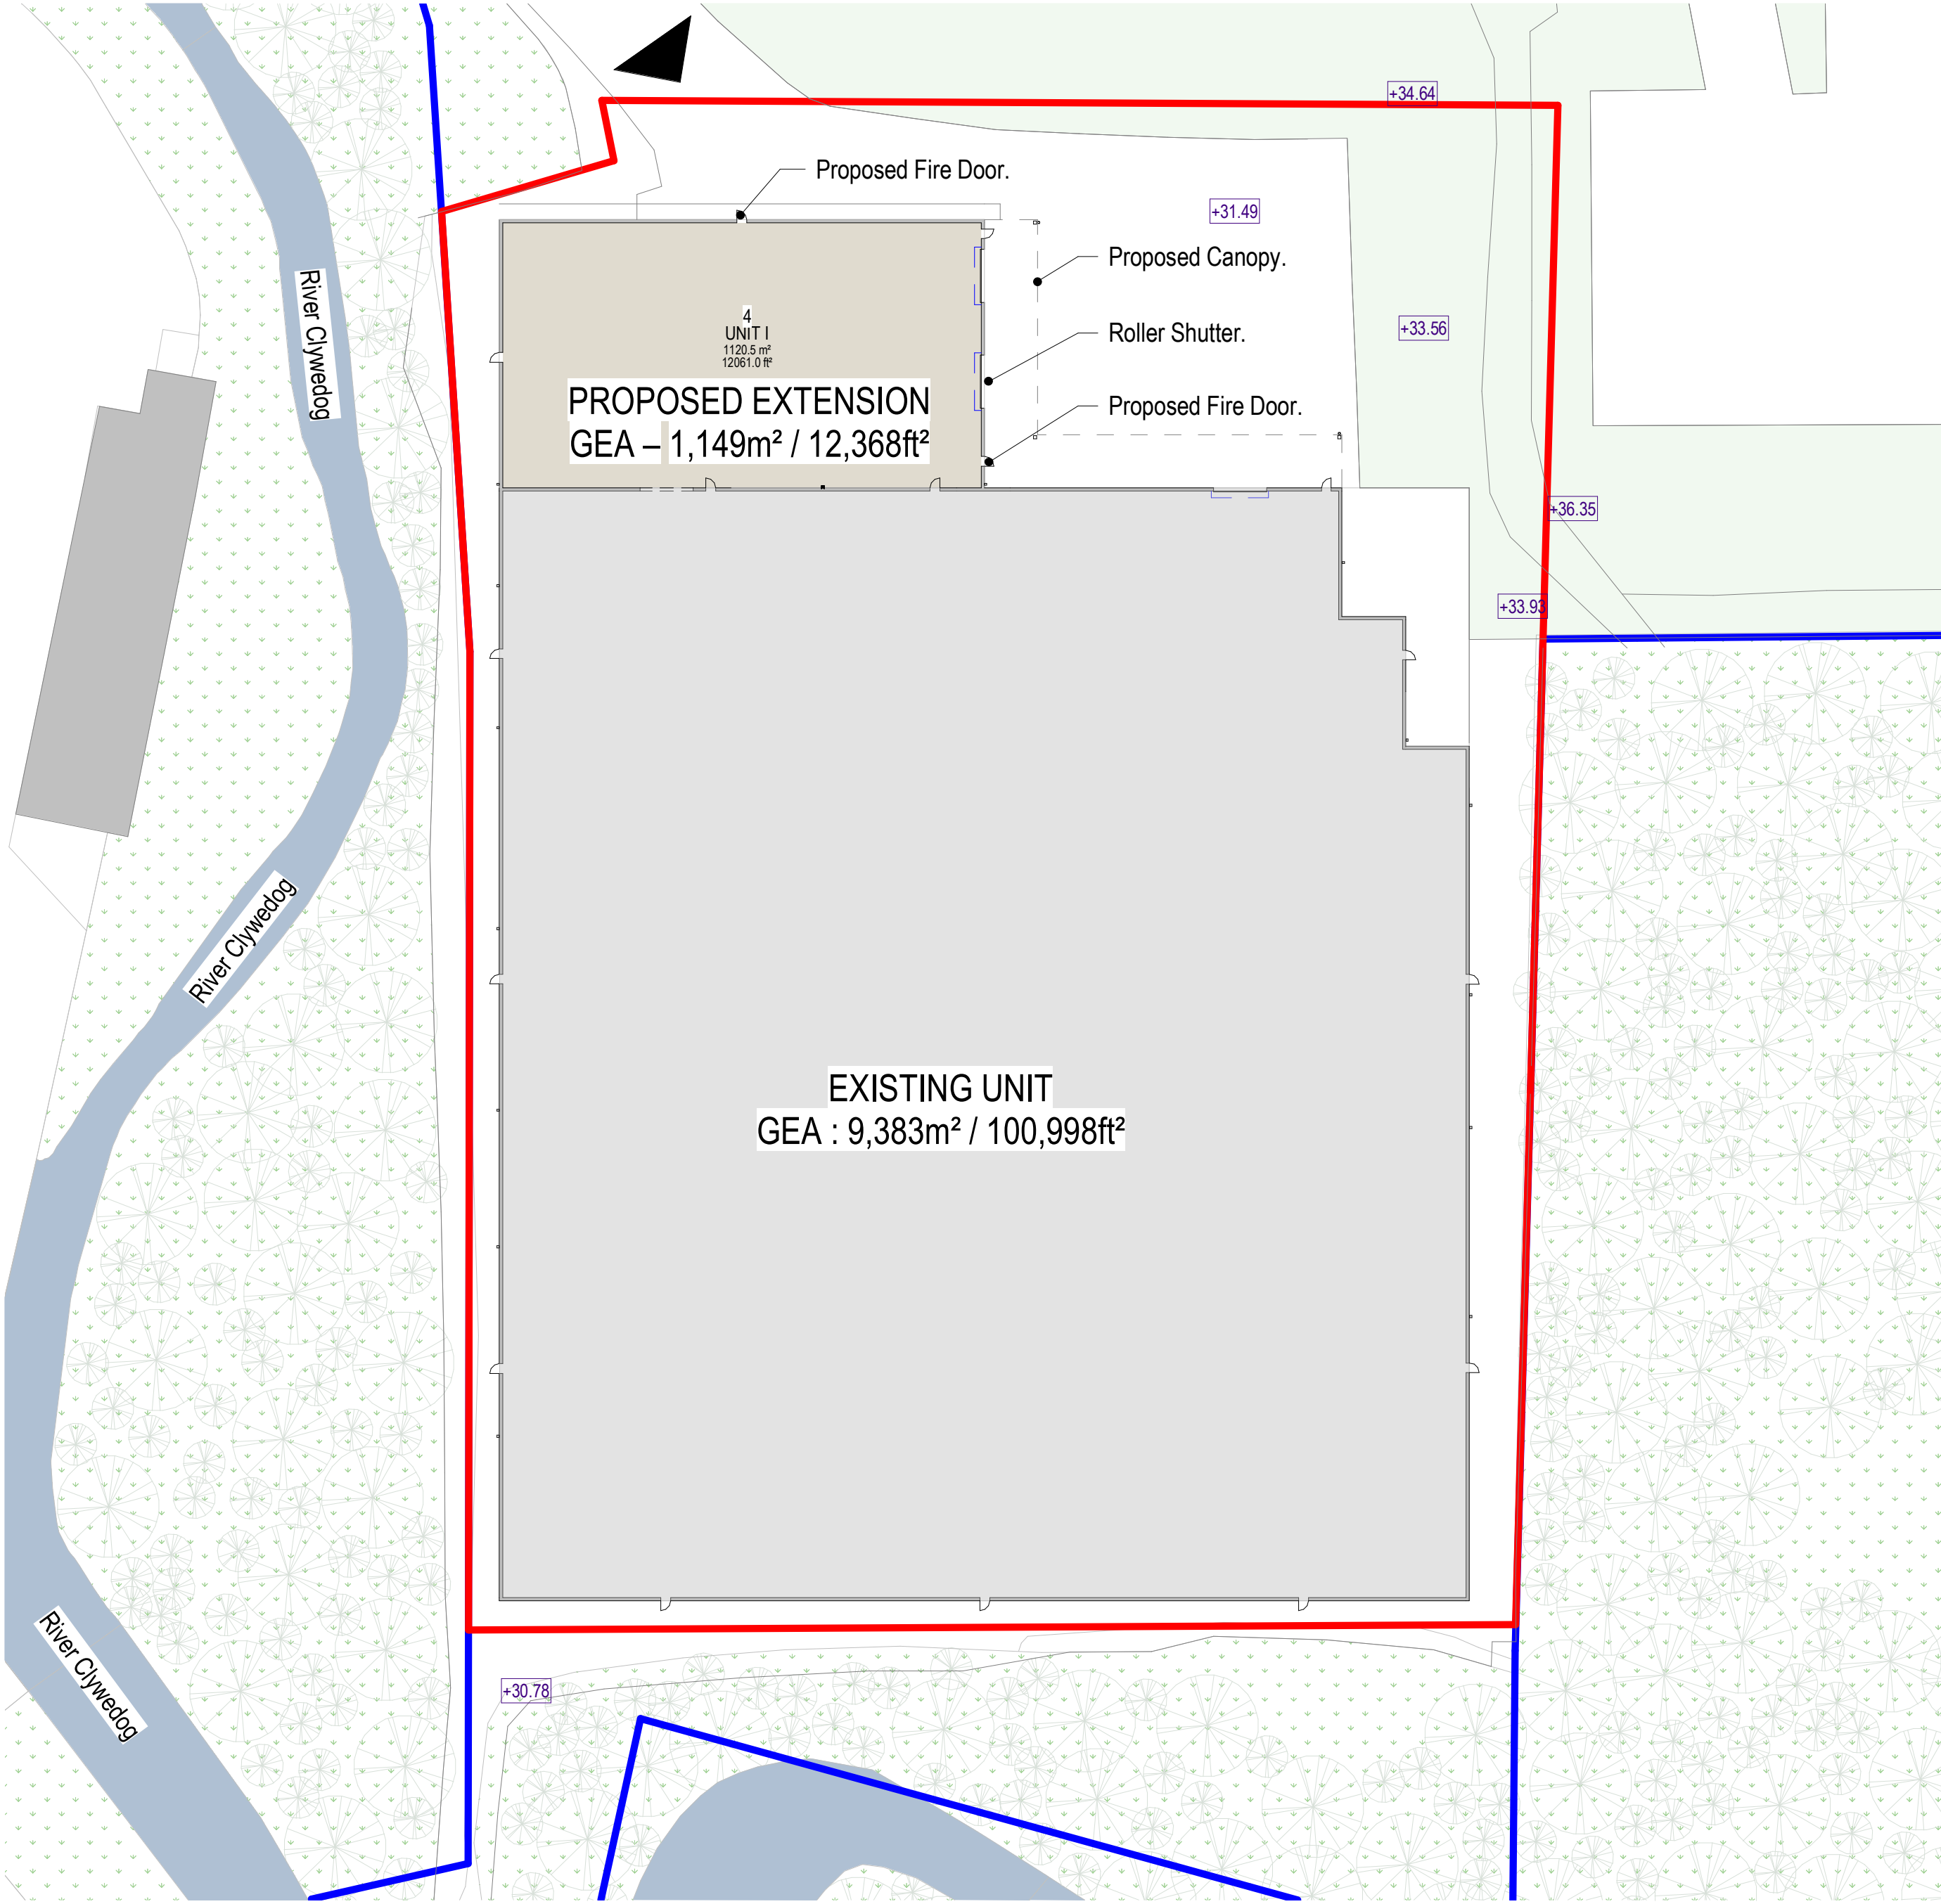

1 Proposed Unit I Ground Floor Plan
1 : 500

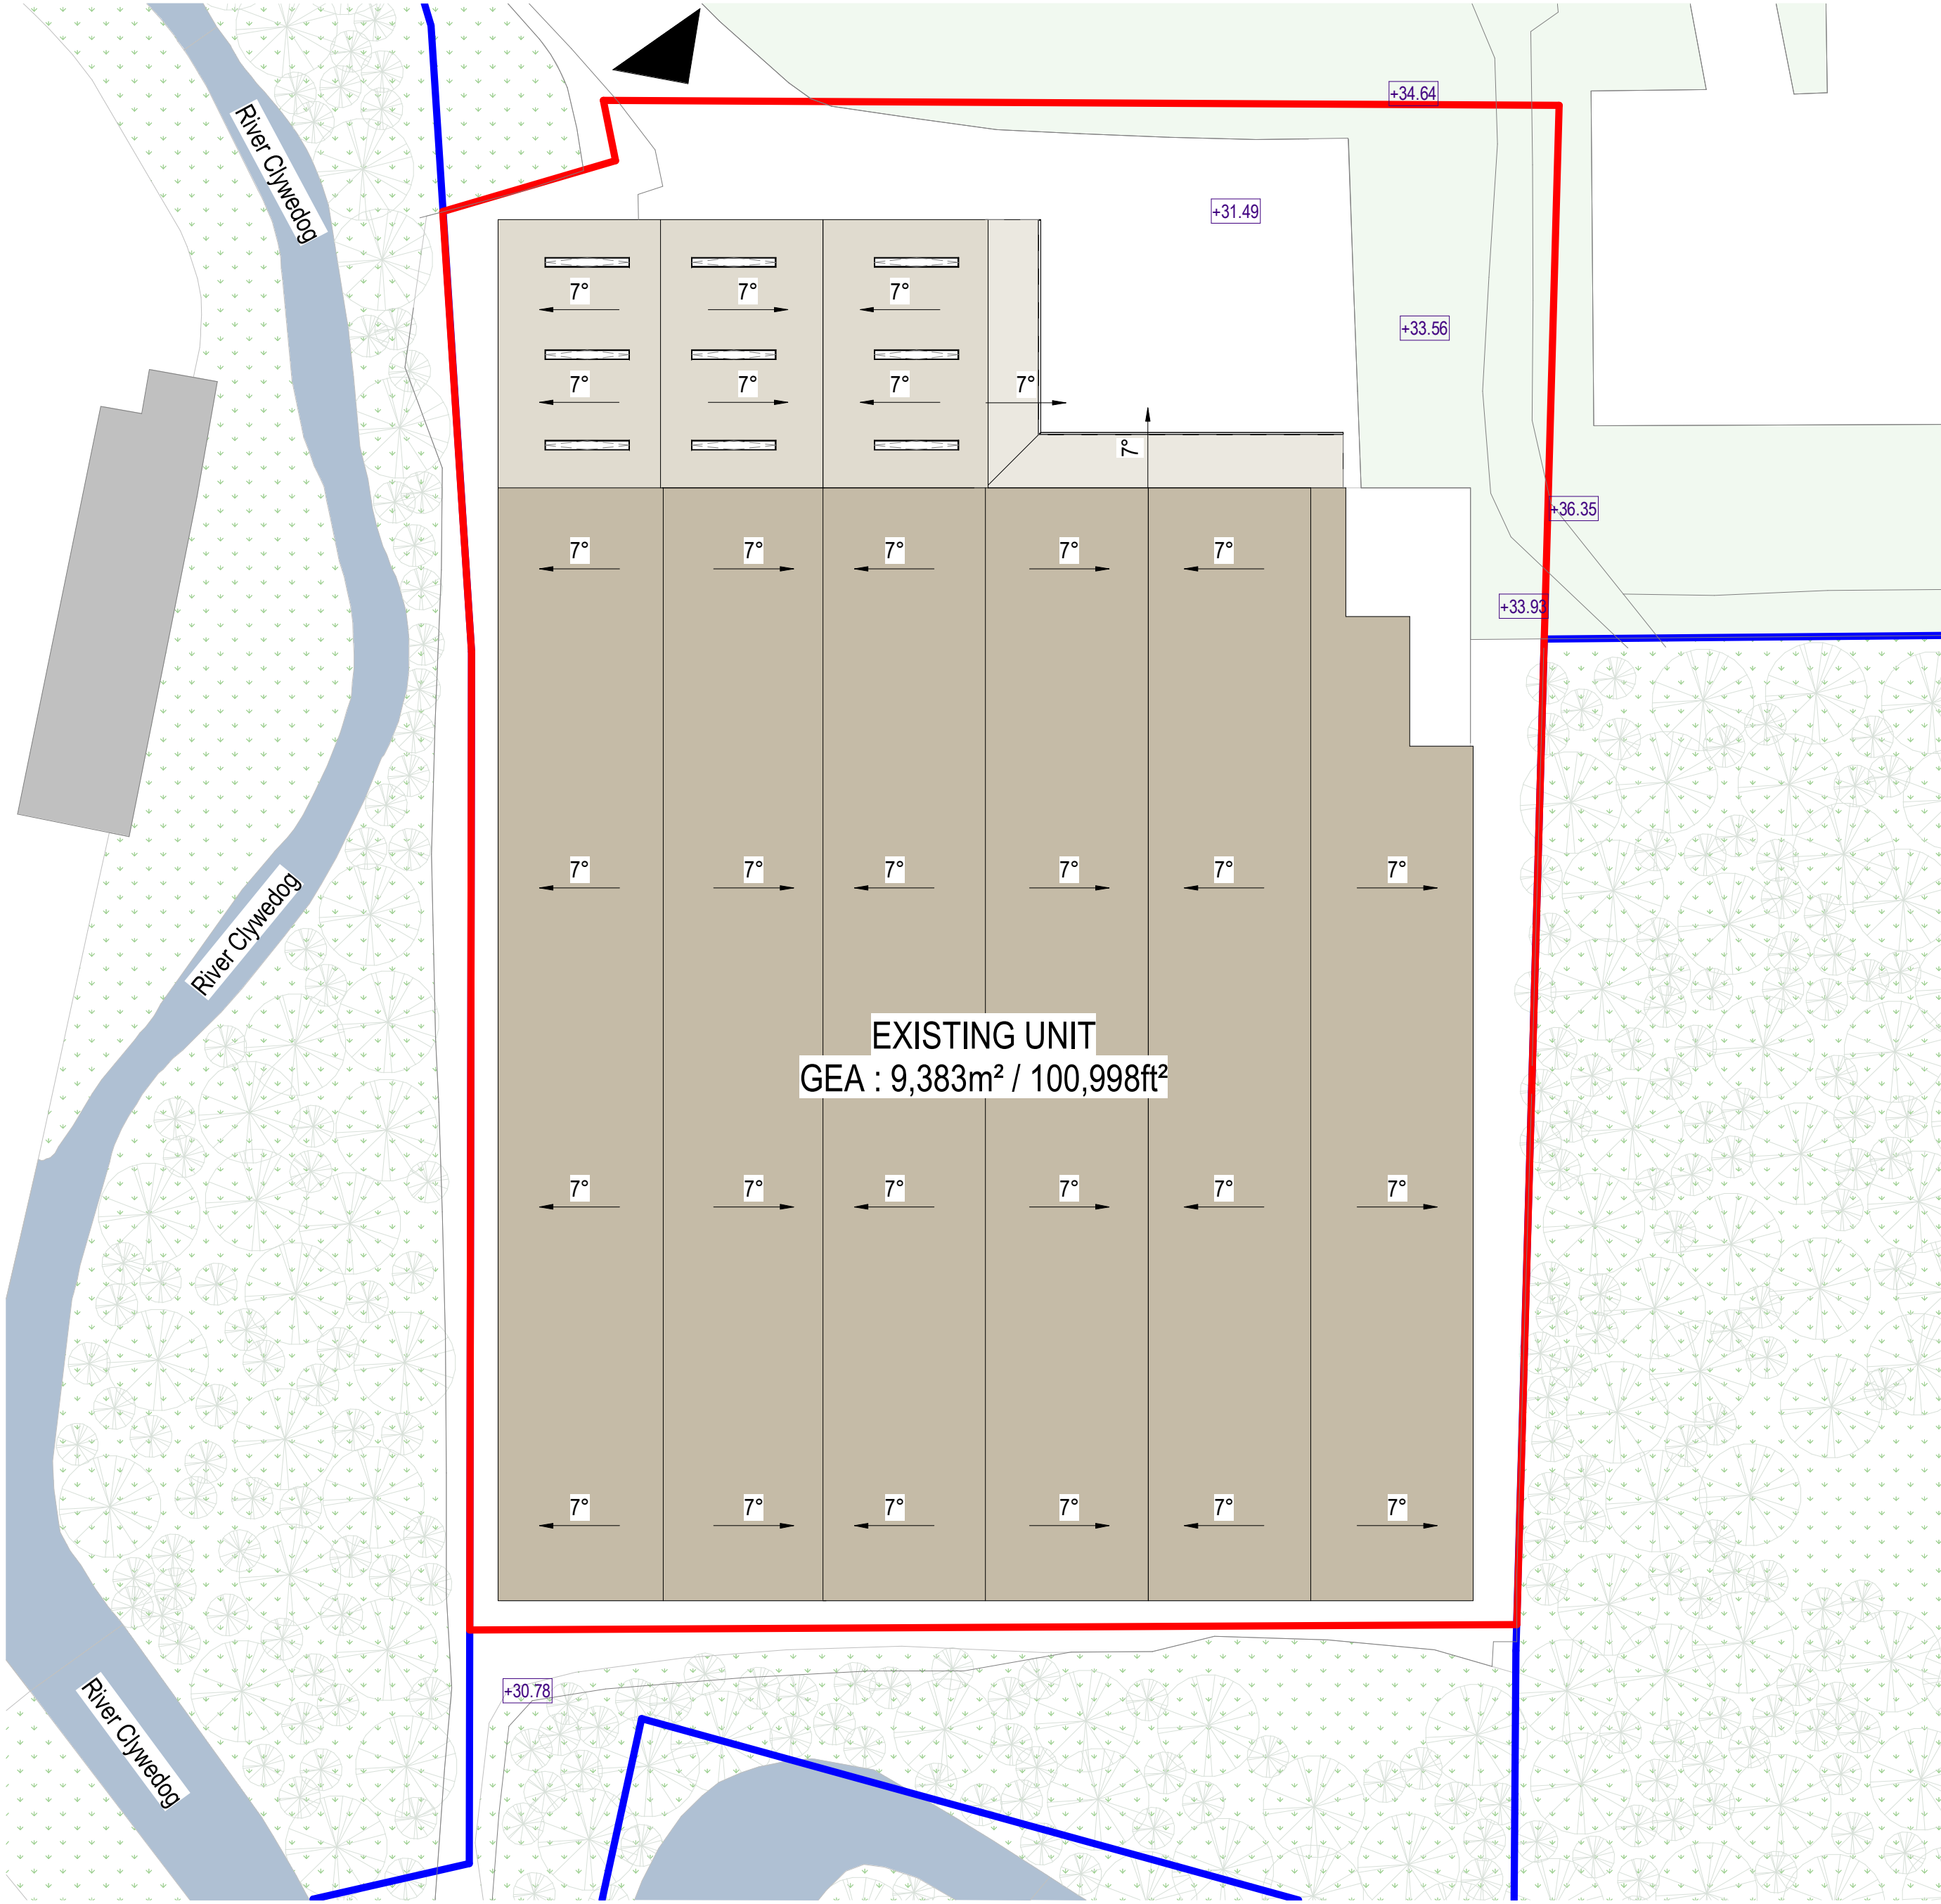

2 Proposed Unit I Roof Plan
1 : 500

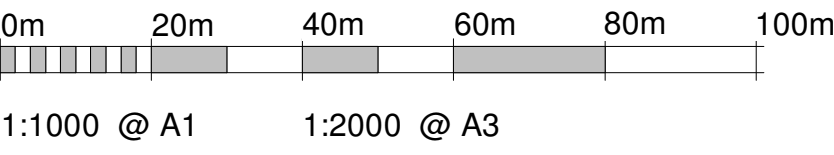

Rev	Date	Version Description	Dm	Chk
/	09/02/23	Draft Planning Issue	LP	FA
A	22/05/23	GIA and GEA areas updated	LP	GW

SAFETY, HEALTH AND ENVIRONMENTAL INFORMATION

In addition to the hazards/risks normally associated with the types of work detailed on this drawing, refer to Designers Risk Assessment, note the following:

It is assumed that all works will be carried out by a competent contractor working, where appropriate, to an approved method statement

Use Dimensions - DO NOT SCALE

Contractors Must Verify All Dimensions On Site Before Starting Work

This Drawing is Copyright

Contractor Logo

Client Logo

DMWR
Architects

41 Spring Gardens
Fourth Floor
Manchester M2 2BG
t 0161 413 4656
e mail@dmwr-architects.co.uk
www.dmw.co.uk

Client
FI-REM

Project Name
F Lloyd, Wrexham
Bridge Rd S, LL13 9SQ

Drawing Title
Proposed Unit I GA Plans

Drawing Details


Drawing Status
PLANNING

Drawn By
LP

Drawn Date
02/03/23

Checked By
FA

Drawing Number
3850-DMWR-DR-A-0200

 

DMWR Job No.
3850

Scale @ A1
1 : 500

Status
A

ISO A1 Landscape