



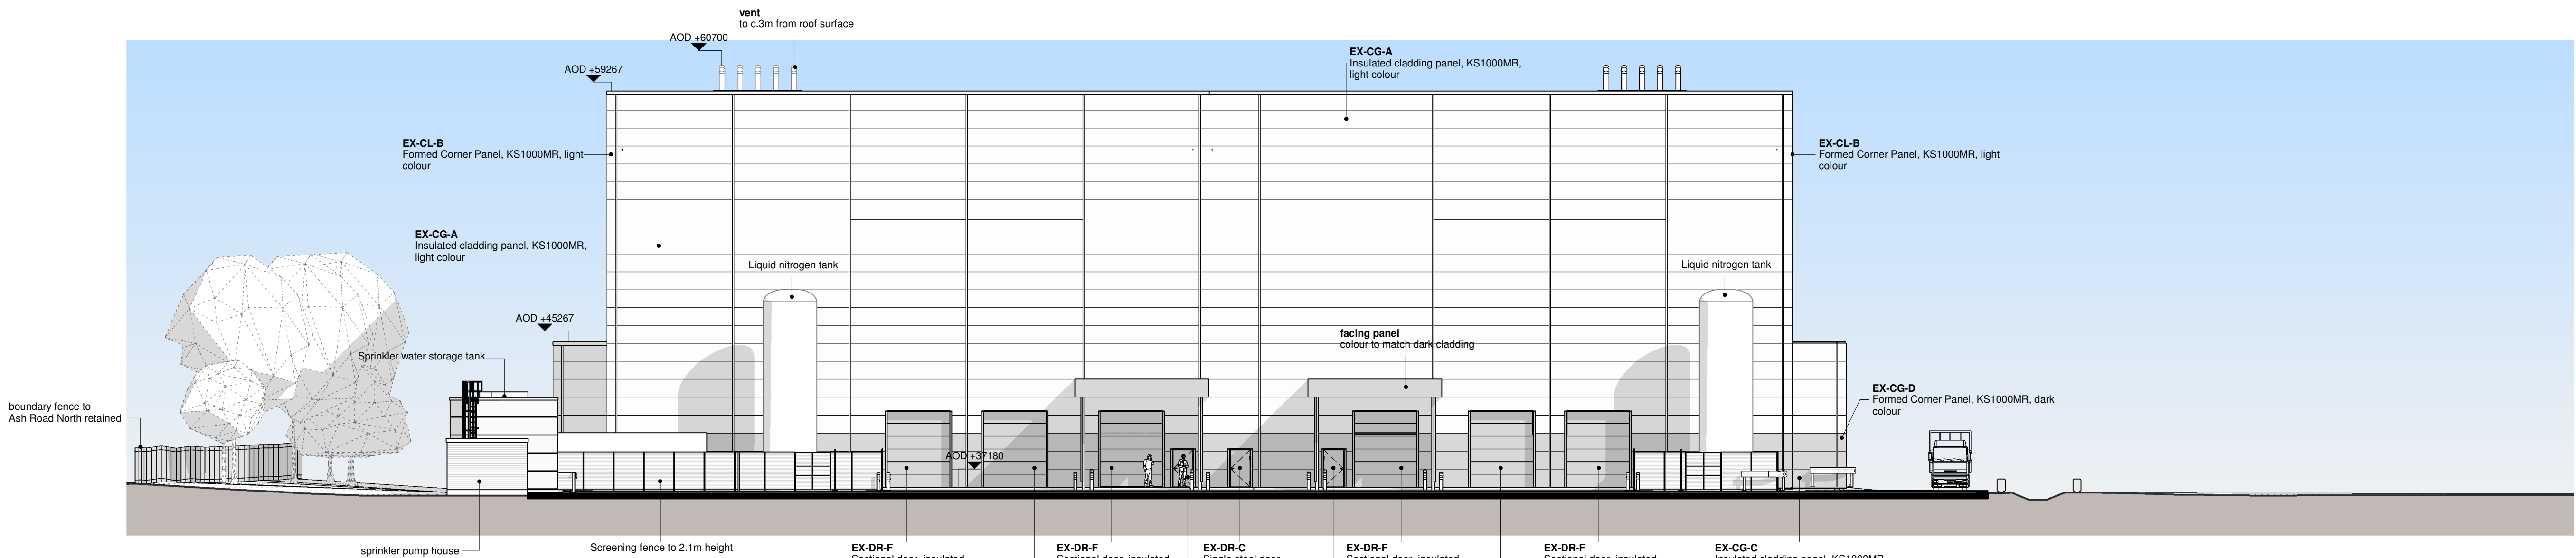

S Planning_Site Elevation_South
Scale: 1 : 200

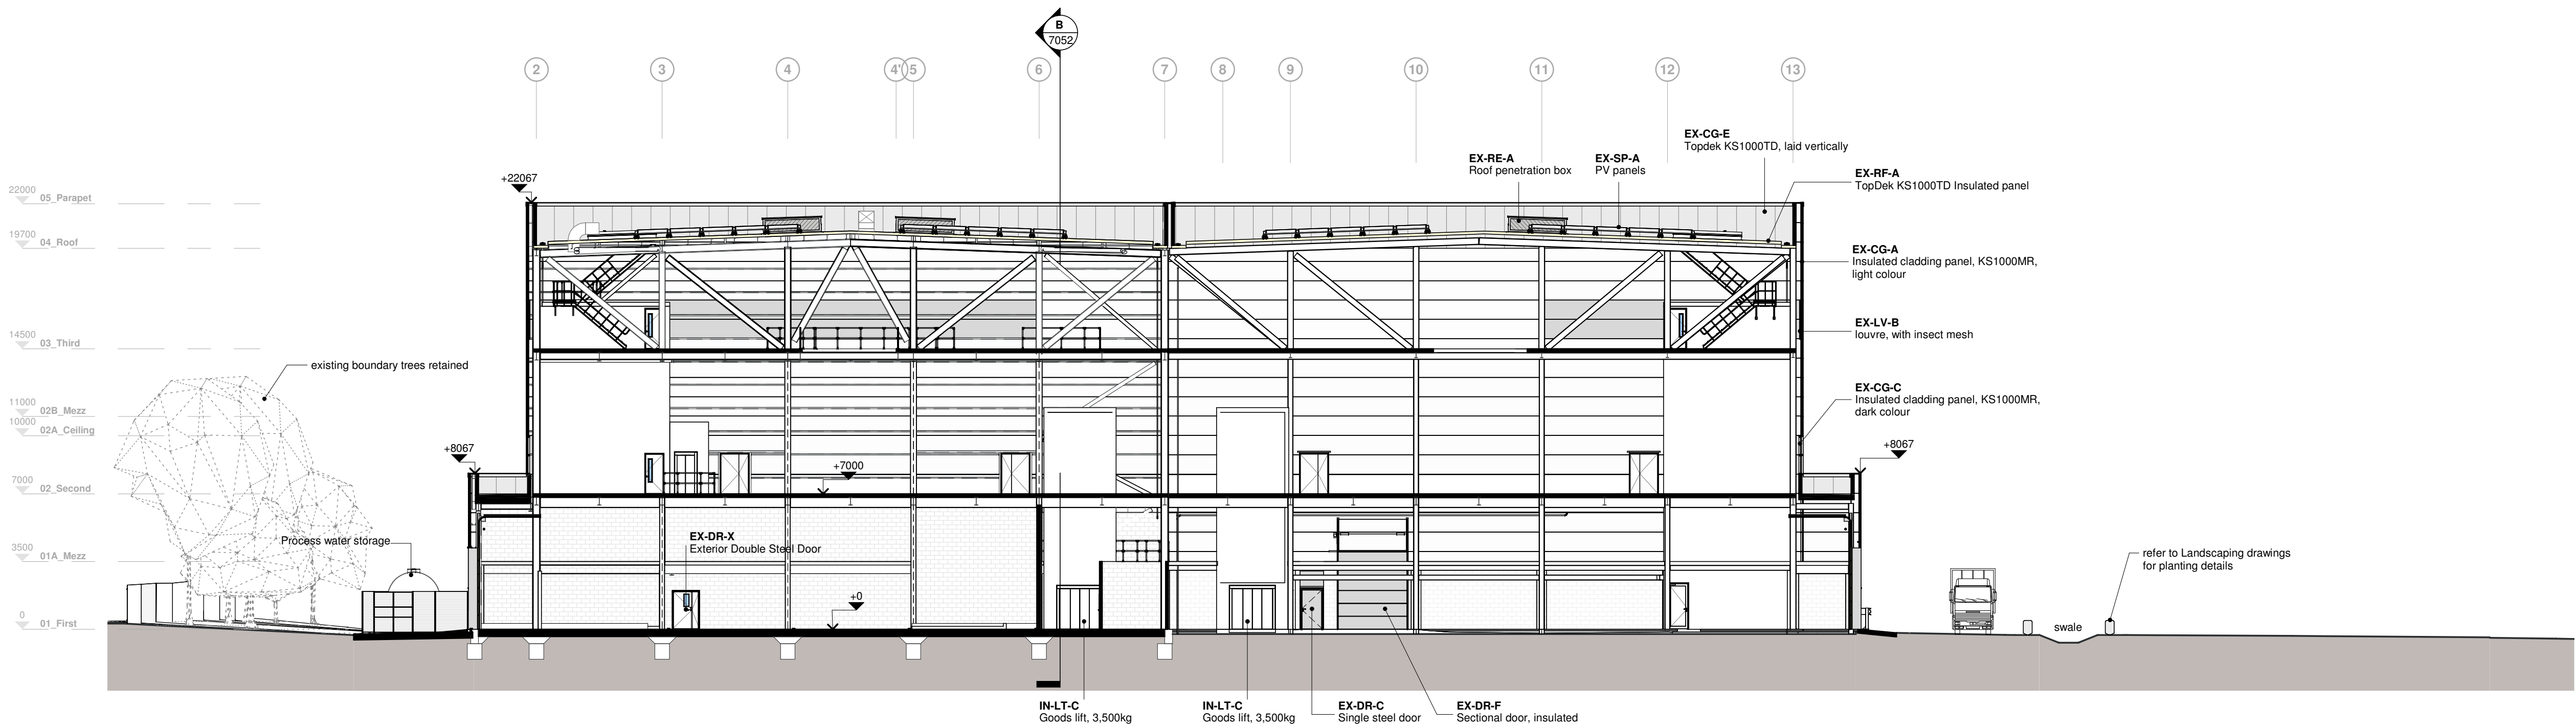

A Site Section A
Scale: 1 : 200

P2	Issued for Planning: General update including amendment to the southeast corner of the site to extend the parking, changes to the extent of composite panel cladding to ground level, amendments to cladding subdivision and to sectional door heights.	EmR	-	230714
P1	Issued for PAC	EmR	MR	230531
Rev.	Revision description	Drawn	Checked	Date

LMA
Lovelock Mitchell Architects
3 Stanley Street, Chester, CH1 2LS
Tel +44 (0) 1244 404321
e-mail: admin@lovelockmitchell.com
web: www.lovelockmitchell.com

Project
NDPF
Wrexham

Title
South Elevation & Section

LMA Project	Drawing number						Rev.
Project	Originator	Zone	Level	Type	File	Drawing Number	
2227	IED	LMA	XX	XX	DR	A 7051	P2