




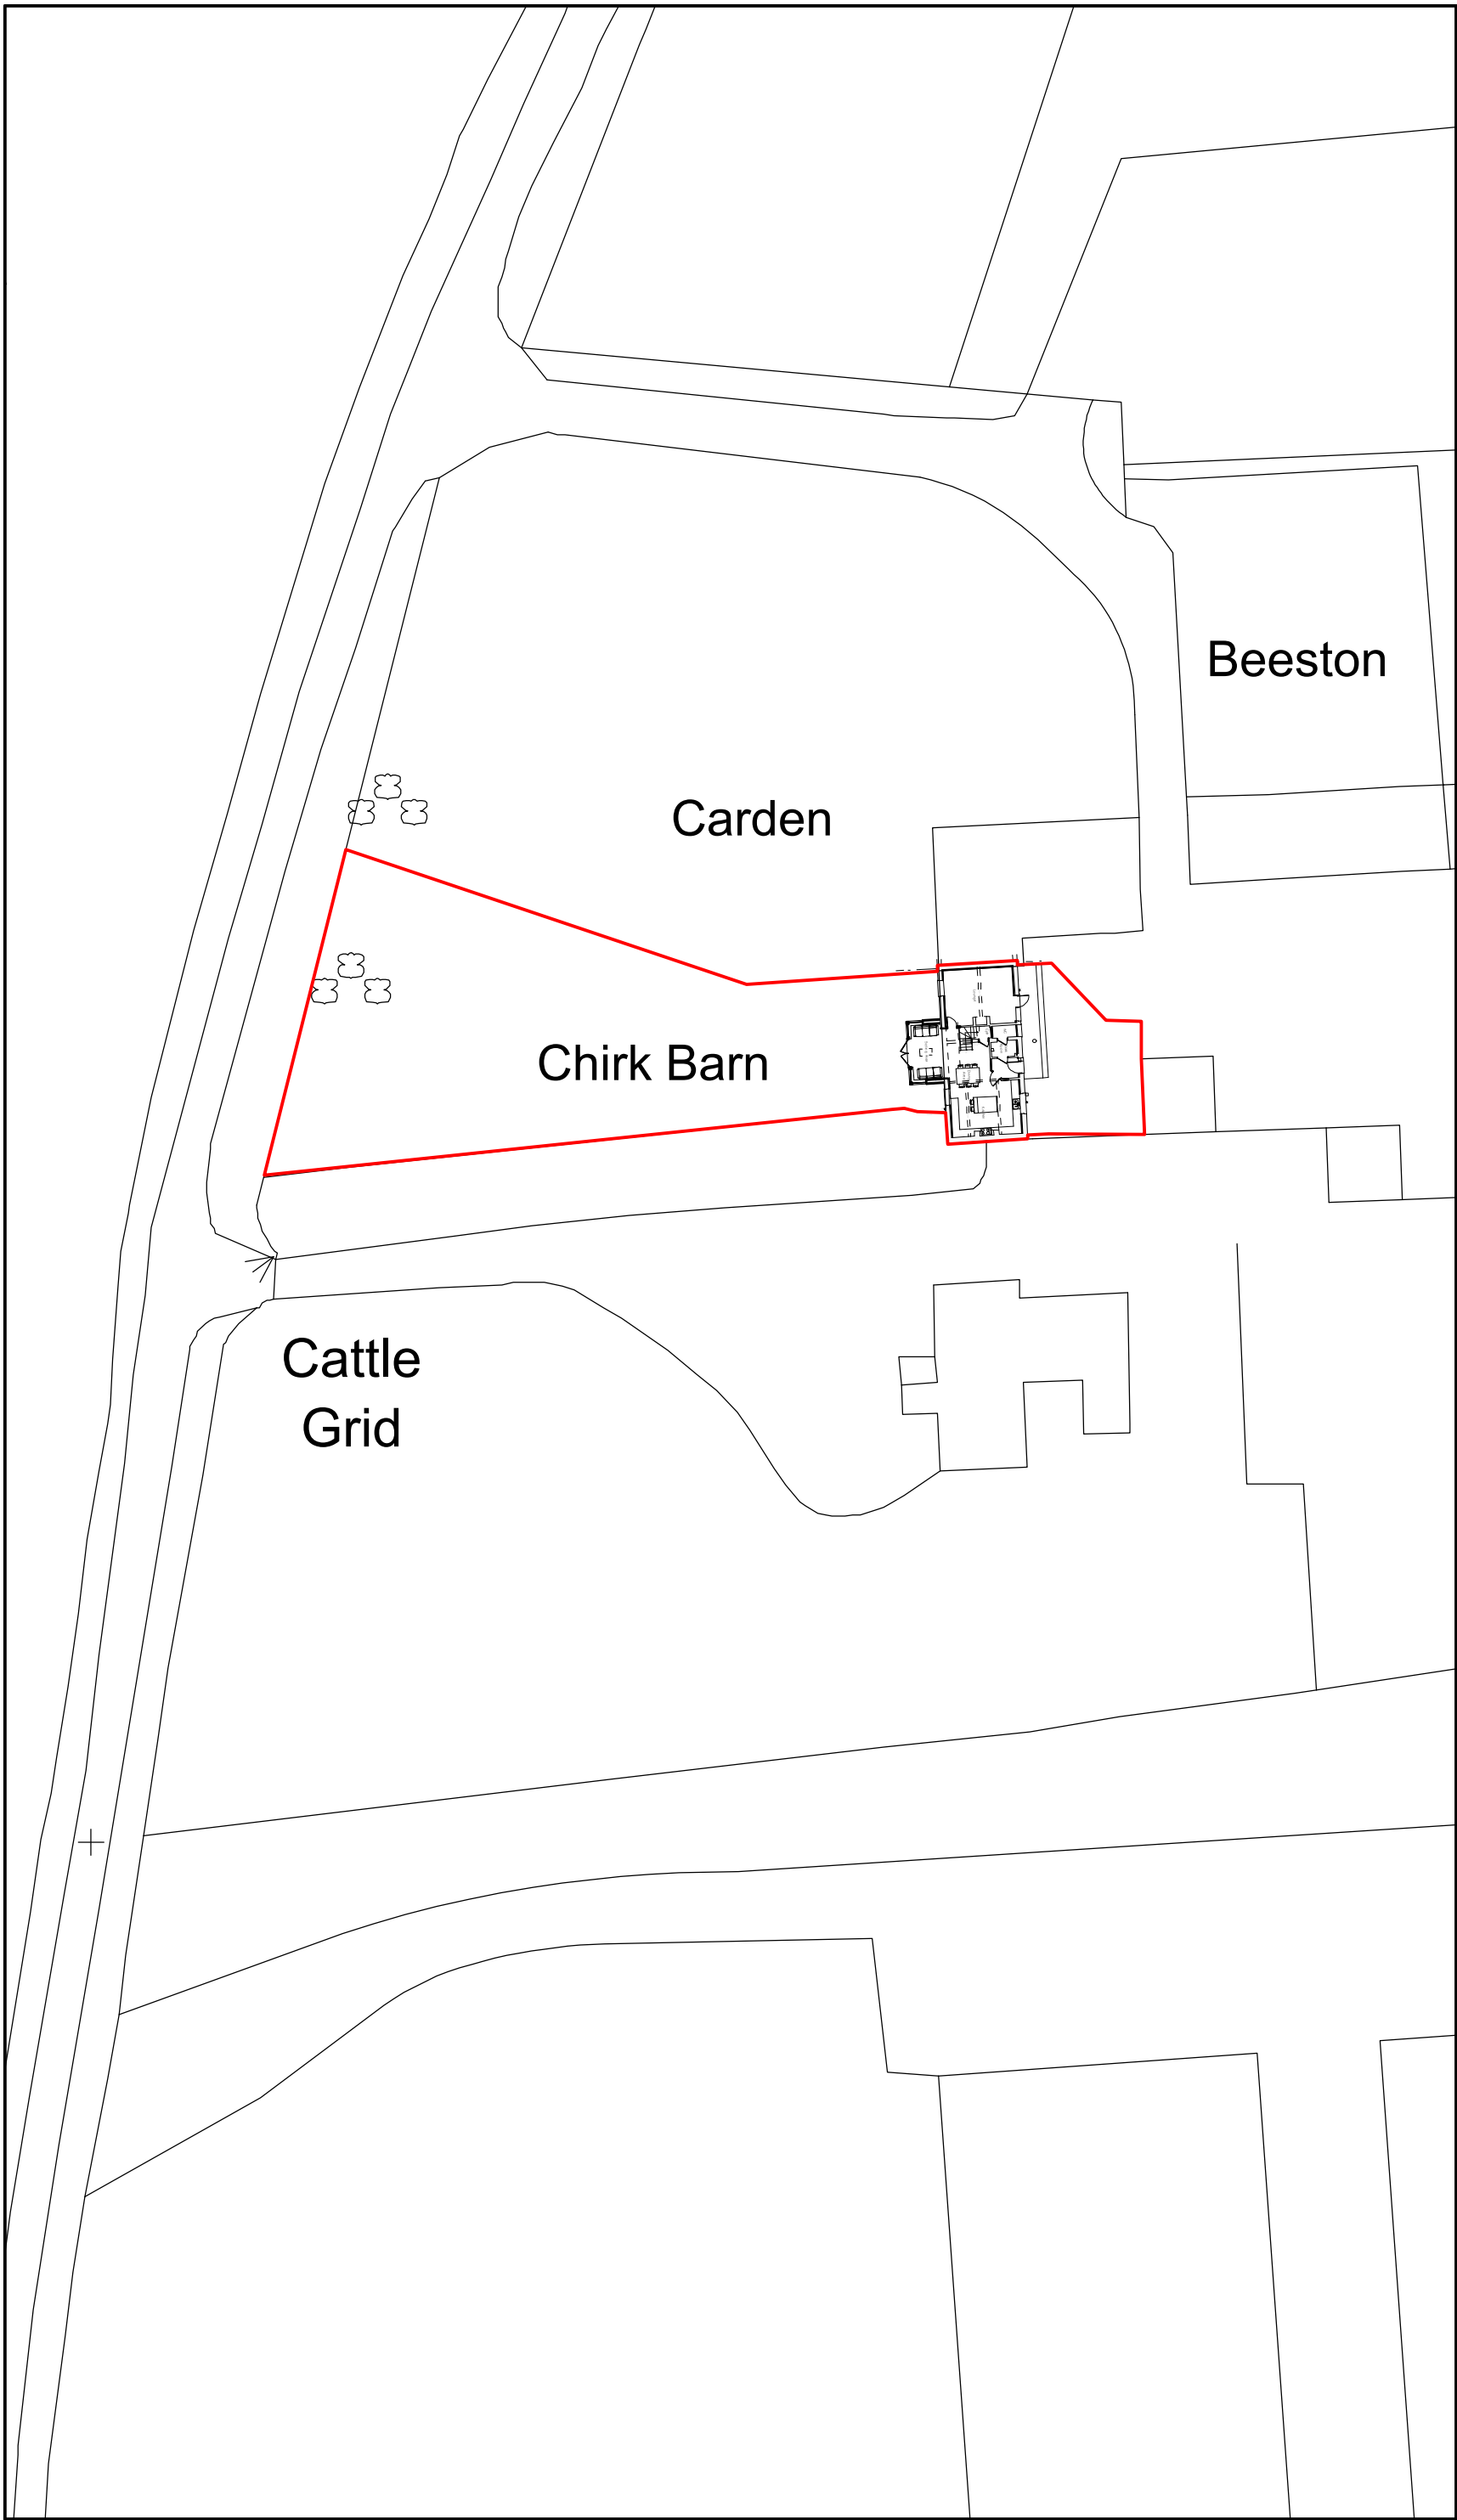

Site Plan 1:500

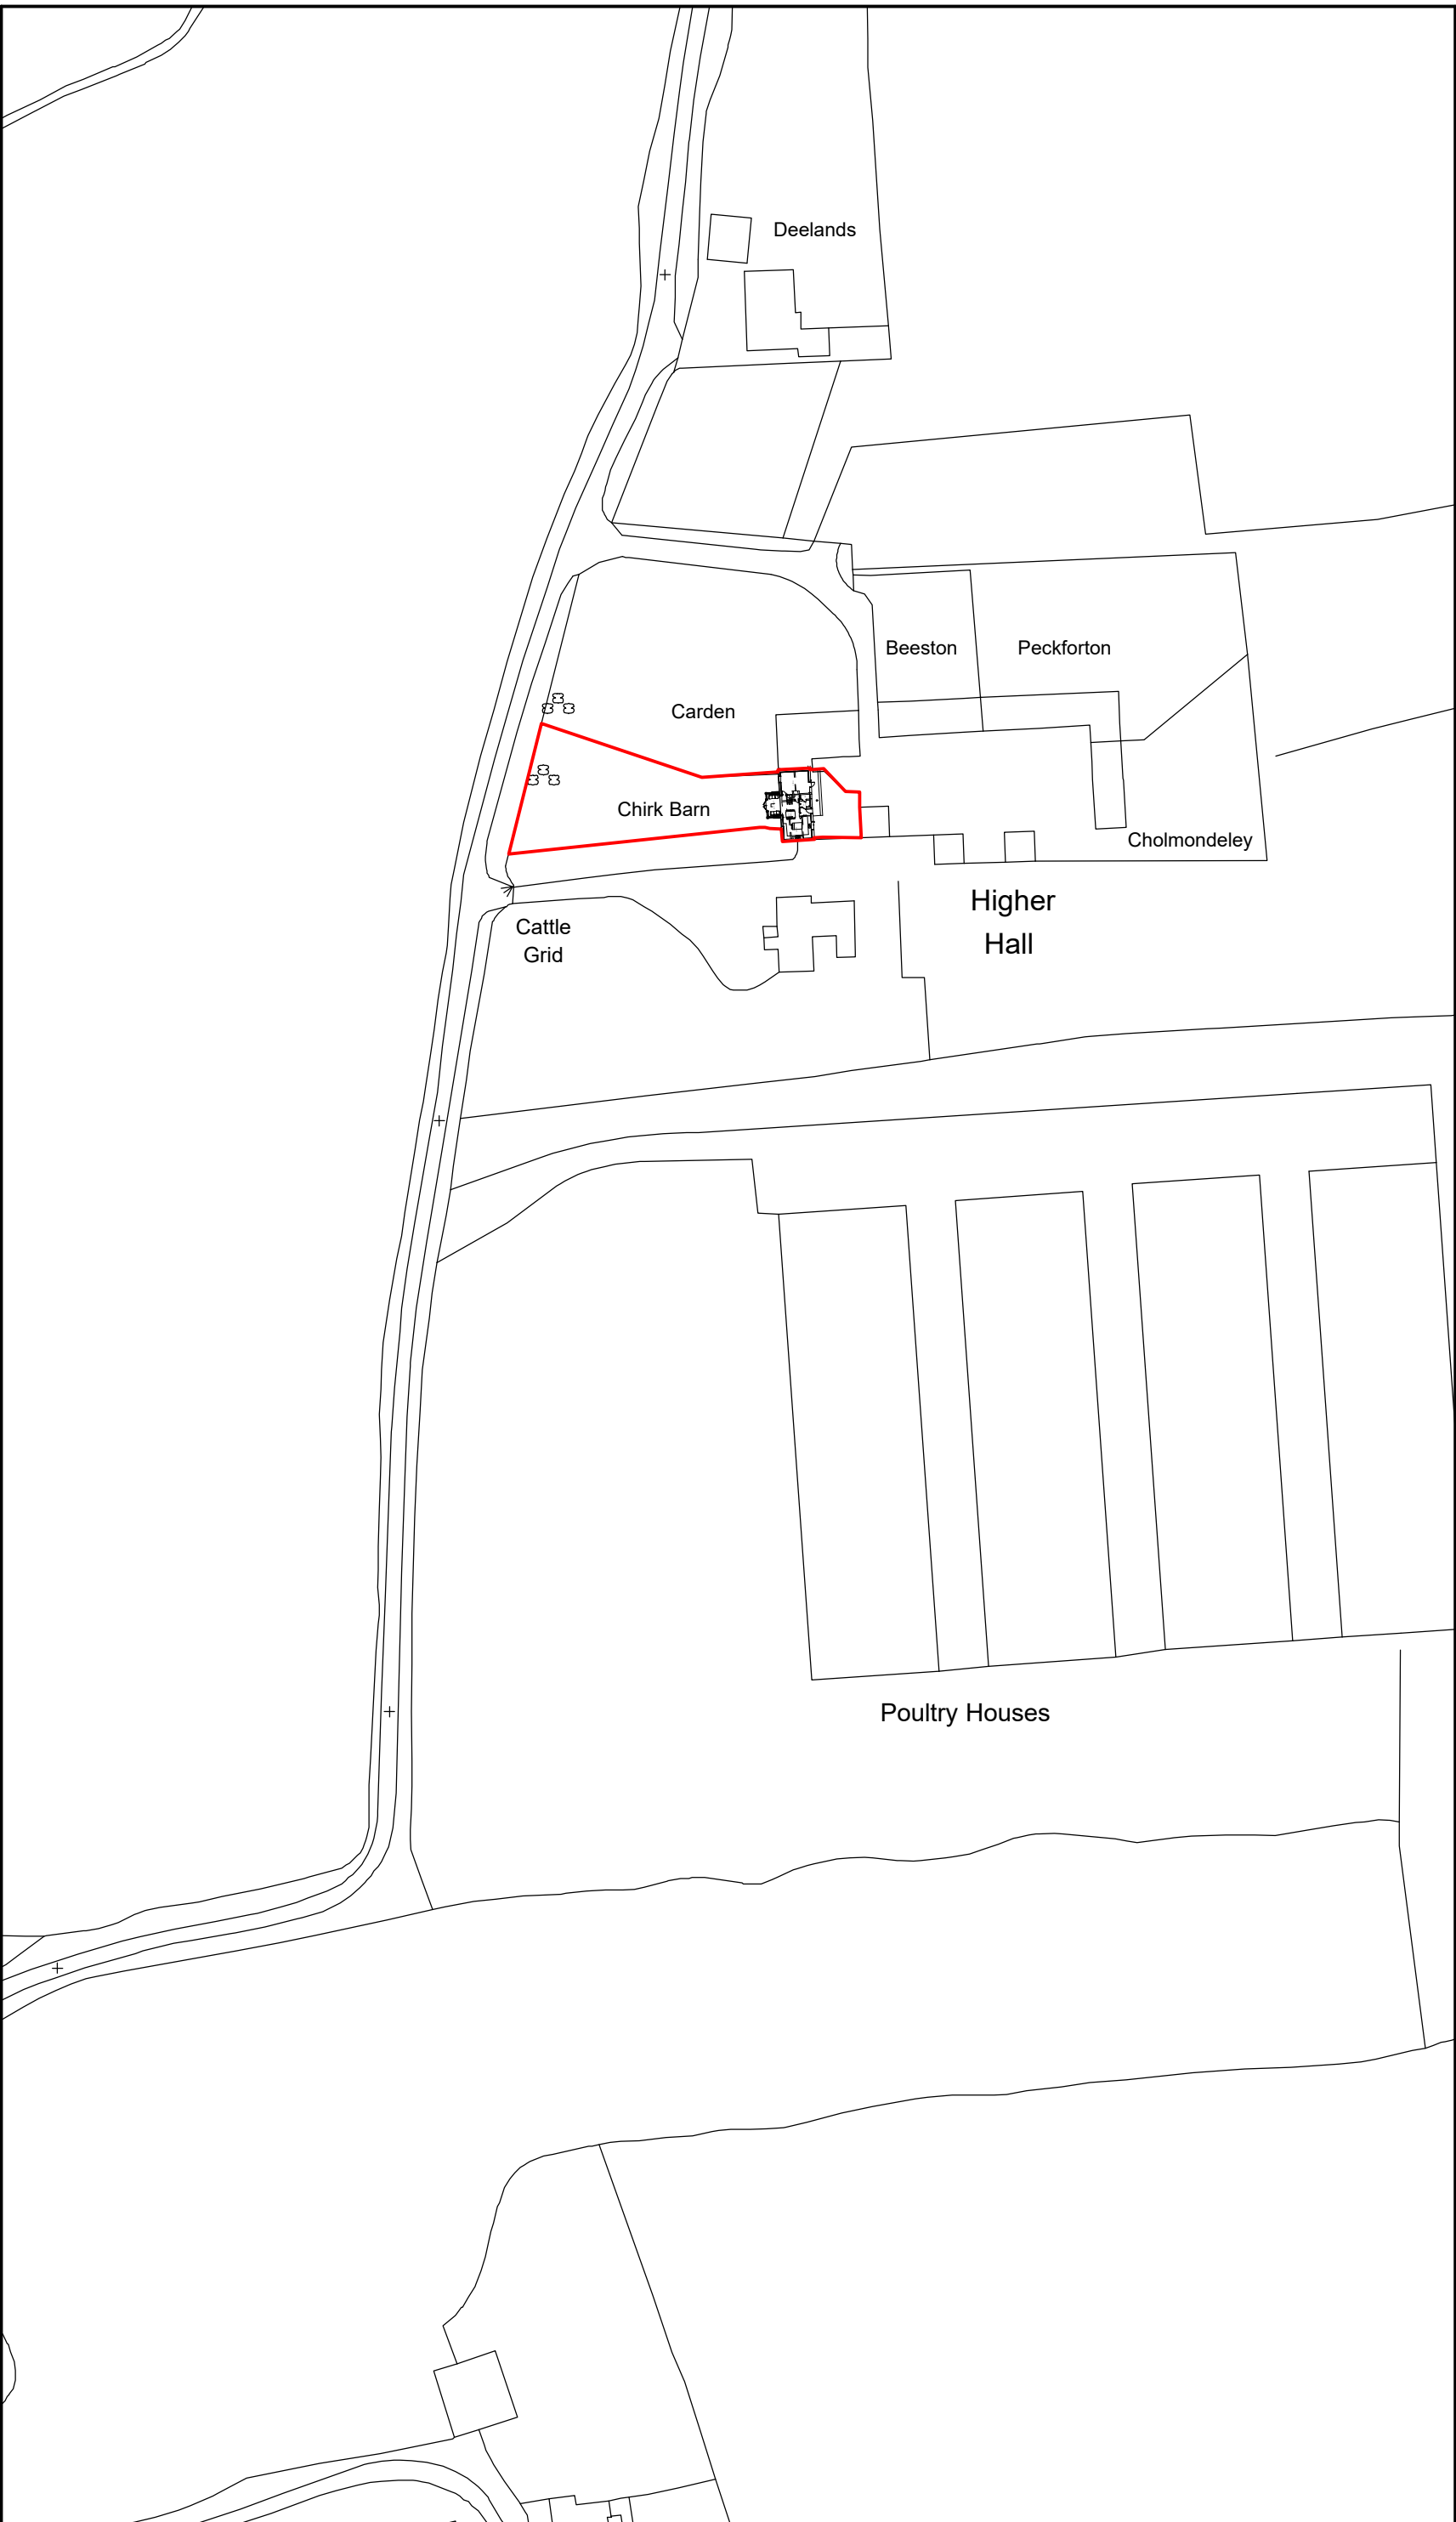

Location Plan 1:1250

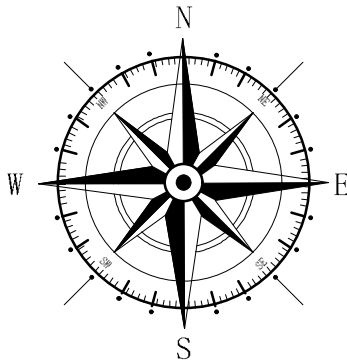

Key	
	Application Site

A	09/23	Design Amends	D J E
Rev	Date	Detail	Initial

Project:
Proposed Alterations to,
Chirk Barn,
Bowling Bank,Wrexham,
LL13 9RT

Title: Site & Location Plan	Scale: (A2) 1:500 & 1:1250
-----------------------------------	----------------------------------

Drawn By: A.Valentine	Date: July 2023
--------------------------	--------------------

Drawing No: R124/004	Sheet: 1 of 1
-------------------------	------------------

blueprint
architectural services

	Office 3K4, Redwither Business Tower, Wrexham. LL13 9XT Tel: 01978 356500 www.blueprintarchitectural.com © copyright all rights reserved
---	---