
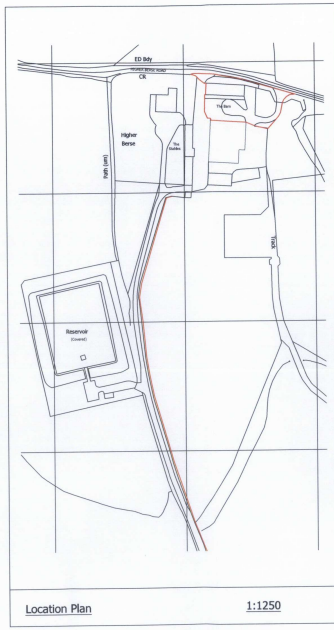


Portman Surveyors Ltd.
 This drawing is copyright protected, do not scale off. All
 dimensions are to be checked on site by contractor.
 Contractor to report any discrepancies in dimensions, errors
 or omissions prior to commencing work.
 Portman Surveyors Ltd. take no responsibility for any
 unauthorised use of the information contained herein.

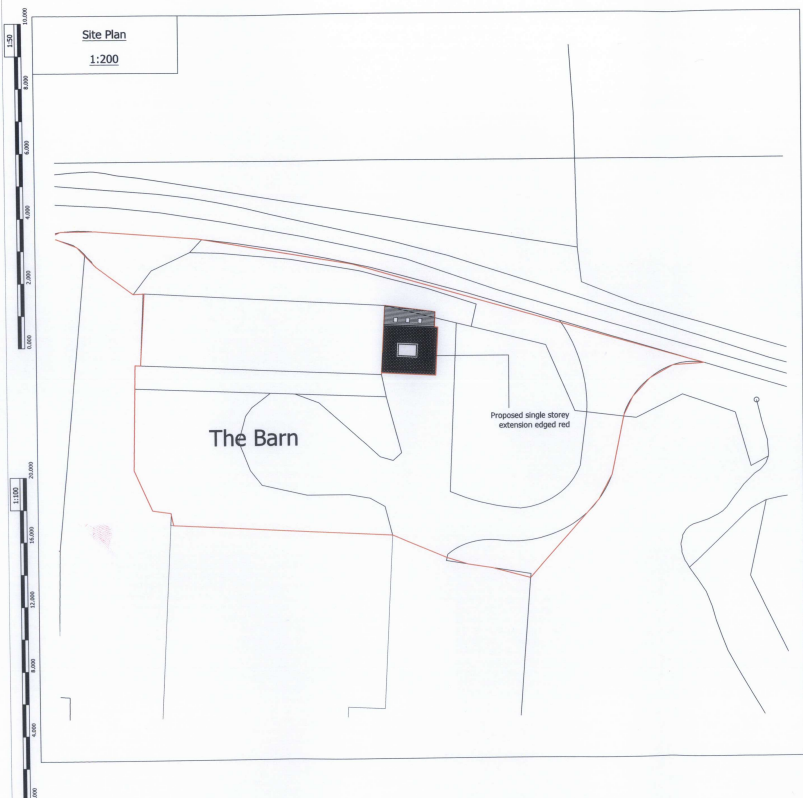


Rev	Date	Comment

Portman Surveyors Ltd
 Chartered Building Surveyors

The Studio
 Tarpotley Business Centre
 Moorfield Road
 Tarpotley
 Cheshire CW8 8PT
 Tel/Fax: +44 (0)1829 732896
 Mobile: +44 (0)7812 051070
 e: rob.lane@portmansurveyors.com

Client:	Mr & Mrs M Wakefield	Date:	Aug 2022
Project:	Renovation of The Barn, Higher Barns Road, Winterton, L11 6PW	Scale:	1:200 & 1:1250 at A1
Drawing Title:	PROPOSED Site Plan & Location Plan	Status:	Planning
Drawing No:	A_342_01	Rev:	-

Portman Surveys Ltd. G.
 Note:
 This drawing is copyright protected. do not scale off. all
 dimensions are to be checked on site by contractor.
 Contractor to report any discrepancies in dimensions, errors
 or omissions prior to commencing work.
 Portman Surveys Ltd. take no responsibility for any
 unauthorised use of the information contained herein.

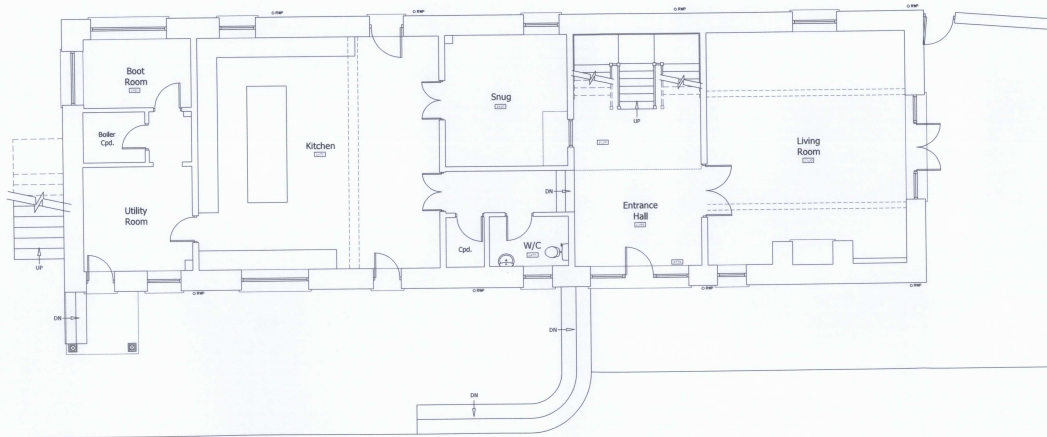

**EXISTING
Ground Floor Plan**

Rev	Date	Comment

Portman Surveys Ltd
 Chartered Building Surveyors

The Studio
 Tarpotley Business Centre
 Ransleigh Road
 Tarpotley
 Cheshire CW10 8UT
 Tel/Fax: +44 (0)1429 732896
 Mobile: +44 (0)7813 021070
 e: rob.lee@portmansurveys.com

Client: Mr & Mrs M Wakefield Date: Aug 2022


Project: Renovation of The Barn,
 Higher Denre Road,
 Wrexham, LL11 6PW

Drawing Title: EXISTING
 GF Plan

Scale: 1:150
 Status: Planning

Drawing No: A_342_02

Portman Surveyors Ltd.
 The drawing is copyright protected, do not scale off. All dimensions are to be checked on site by contractor. Contractor to report any discrepancies in dimensions, errors or omissions prior to commencing work. Portman Surveyors Ltd. take no responsibility for any unauthorised use of the information contained herein.

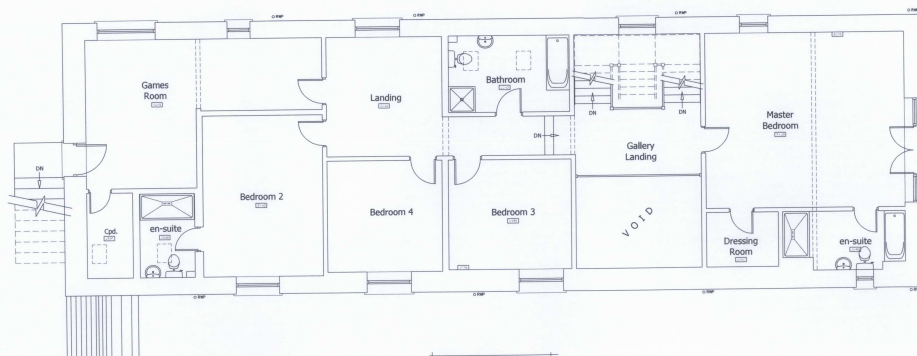

EXISTING
First Floor Plan

Rev	Date	Comment

Portman Surveyors Ltd
 Chartered Building Surveyors


The Studio
 Tarpotley Business Centre
 Hawthorn Road
 Tarpotley
 Cheshire CW8 4DT
 Tel/Fax: +44 (0)1829 728494
 Mobile: +44 (0)7812 023070
 e: rob.jew@portmansurveyors.com

Client: Mr & Mrs M Wakefield Date: Aug 2022

Project: Renovation of The Barn,
 Higher Dersa Road,
 Winsford, L11 6PW

Drawing Title: EXISTING FF Plan	Scale: 1:50 Status: Planning
Drawing No: A_342_03	Rev: -

Portman Surveyors Ltd.©
 The drawing is copyright protected, do not scale off, all
 dimensions are to be checked on site by contractor.
 Contractor to report any discrepancies in dimensions, errors
 or omissions prior to commencing work.
 Portman Surveyors Ltd. take no responsibility for any
 unauthorised use of the information contained herein.

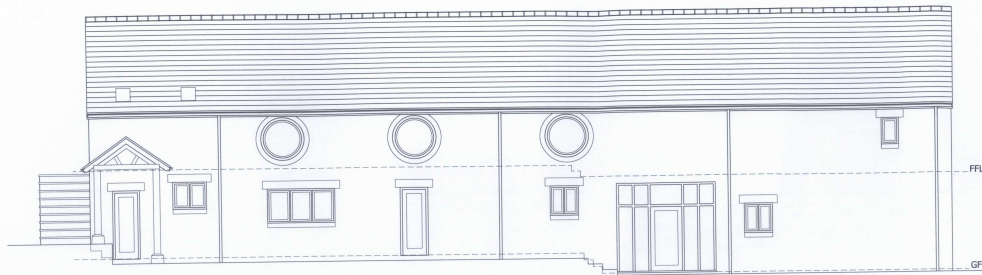

EXISTING
 South Elevation



EXISTING
 East Elevation

Rev	Date	Comment

Portman Surveyors Ltd
 Chartered Building Surveyors
 The Studio
 Tarpottery Business Centre
 Moorfields Road
 Tarpottery
 Cheshire CW8 8UT
 Tel/Fax: +44 (0)1829 732896
 Mobile: +44 (0)7812 081970
 e: rob.jee@portmansurveyors.com

Client: Mr & Mrs M Wakefield Date: Aug 2022


Project: Renovation of The Barn,
 Higher Bente Road,
 Winsford, L11 6PW

Drawing Title:	Scale:
EXISTING	1:50
Elevations, South & East	Status:
	Planning
Drawing No:	Rev:
A_342_04	-

Portman Surveyors Ltd.
This drawing is copyright protected, do not scale off. All
dimensions are to be checked on site by contractor.
Contractor to report any discrepancies in dimensions, errors
or omissions prior to commencing work.
Portman Surveyors Ltd. take no responsibility for any
unauthorised use of the information contained herein.



EXISTING
North Elevation

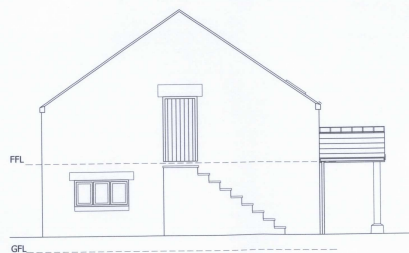

EXISTING
West Elevation

Rev	Date	Comment

Portman Surveyors Ltd
Chartered Building Surveyors

The Studio
Tarpesley Business Centre
Marine Road
Tarpesley
Cheshire CW9 6PT
Tel/Fax: +44 (0)1829 728896
Mobile: +44 (0)7812 081070
e: rob.jee@portmansurveyors.com

Client: Mr & Mrs M Wakefield Date: Aug 2022


Project: Renovation of The Barn,
Higher Bent Road,
Whitburn, LL11 6PW

Drawing Title: EXISTING
Elevations_North & West

Scale: 1:50
Status: Planning

Drawing No: A_342_05
Rev: -

Portman Surveyors Ltd. is a limited liability company.
 This drawing is copyright protected, do not scale off, all
 dimensions are to be checked on site by contractor.
 Contractor to report any discrepancies in dimensions, errors
 or omissions prior to commencing work.
 Portman Surveyors Ltd. take no responsibility for any
 unauthorised use of the information contained herein.

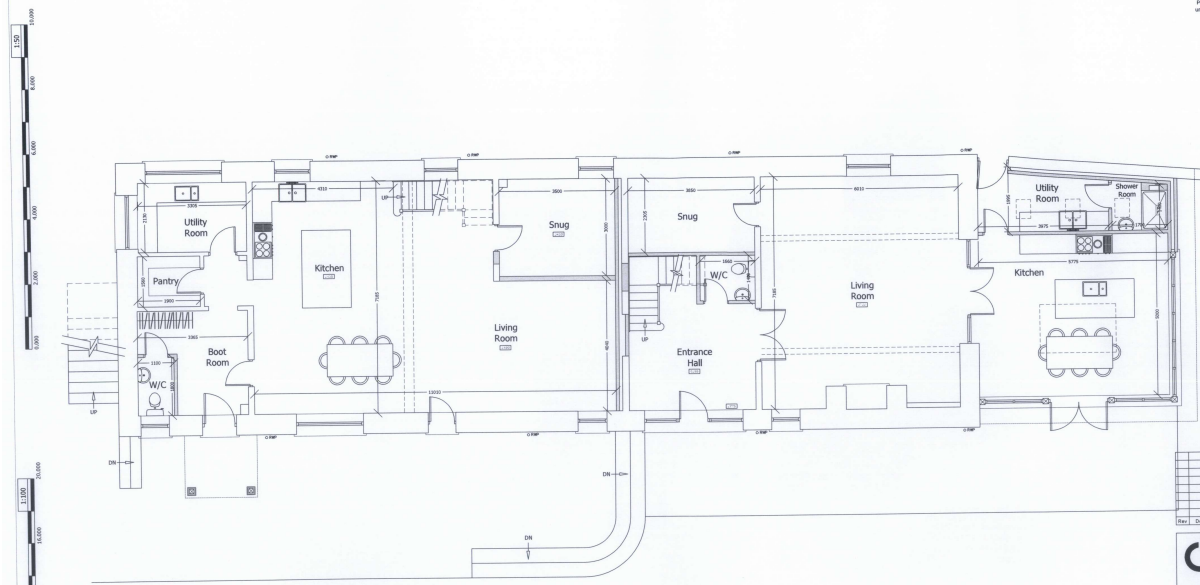

**PROPOSED
Ground Floor Plan**

Rev.	Date	Comments

Portman Surveyors Ltd
 Chartered Building Surveyors


The Studio
 Tarpottery Business Centre
 Marneich Road
 Tarpottery
 Cheshire CW9 8UT
 Tel/Fax: +44 (0)1829 732896
 Mobile: +44 (0)7812 081070
 e: rob.jes@portmansurveyors.com

Client: Mr & Mrs M Wakefield Date: Aug 2022

Project: Renovation of The Barn,
 Higher Biersie Road,
 Winsford, L11 6PW

Drawing Title: PROPOSED GF Plan	Scale: 1:50 Status: Planning
Drawing No: A_342_12	Rev: -

Portman Surveyors Ltd. is a member of the RICS.
 This drawing is copyright protected, do not scale off, all dimensions are to be checked in situ by contractor.
 Contractor to report any discrepancies in dimensions, errors or omissions prior to commencing work.
 Portman Surveyors Ltd. takes no responsibility for any unauthorised use of the information contained herein.

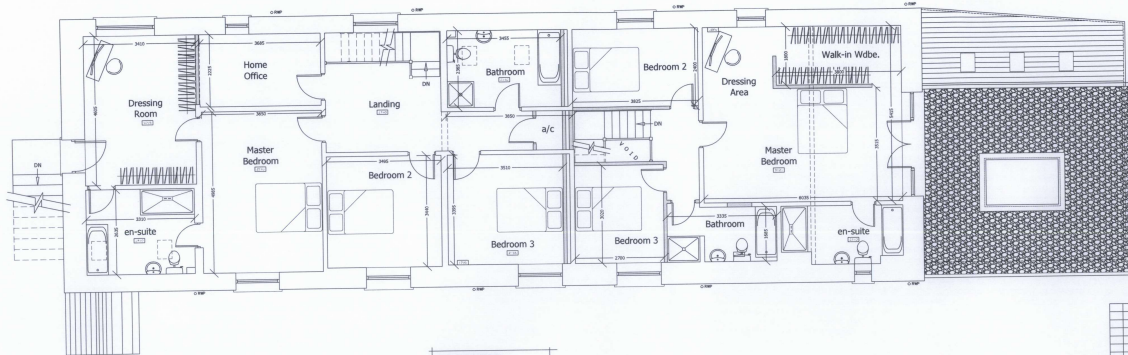

**PROPOSED
First Floor Plan**


Rev	Date	Comment

Portman Surveyors Ltd
 Chartered Building Surveyors

The Studio
 Terpsley Business Centre
 Kesteven Road
 Terpsley
 Cheshire CW9 9UT
 Tel/Fax: +44 (0)1829 732896
 Mobile: +44 (0)7812 081076
 e: rob.leed@portmansurveyors.com

Client:	Mr & Mrs M Wakefield	Date:	Aug 2022
Project:	Renovation of The Barn, Higher Benet Road, Widham, L11 6W		
Drawing Title:	PROPOSED FF Plan	Scale:	1:50
Status:	Planning	Rev:	-
Drawing No:	A_342_13		

Portman Surveyors Ltd.©
 This drawing is copyright protected, do not scale off, all
 dimensions are to be checked on site by contractor.
 Contractor to report any discrepancies in dimensions, errors
 or omissions prior to commencing work.
 Portman Surveyors Ltd. take no responsibility for any
 unauthorised use of the information contained herein.

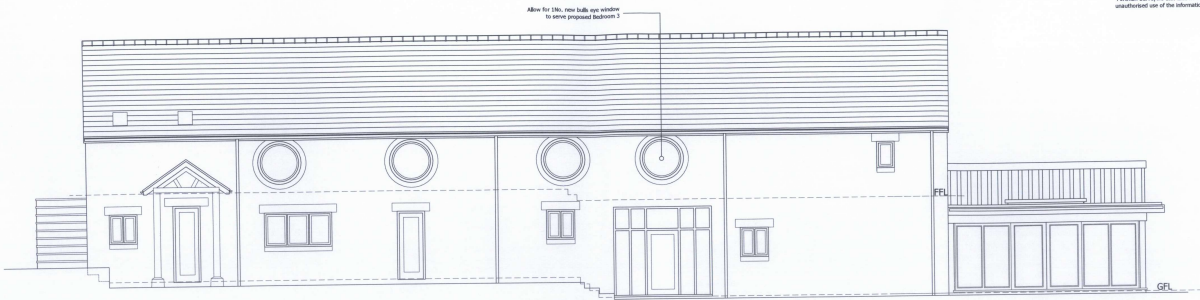

PROPOSED
 South Elevation



PROPOSED
 East Elevation


Rev	Date	Comments

Portman Surveyors Ltd
 Chartered Building Surveyors


The Studio
 Terpsley Business Centre
 Terpsley
 Cheshire CW16 9UT
 Tel/Fax: +44 (0)1829 732866
 Mobile: +44 (0)1812 081076
 e: rob.lead@portmansurveyors.com

Client:	Mr & Mrs M Wakefield	Date:	Aug 2022
Project:	Renovation of The Barn, Higher Bense Road, Wincham. LL11 6FW		
Drawing Title:	PROPOSED Elevations_South & East	Scale:	1:50
Drawing No:	A_342_14	Status:	Planning
		Rev:	-

Portman Surveyors Ltd.
 This drawing is copyright protected; do not scale off. All dimensions are to be checked on site by contractor. Contractor to report any discrepancies in dimensions, errors or omissions prior to commencing work. Portman Surveyors Ltd. take no responsibility for any unauthorised use of the information contained herein.

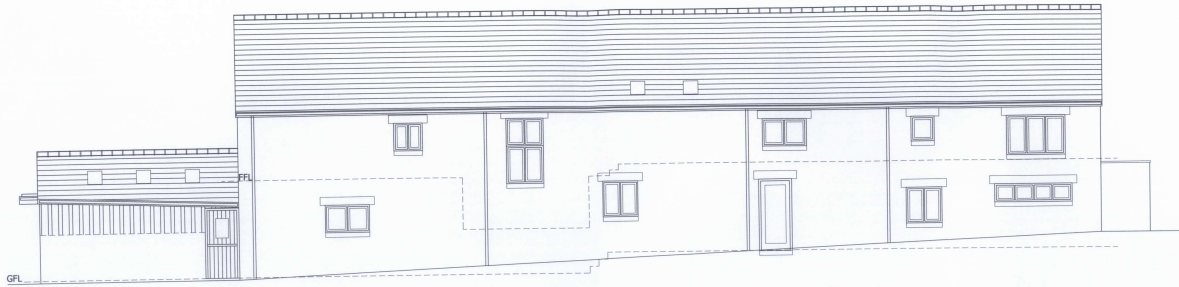

**PROPOSED
North Elevation**

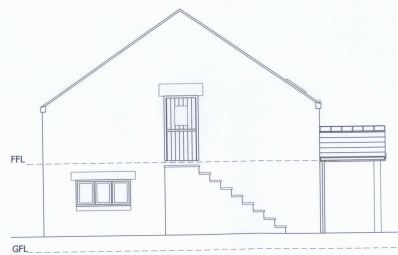

**PROPOSED
West Elevation**

Rev	Date	Comment

Portman Surveyors Ltd
 Chartered Building Surveyors
 The Studio
 Terpsitry Business Centre
 Moorfield Road
 Terpsitry
 Cheshire CW16 9UT
 Tel/Fax: +44 (0)1829 732886
 Mobile: +44 (0)7812 081070
 e: rob.lee@portmansurveyors.com

Client: Mr & Mrs M Wakefield Date: Aug 2022

Project: Renovation of The Barn,
 Higher Berris Road,
 Winsford, L11 6PW

Drawing Title: PROPOSED
 Elevations, North & West
 Scale: 1:50
 Status: Planning

Drawing No: A_342_15
 Rev: -