



Side Elevation 1 1:100

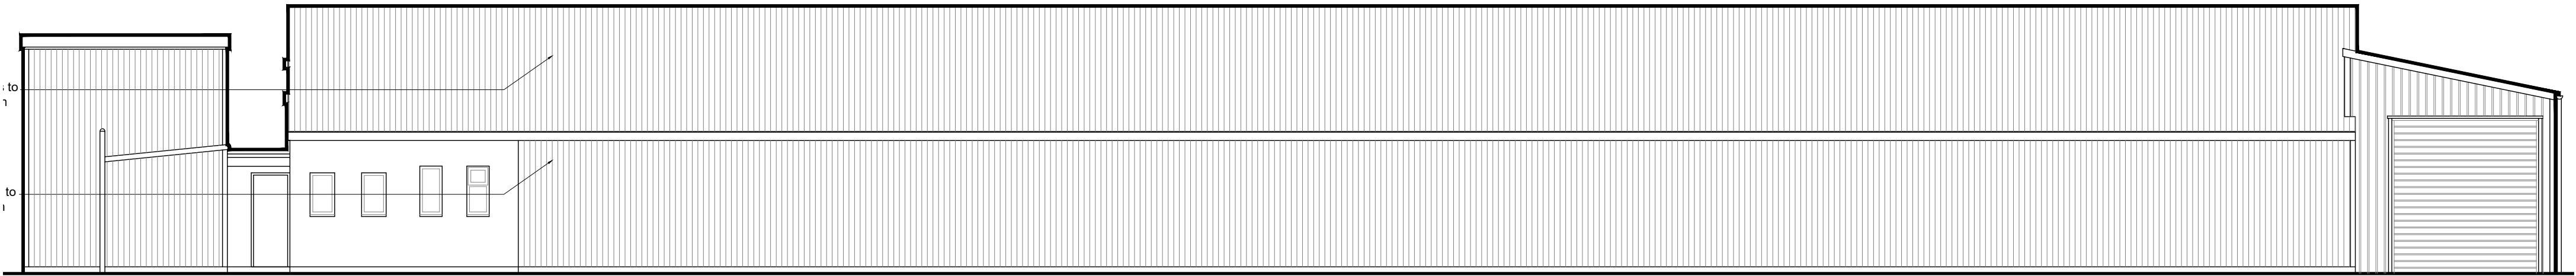


Side Elevation 2 1:100

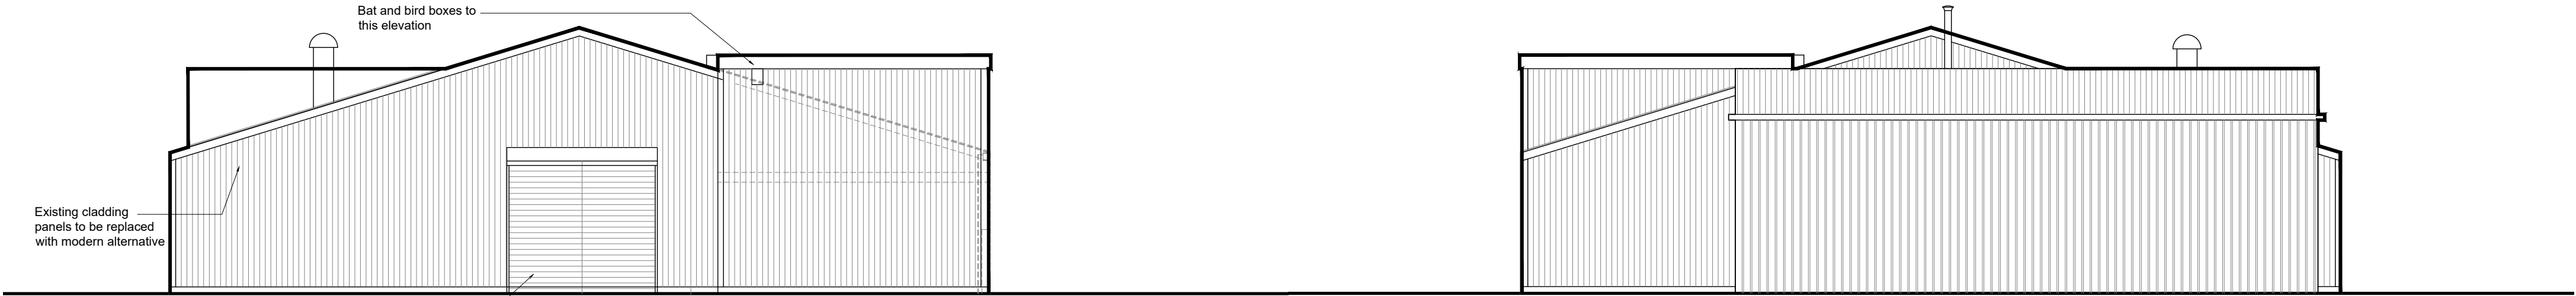

Front Elevation 1:100

Rear Elevation 1:100

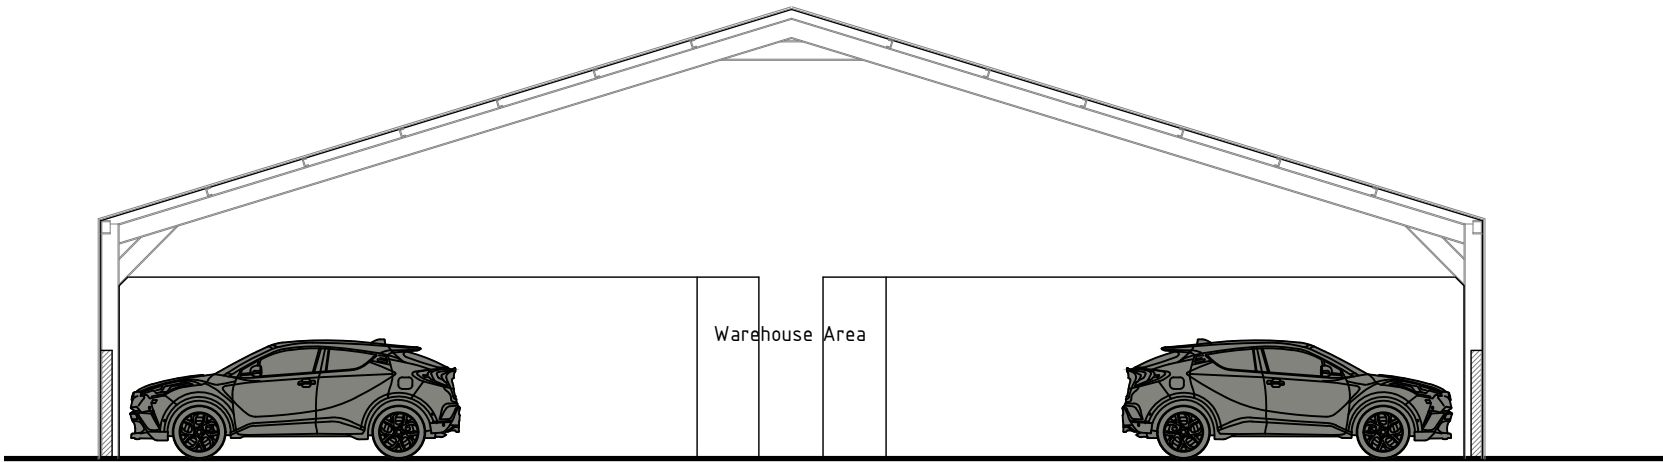

Typical Section 1:100

As Proposed

**HDS ARCHITECTURAL SERVICES**  
HDS Architectural Services, The Foundry,  
15 York Street, Wrexham  
LL13 8LW  
Tel (01978) 345250  
www.hdsarchitectural.co.uk

|                                                                                              |                             |
|----------------------------------------------------------------------------------------------|-----------------------------|
| <b>Project;</b><br>Former IPC Gym, Mold Road Trading Estate,<br>Gwersyllt, Wrexham, LL11 4AQ |                             |
| <b>Title;</b><br>03-As Proposed<br>Elevations and<br>Section                                 | <b>Scale (A2);</b><br>1:100 |
| <b>Dwg No;</b><br>CR/PD/06                                                                   | <b>Date;</b><br>29.11.23    |
| <b>Revision;</b>                                                                             |                             |