
 
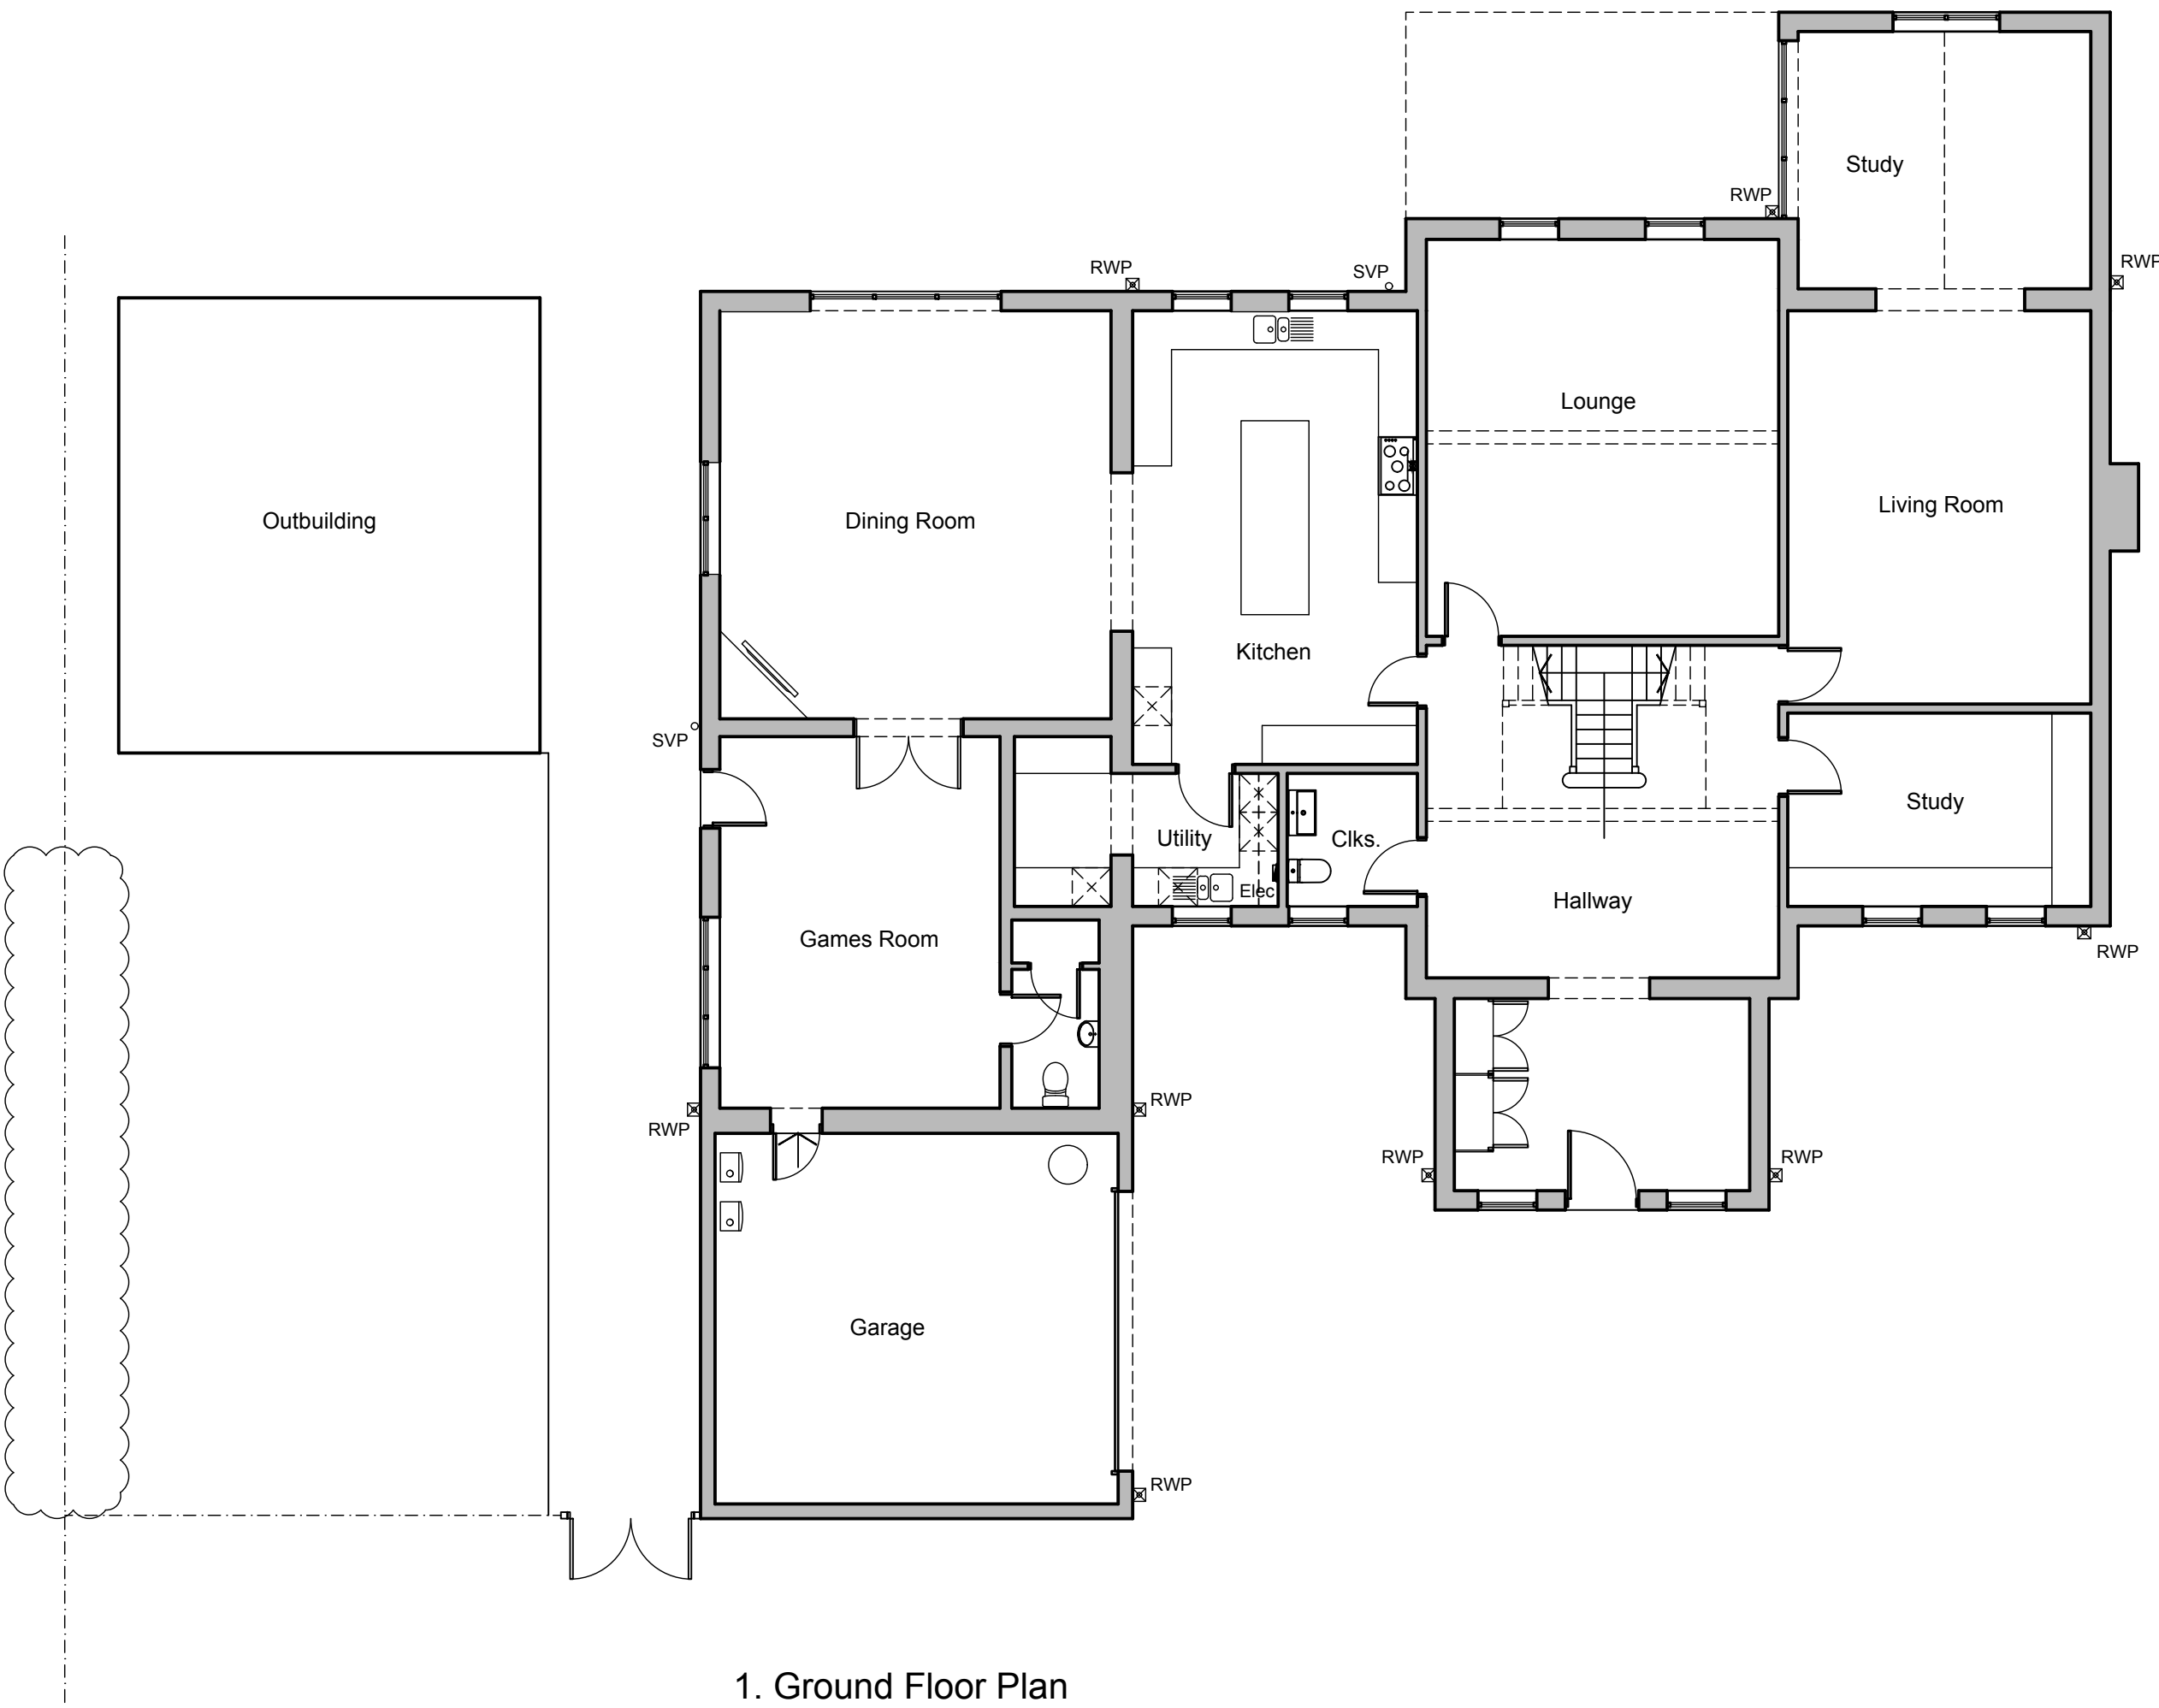


NOTES	
1.	Do not scale this drawing.
2.	All dimensions to be checked on Site.
3.	Final positions of all equipment to be agreed on Site.
4.	This drawing is subject to Copyright and is not to be reproduced in part or whole without approval.

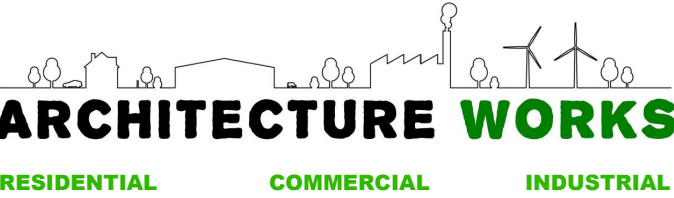

0	TS	22.09.2022	First issue.
Rev.	By	Date	Description

Client Mrs. K.Williams			
Project The Gables 25 Sunnyridge Avenue Marford Wrexham LL12 8TE			
Drawing Title Existing Floor Plans			
Drawn By	TS	Date	September 2022
Job No.	P431	Status	Planning
Dwg No.	L03	Rev.	0
Scale@	A1		1:100
 ARCHITECTURE WORKS RESIDENTIAL COMMERCIAL INDUSTRIAL The Coach House Warrington Road Mickle Trafford Chester CH2 4EA Tel: 01244 300199 Mobile: 07974 674674 Email: toby@architecture.works			