




PROPOSED FRONT ELEVATION - Scale 1:200



PROPOSED SIDE ELEVATION - Scale 1:200



PROPOSED REAR ELEVATION - Scale 1:200

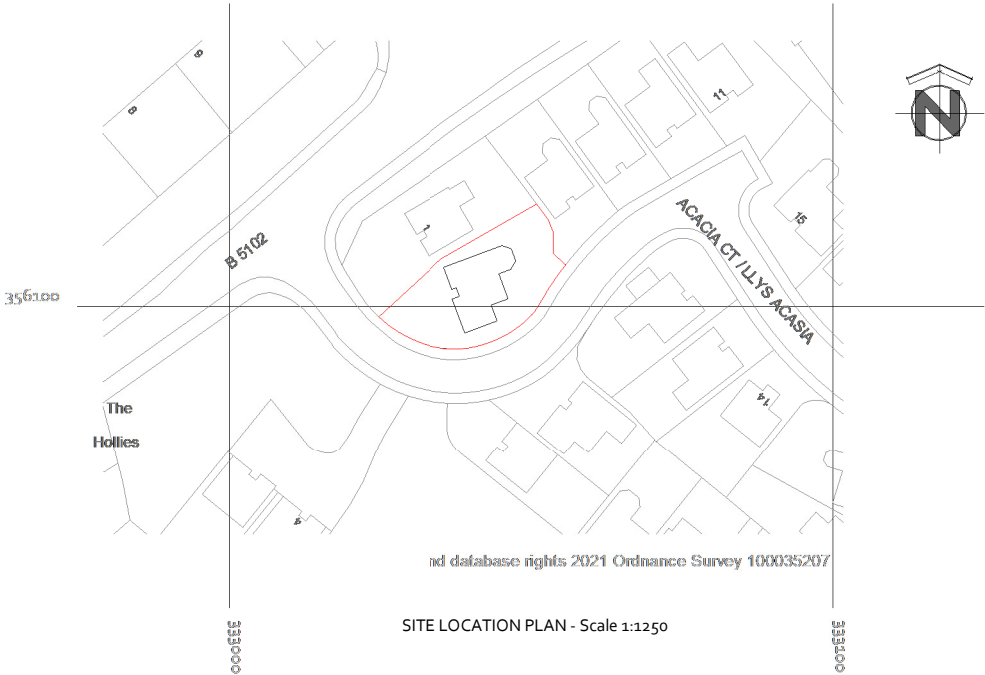


SITE LOCATION PLAN - Scale 1:1250




PERSPECTIVE OF FRONT OF HOUSE - Not to scale



PERSPECTIVE OF REAR OF HOUSE - Not to scale

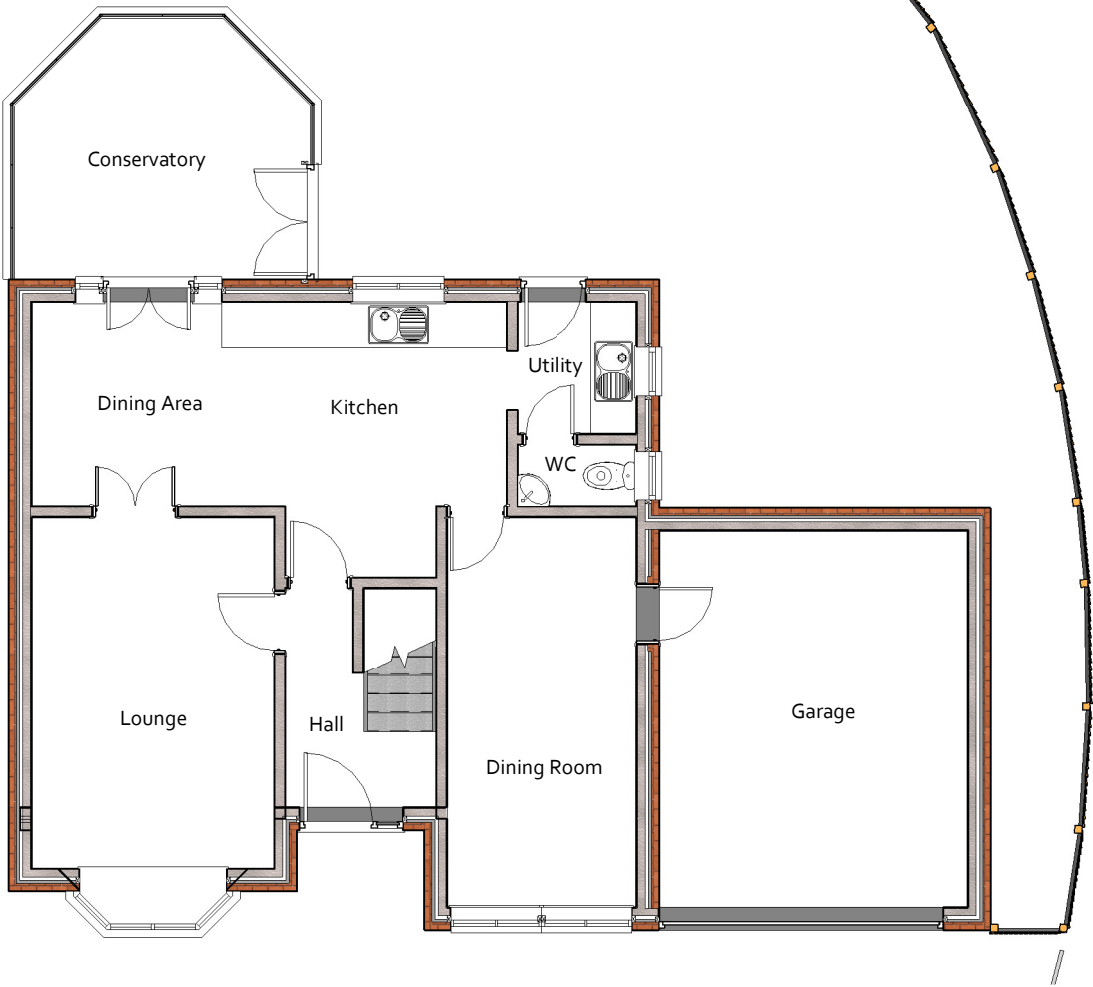

PROPOSED GROUND FLOOR PLAN - Scale 1:100

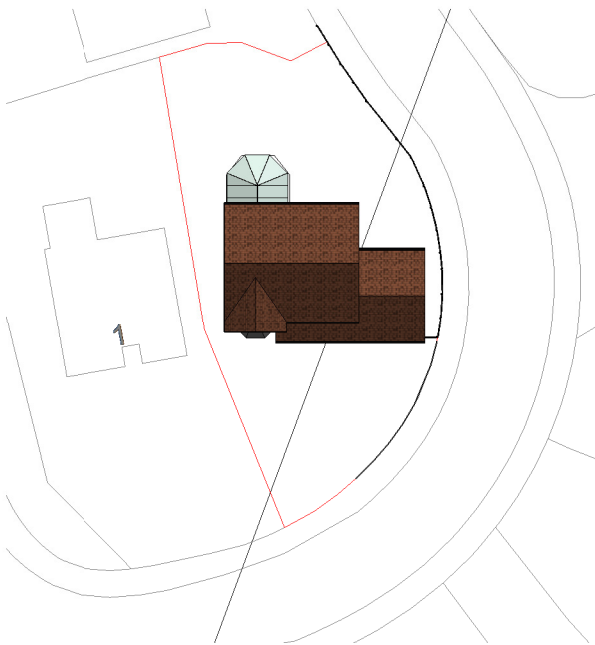

PROPOSED SITE PLAN - Scale 1:500

 DESIGN IN SAFETY BRYMBO, WREXHAM, LL11 5FL www.designinsafety.net admin@designinsafety.net 07734037453    		
CLIENT: MR & MRS BELLIS		
ADDRESS: 3 ACACIA COURT, LLAY, WREXHAM, LL12 0TX		
DRAWING TITLE: PROPOSED SITE, FLOOR PLAN AND ELEVATIONS		
PROJECT NO: DIS_AD_0117	DRAWING NO: DIS_AD_0117_02	
SCALE AT A3: As indicated	DATE: 07/09/2021	REVISION:
All designs are the sole property of Design In Safety and may not be used without written agreement. Any discrepancies must be reported to Design In Safety for clarification. Do not scale off drawings. Site check dimensions are to be taken prior to works commencing.		