


NOTES			
1.	Do not	scale this drawing.	
2.	All dimensions	to be checked on Site.	
3.	Final positions	of all equipment to be agreed on Site.	
4.	This drawing is subject to Copyright and is not to be reproduced in part or whole without approval.		




1. Side Elevation - Wynnstay Lane




2. Side Elevation - Wynnstay Lane

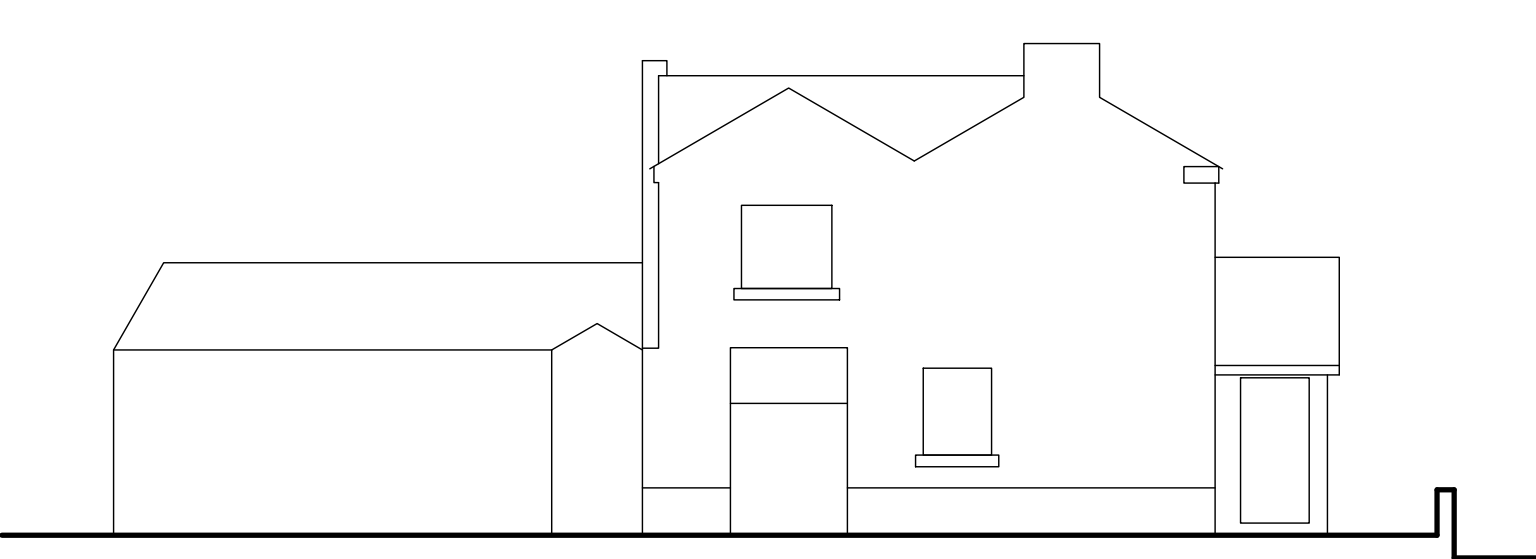


3. Rear Elevation - Garden

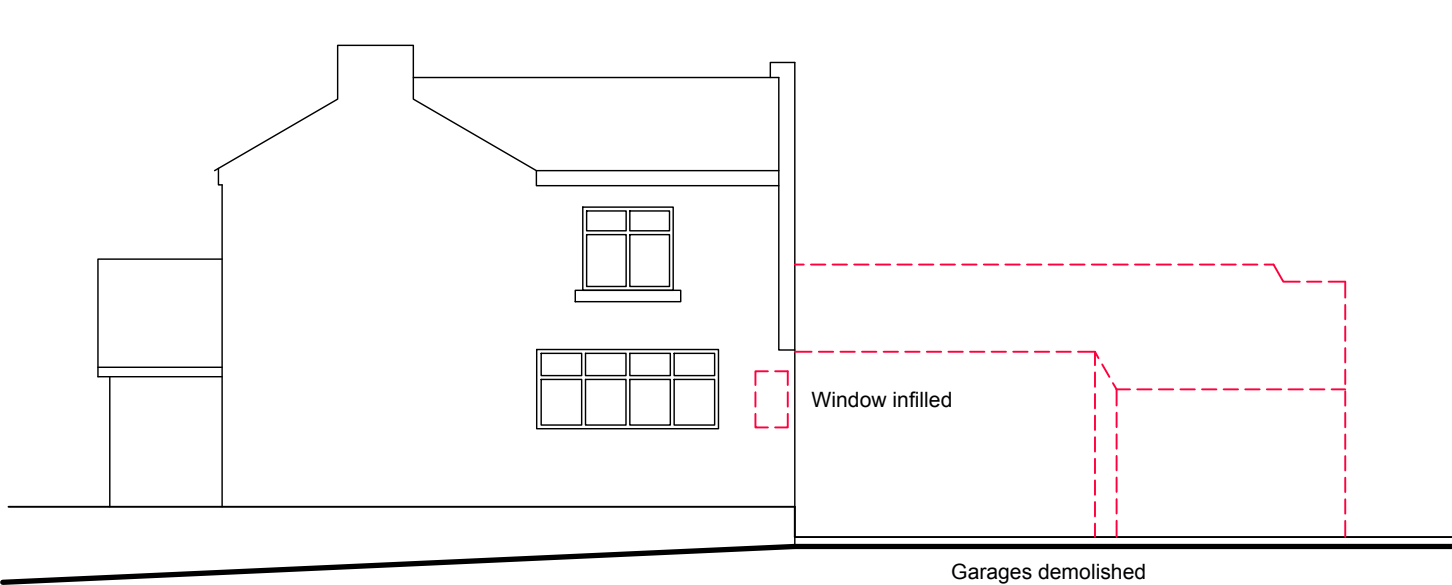


4. Side Elevation - Wynnstay Lane

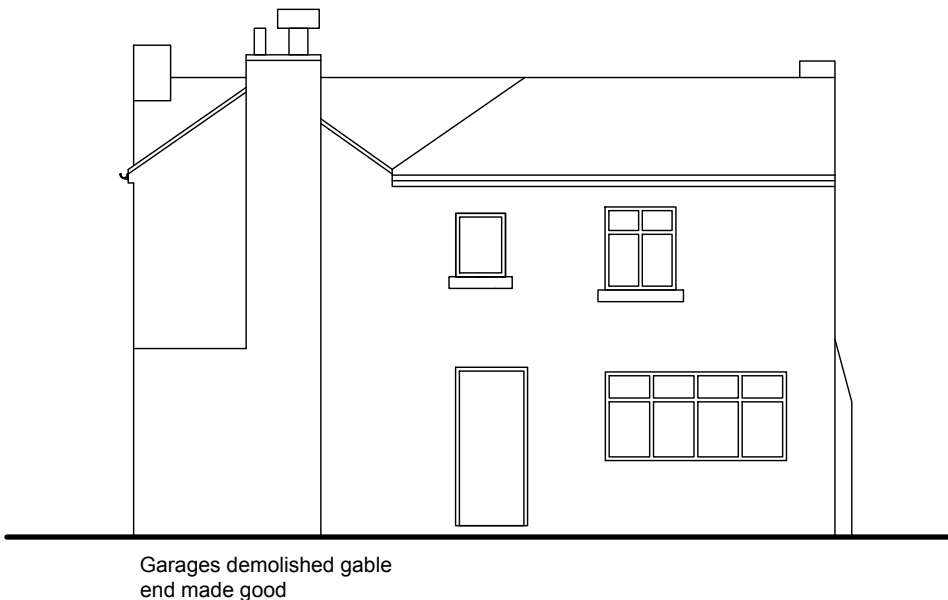

5. Side Elevation - Wynnstay Lane

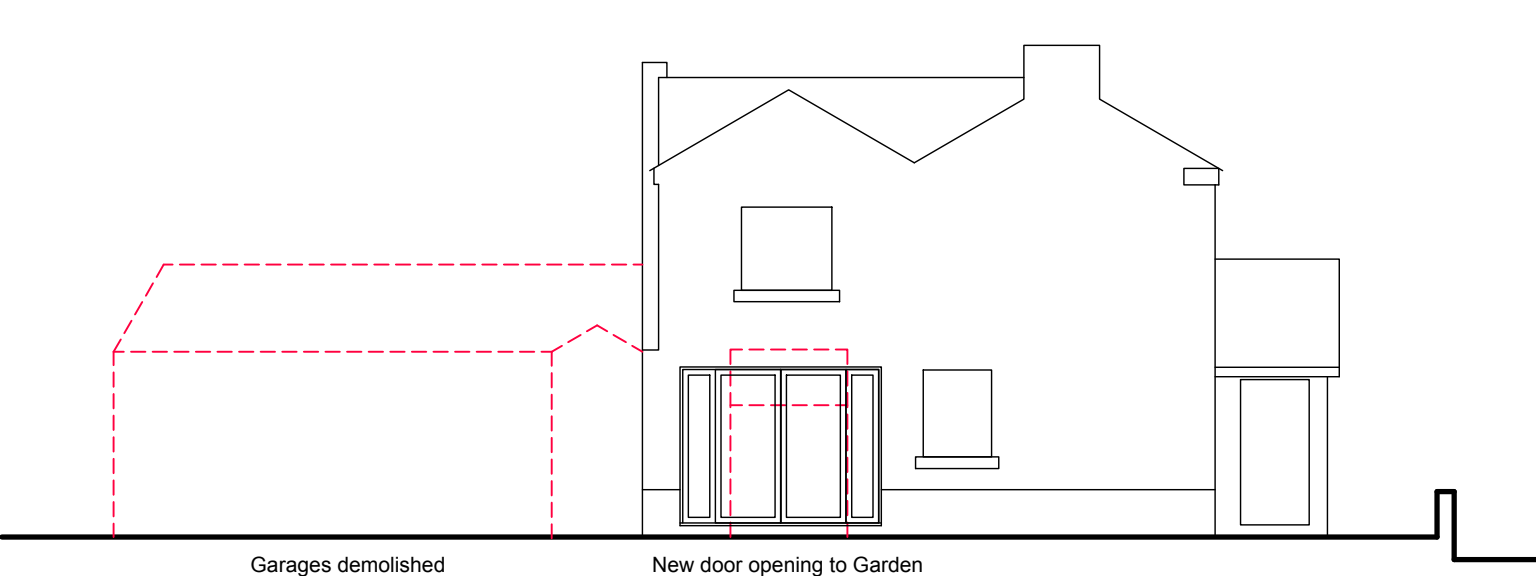

6. Rear Elevation - Garden

 

0	TS	01.09.2023	First issue.
Rev.	By	Date	Description

Client
Mr.C.Robson

Project
Ingledene
Wynnstay Lane
Marford
LL12 8LF

Drawing Title
Existing and Proposed Elevations

Drawn By TS **Date** September 2023

Job No. P452 **Status** PLANNING

Dwg No. L02 **Rev.** 0 **Scale@A2** 1:100

ARCHITECTURE WORKS
RESIDENTIAL COMMERCIAL INDUSTRIAL

The Coach House
Warrington Road
Mickle Trafford
Chester
CH2 4EA

Tel: 01244 300199
Mobile: 07974 674674
Email: toby@architecture.works