


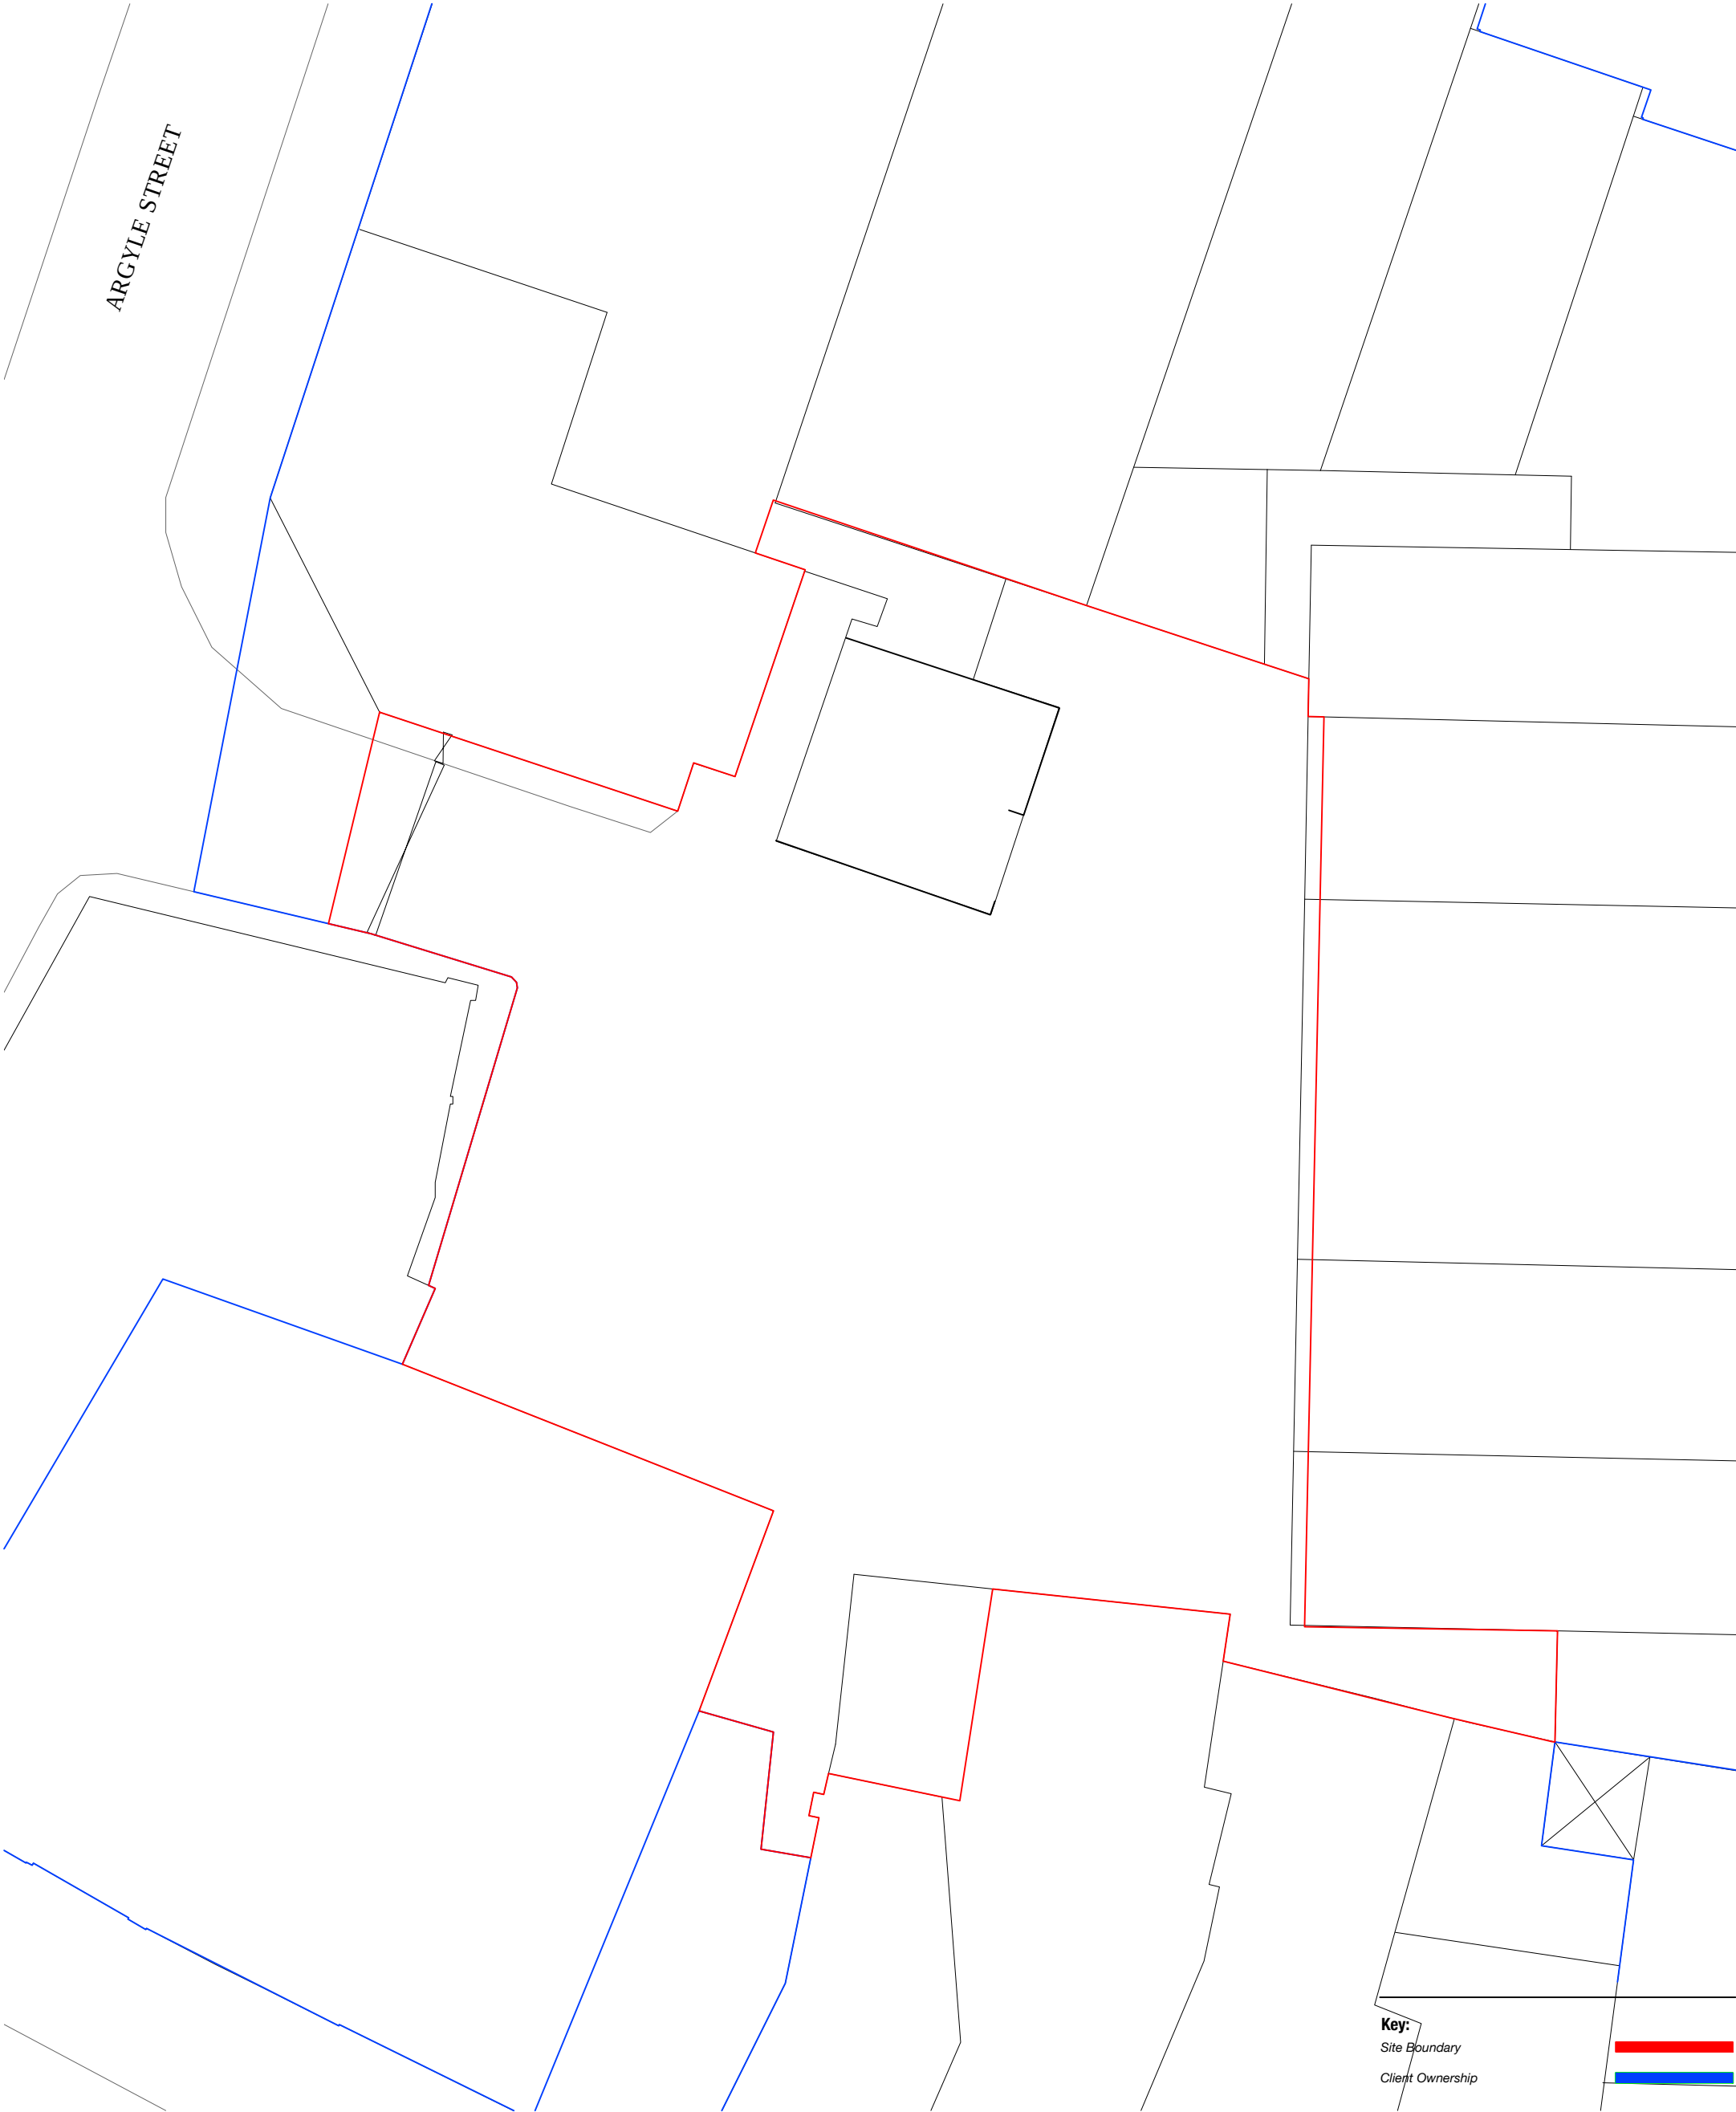

CA·UK·IN

CAUKIN STUDIO LTD.
 @caukinstudio
 info@caukinstudio.com
 www.caukinstudio.com

- Notes:
1. Do not scale from this drawing.
 2. This drawing is to be read in conjunction with all other consultants' drawings and specifications for the project. Representation of structural elements is purely indicative. All structural elements to be specified by a certified structural engineer.
 3. This drawing is the copyright of CAUKIN Studio Ltd (registered in England).
 4. Reproduction without the express consent of CAUKIN Studio Ltd is prohibited and the information contained on this drawing may not be used for any purpose other than that which is stated on this drawing.
 5. The construction (Design and Management) Regulations 2015 (CDM) is the responsibility of the client/contractor unless otherwise agreed in writing.

Revisions:
-

Status:	Stage 03 - Developed Design
Job No:	23.09
Project:	Chapter Court 2 External Courtyard
Drawing:	Existing Site Plan



Scale:	1:200 @ A3
Date:	20.07.23

Drawn By: JP

E002