




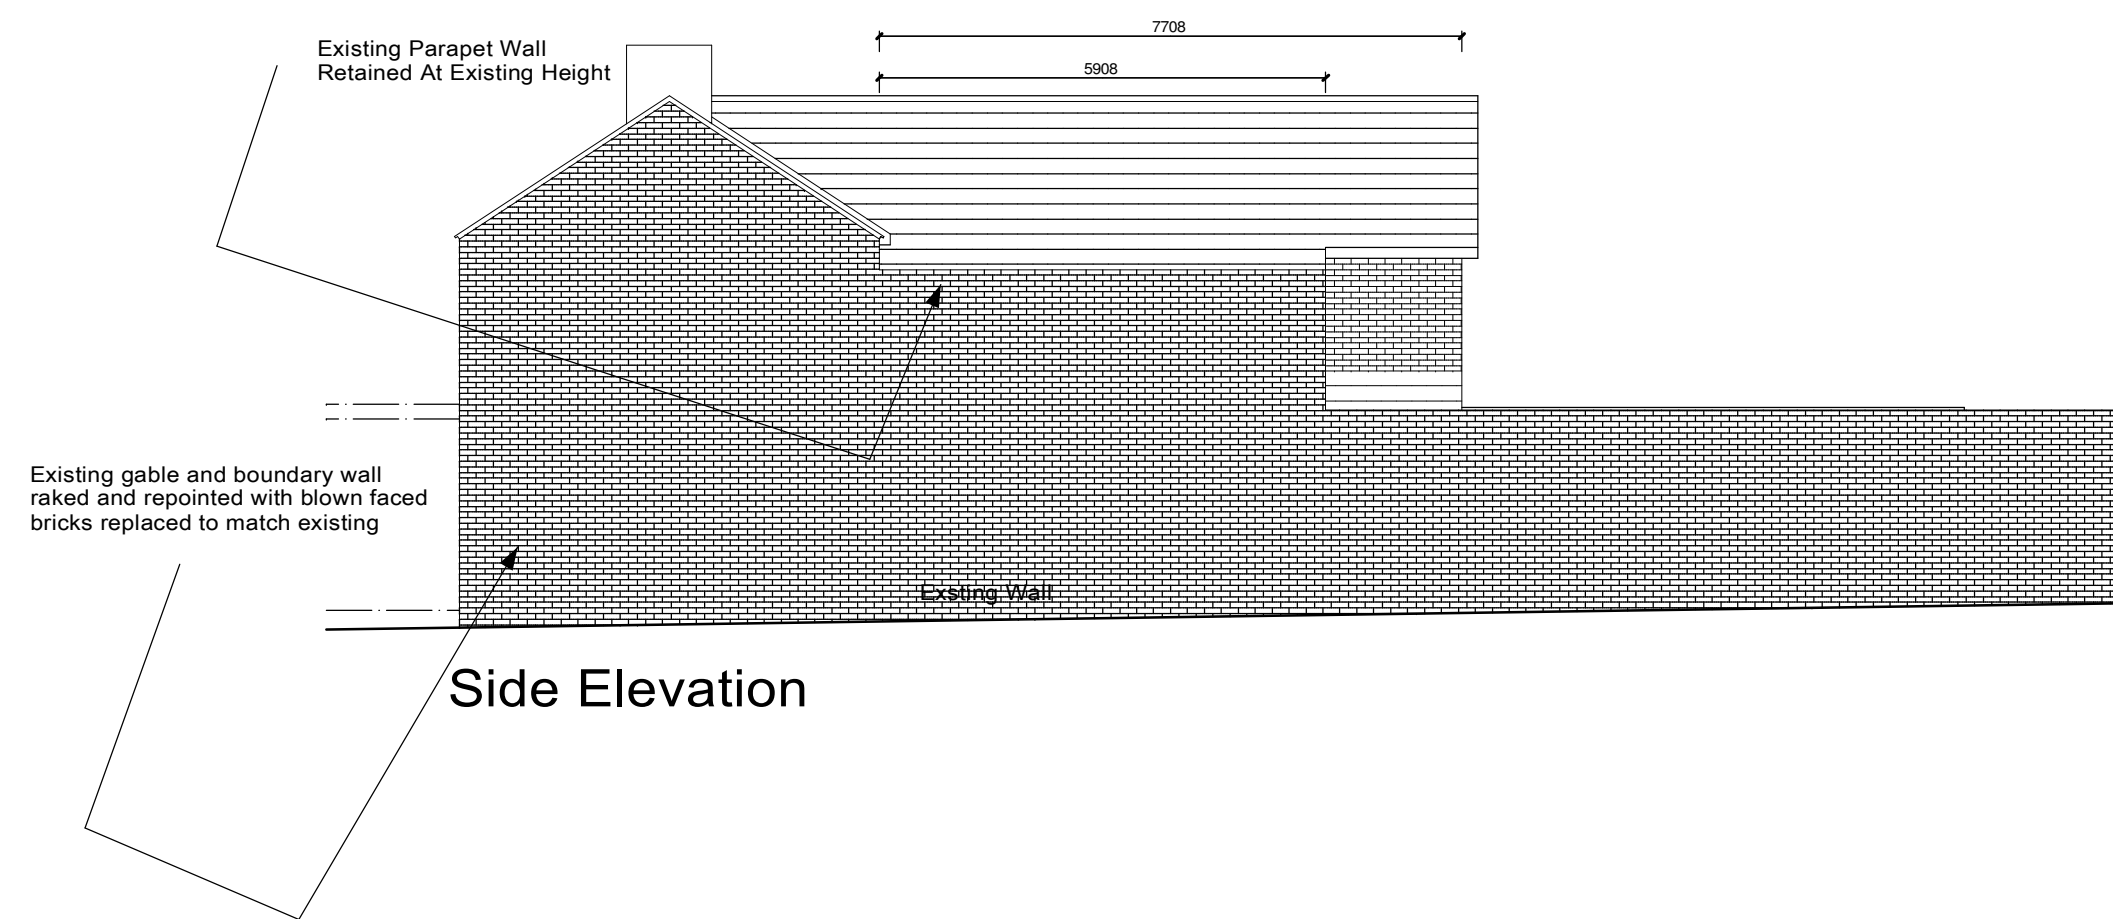

Side Elevation

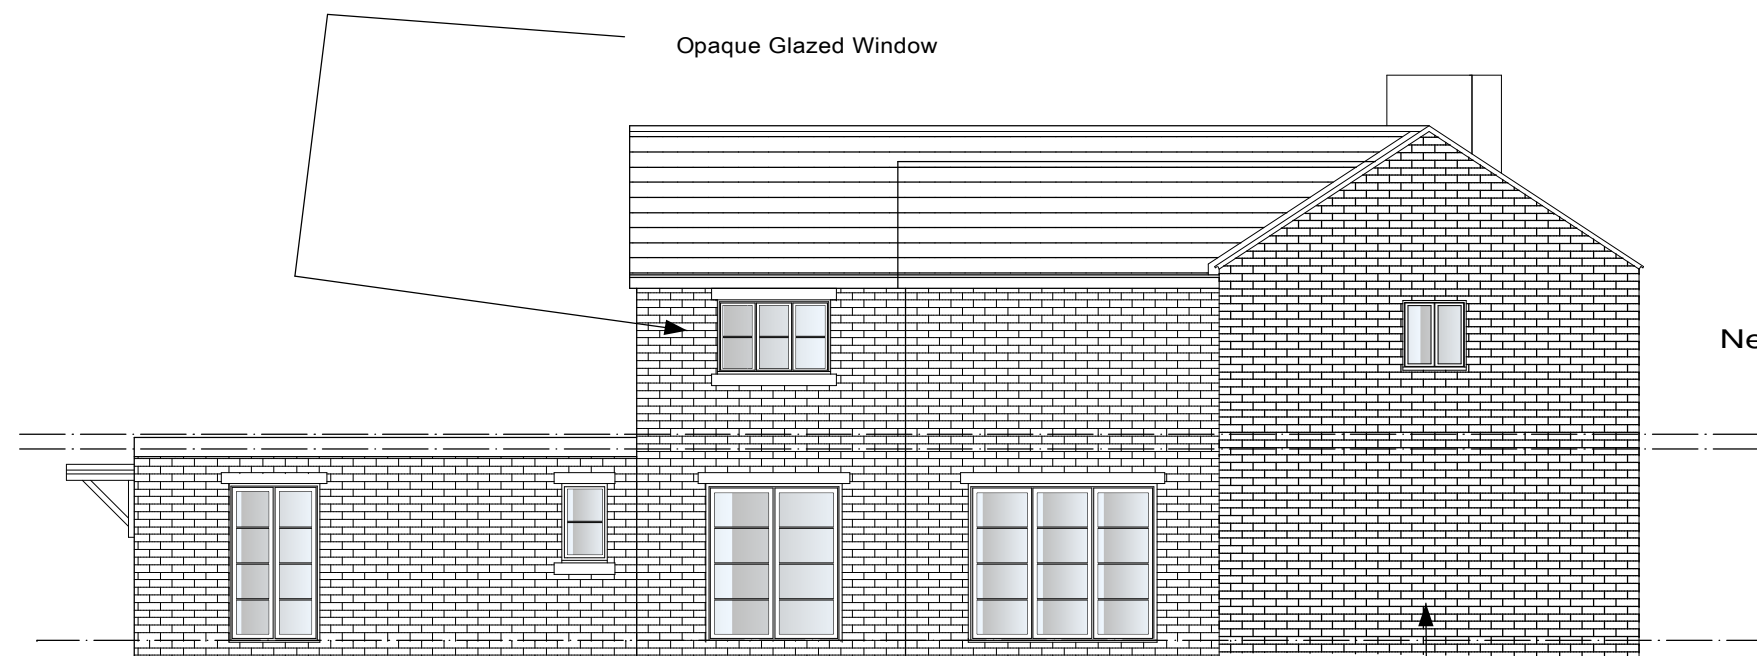

Side Elevation

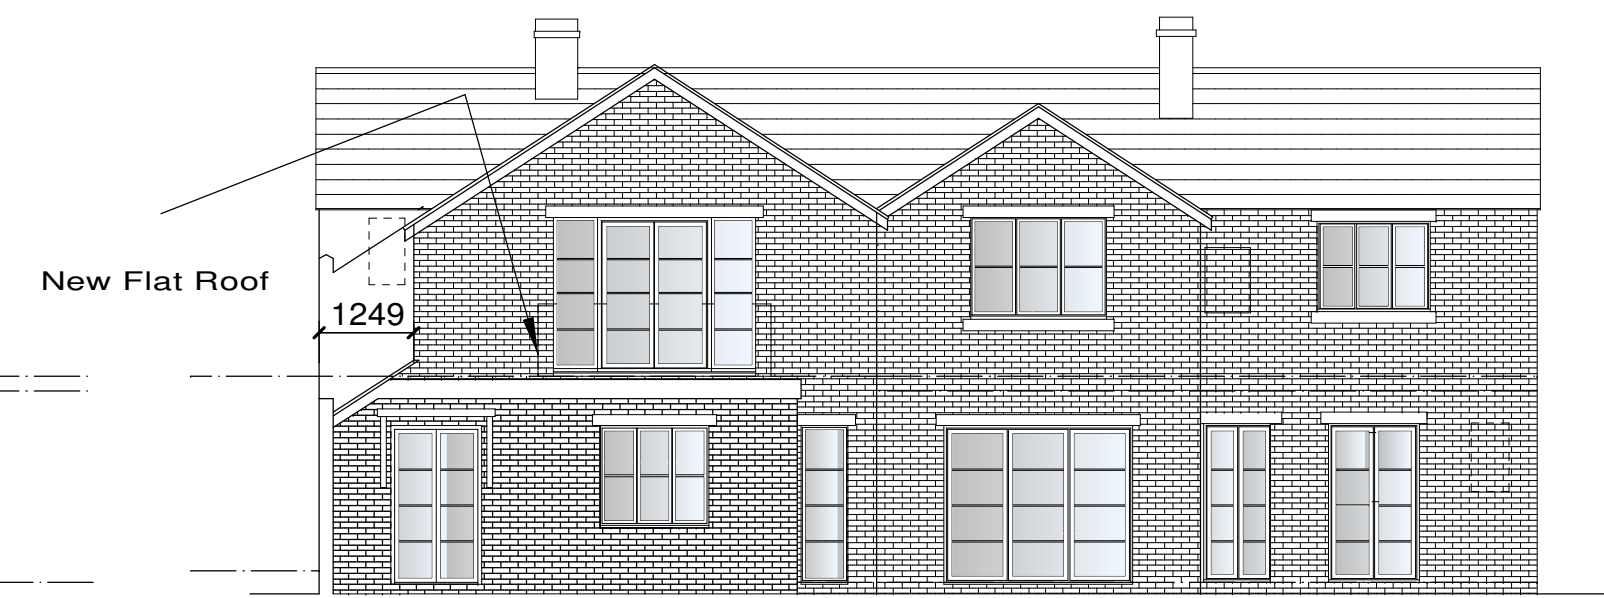

Rear Elevation




End Front Elevation

Existing Roof - Remedial Works
Strip off existing slate roof on store for re-use. Assume 50% loss due to breakages and damaged slates.
Strip off existing battens and any underlay, recover with BS 747 F1 bitumised slates felt underlay and re-batten with 50 x 25mm treated battens, re-slate to match existing with existing slates to one plane.
Supply and fix new slates to match existing to remaining planes. Assume Welsh Slates to match existing.
Repair and replace damaged or decayed rafters to match existing and instigate repairs to existing supporting structure subsequent to site inspection once exposed.



Existing Gable to be raked and epointed to agreed specification.

All existing windows to the front elevation to be replaced with purpose made hardwood painted flush Casement windows in style indicated.

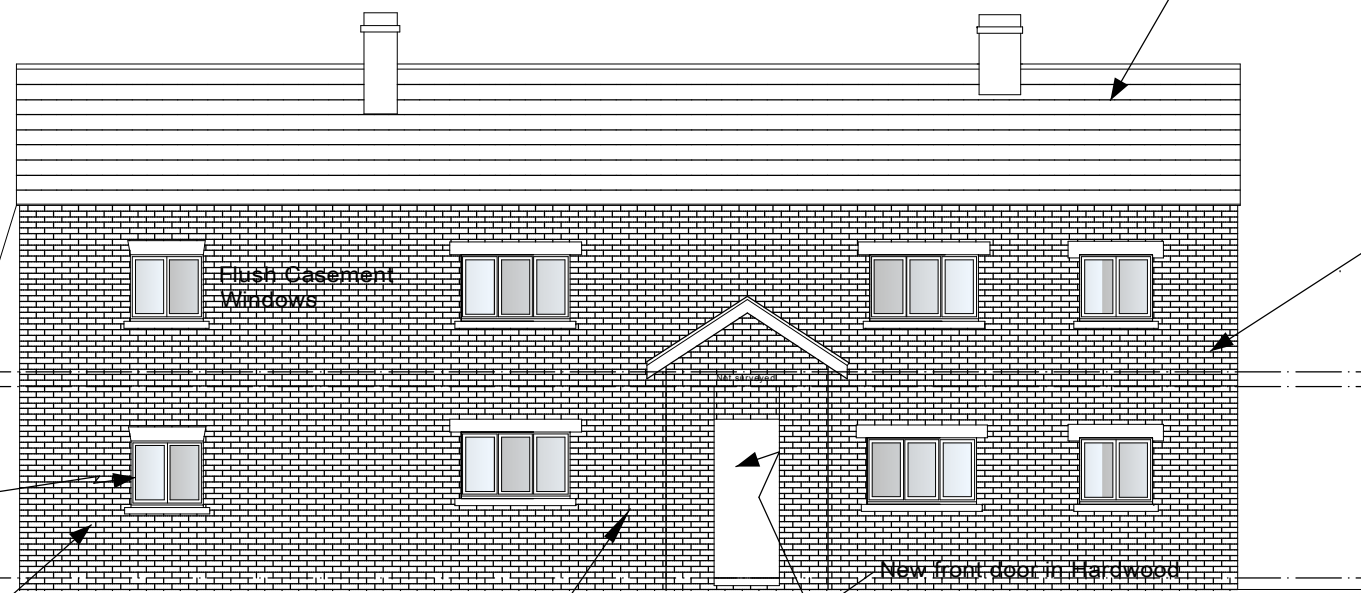


Front Elevation


Existing structurally unstable porch re-constructed to match existing materials. Existing materials to be used as possible. Porch has settled and rotated away from the main structure.




End Front Elevation Showing varying brickwork

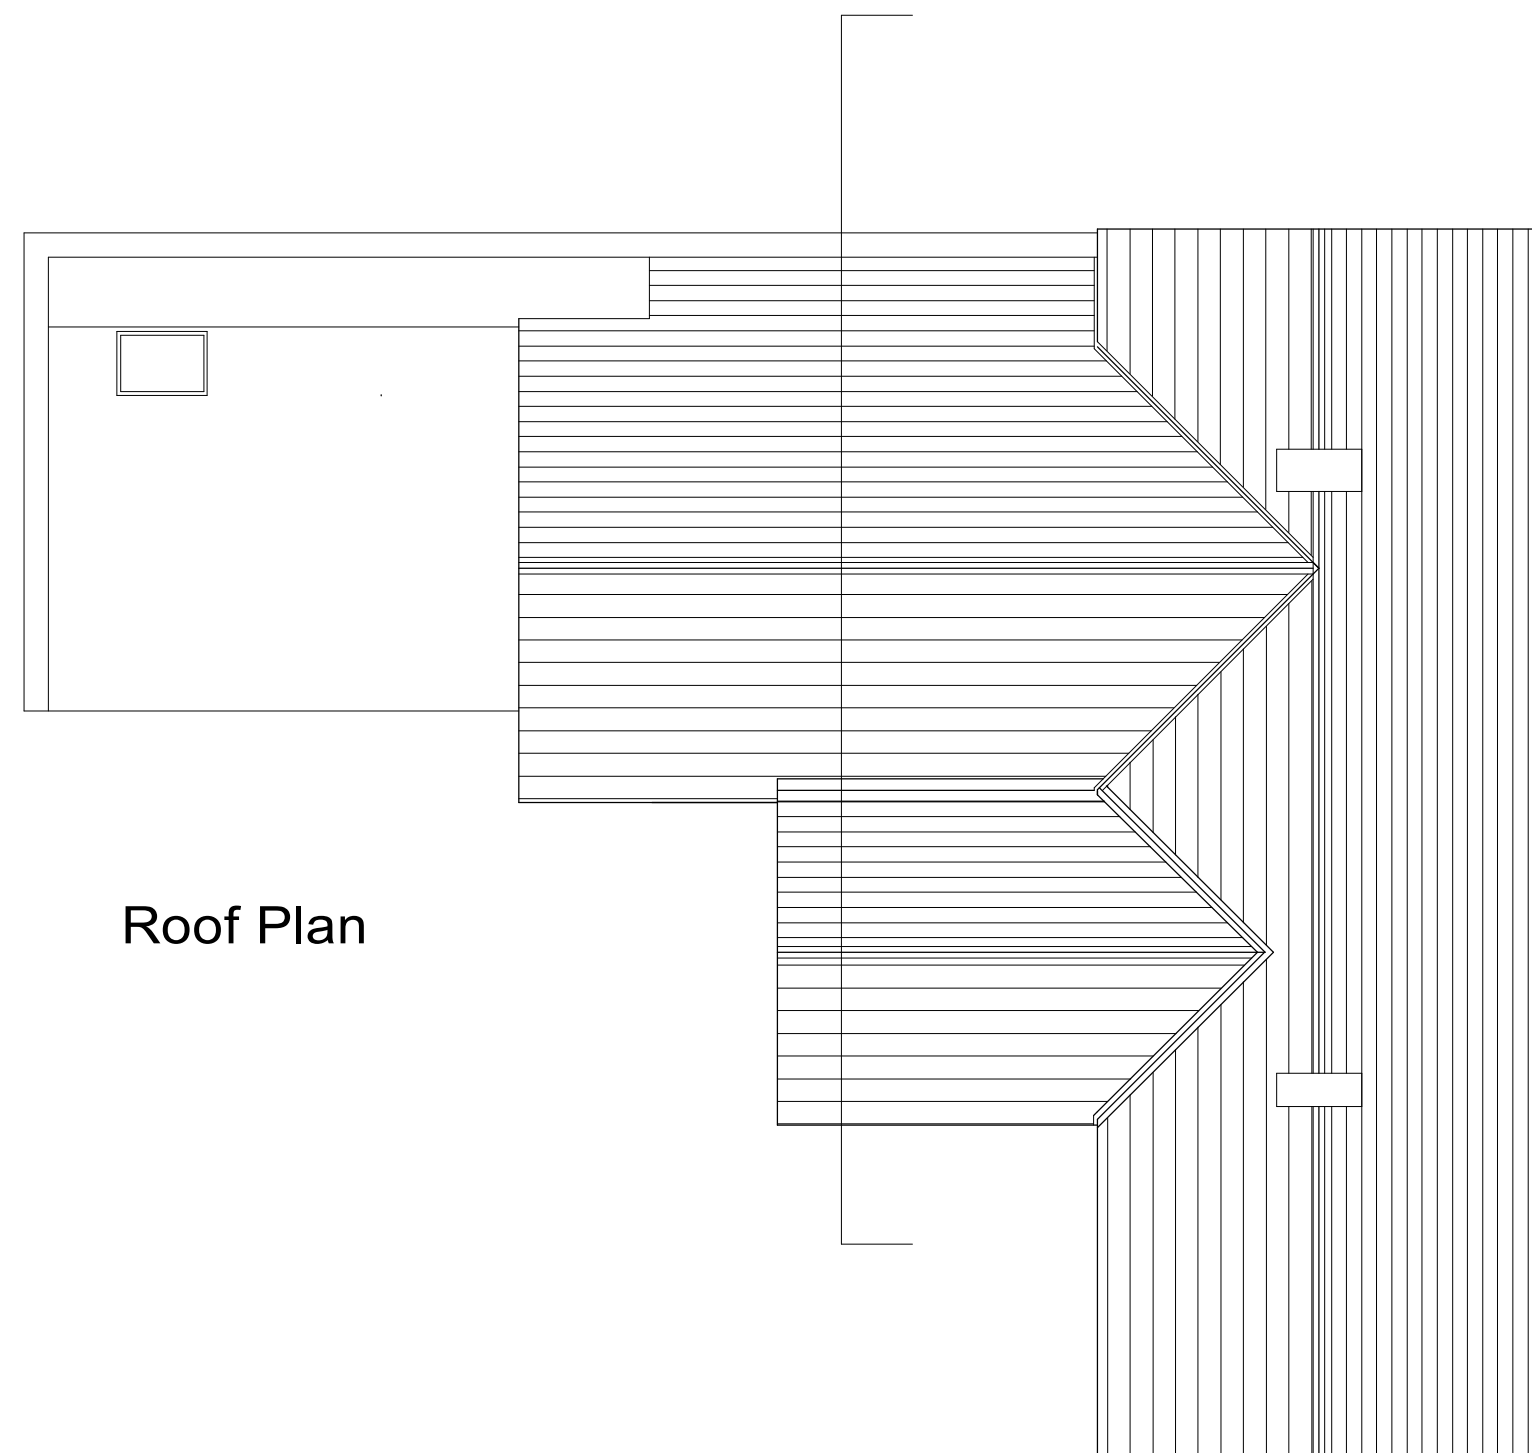


Roof Plan

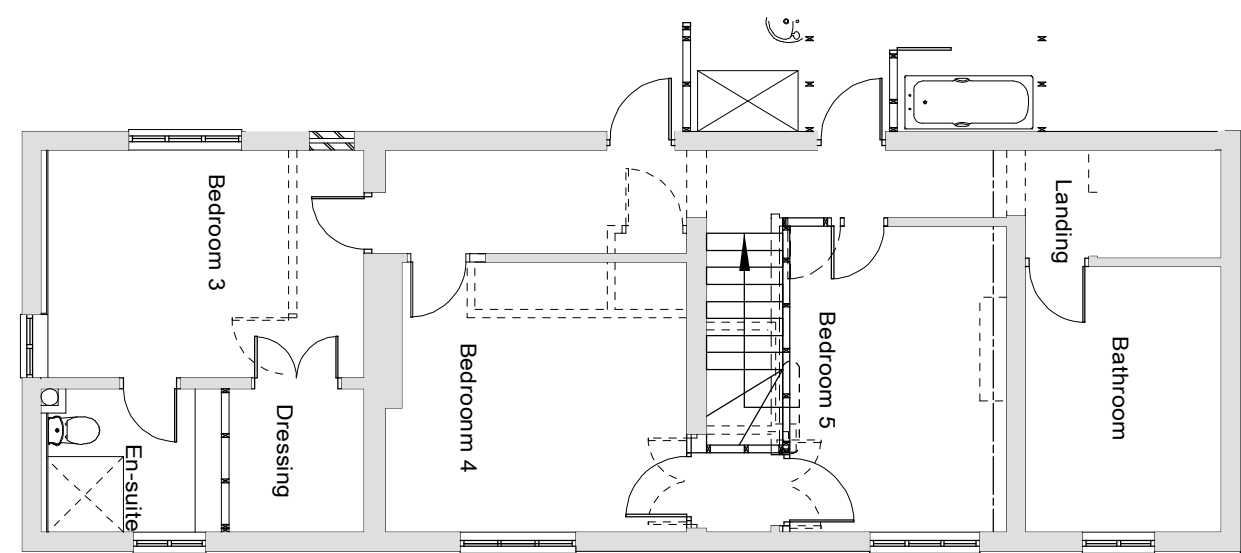

Front Section (Existing) First Floor Plan

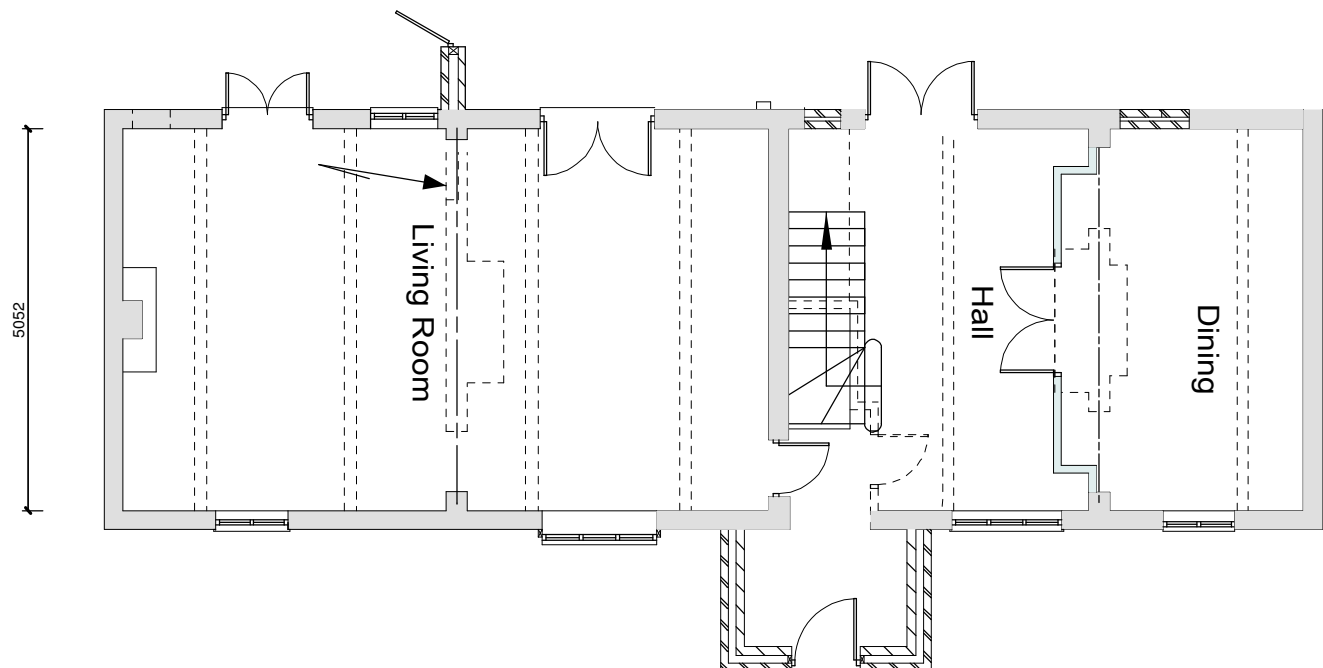

Front Section (Existing) Ground Floor Plan

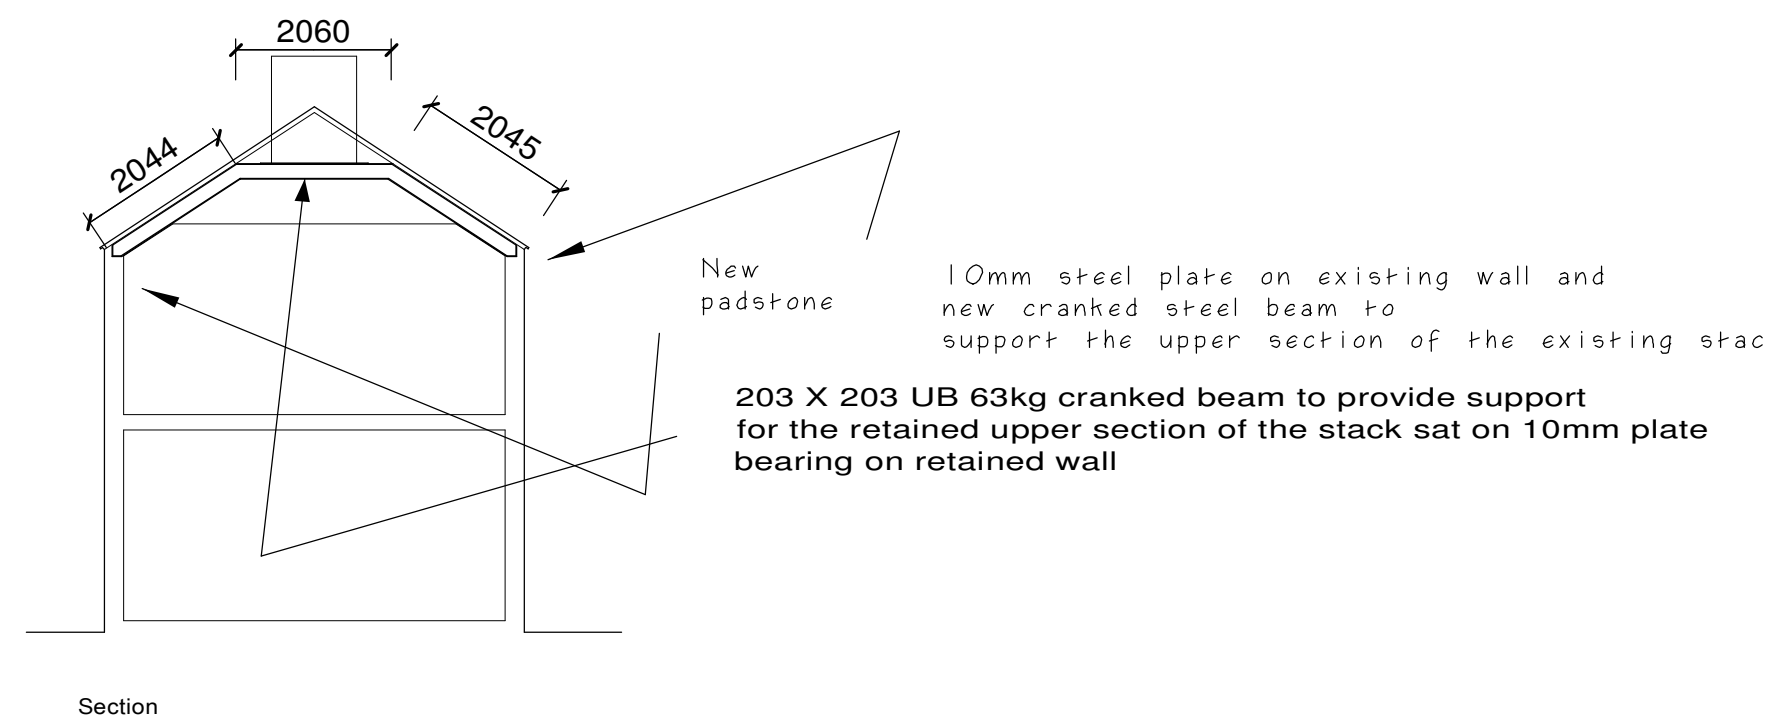

A Type 1F sarking felt defined for reroofing works - Nov 23

Project Architecture
Architecture & Planning
P.O. Box 282
Tarpotley
CW6 0WZ
info@projectarchitecture.co.uk
Tel: 01244 566256

Client
Mrs Robson-Catling

Dwg Title
Proposed demolition of existing outriggers and alterations and extension Existing Dwelling

Project
The Old Croft
(Formerly The Long Croft)
Green Street
Holt

Drawn
PIC
Scale
1:100 @ A1
Date
29-05-2023

Drawing Number
680 PL10
Revision
A