



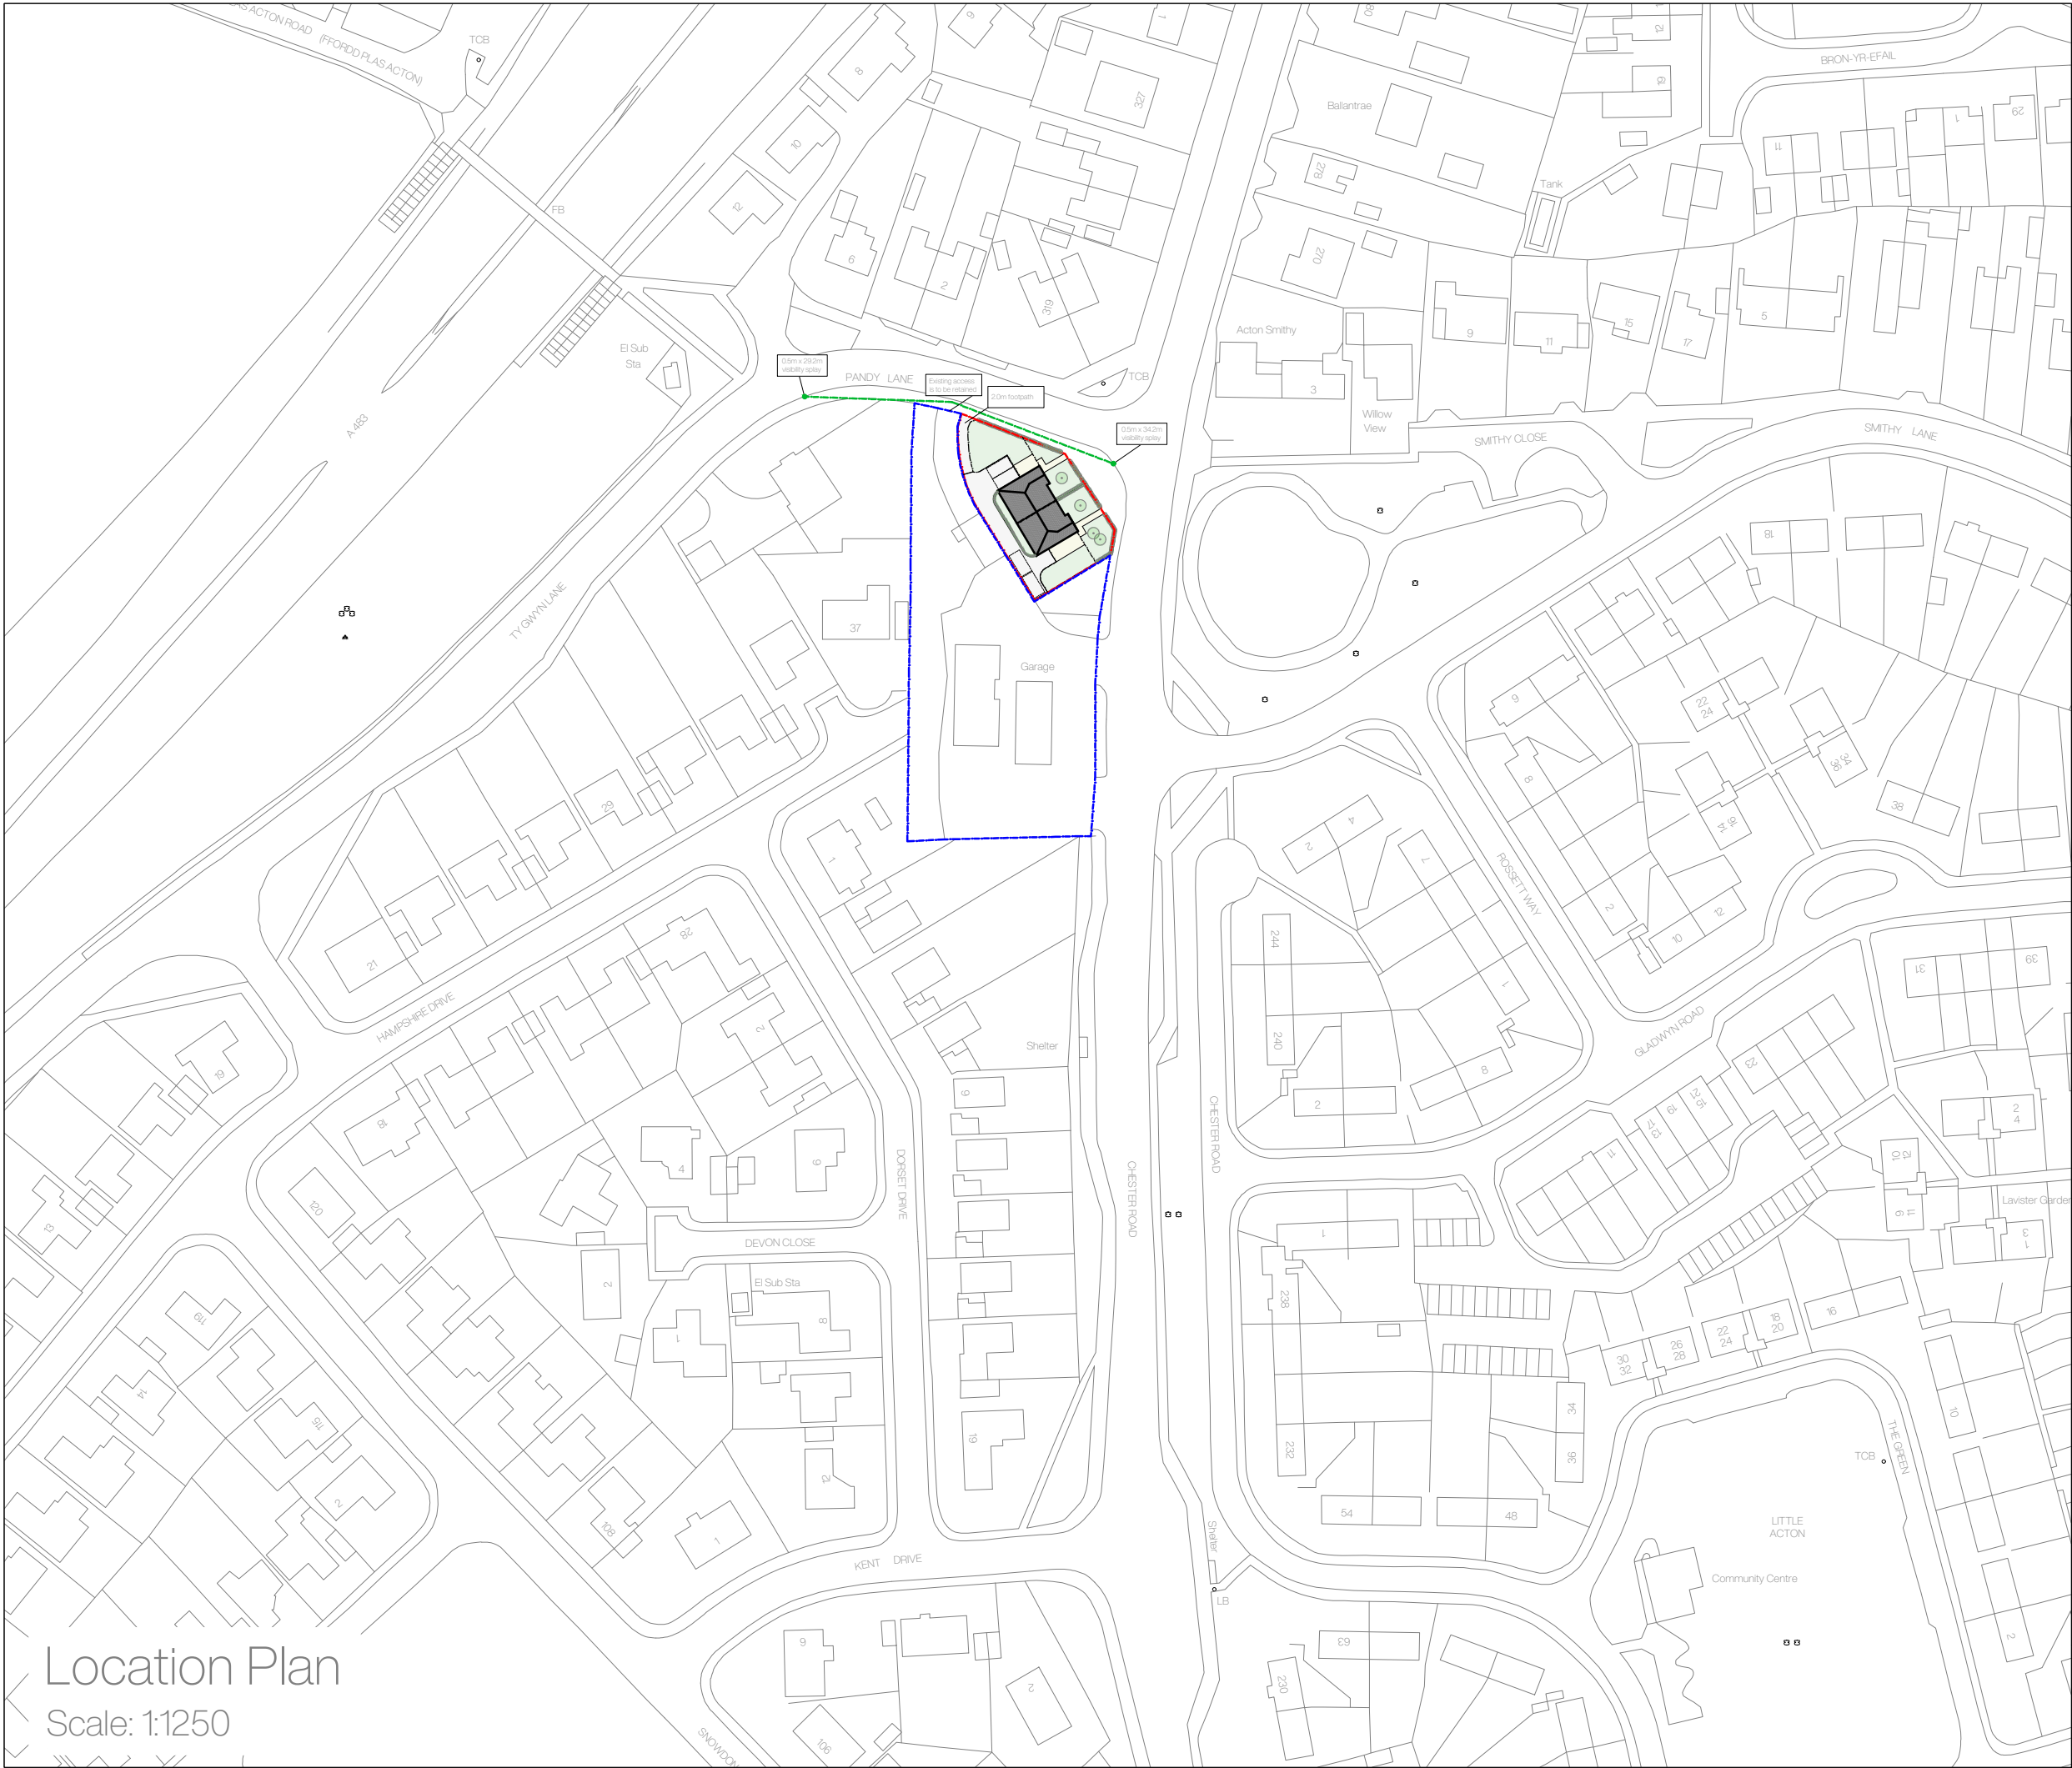

Location Plan
Scale: 1:1250

Landscaping is indicative only.

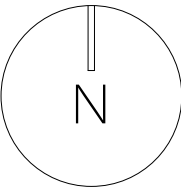

Site Plan Key

- Application Site
- Land owned by Client

Smithy View Garage,
Chester Road,
Wrexham,
LL12 8DY

Rev	Notes	Date
a	Design amends	08.2023
b	Site Plan updated	09.2023
c	Site Plan updated	10.2023
d	Design amends	04.2024

Planning | Location Plan

August 2023

A3

D05.1002

2 - 2

DO NOT SCALE FROM THIS DRAWING. ALL DIMENSIONS TO BE CONFIRMED ON SITE PRIOR TO FABRICATION BY THE CONTRACTOR. DRAWINGS TO BE READ IN CONJUNCTION WITH ANY REFERENCED DOCUMENTATION. PLANS NOT TO BE REPRODUCED WITHOUT THE PRIOR CONFIRMATION FROM THE DESIGN TEAM.

