






Front Elevation 1:100

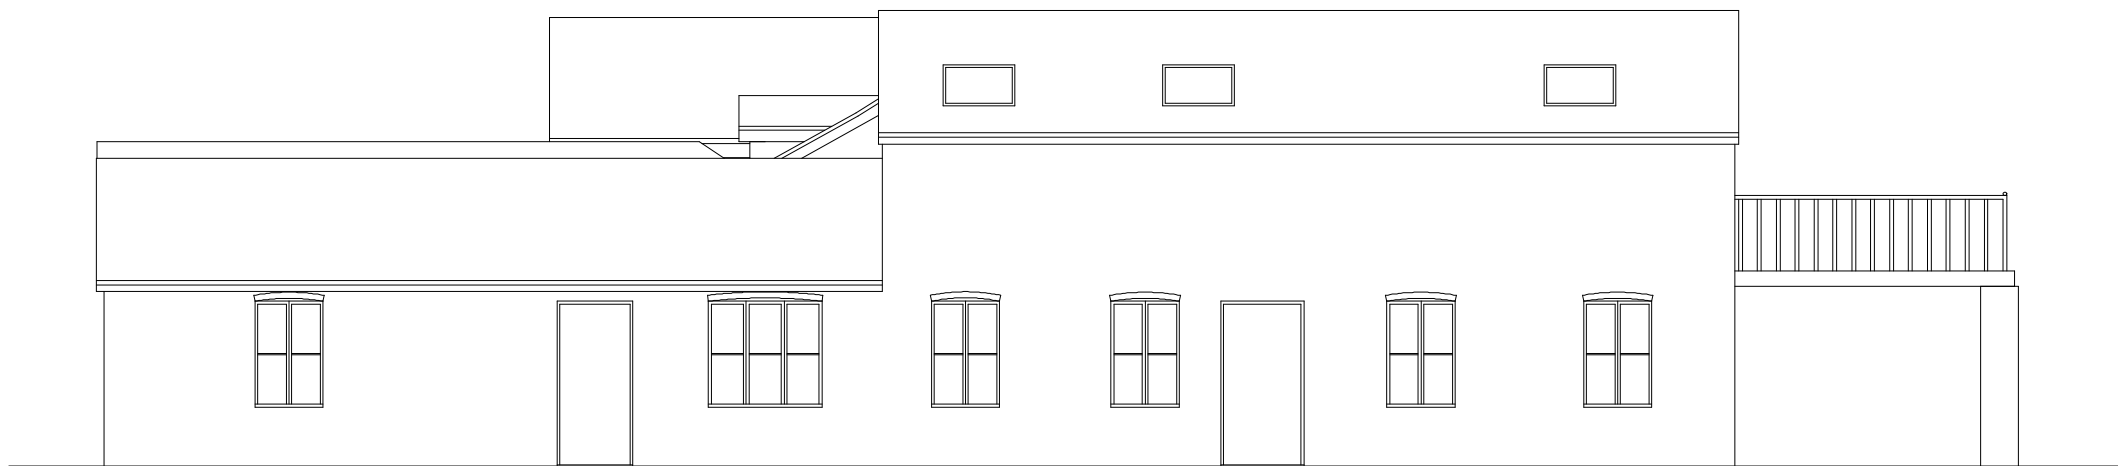

Side Elevation 1:100

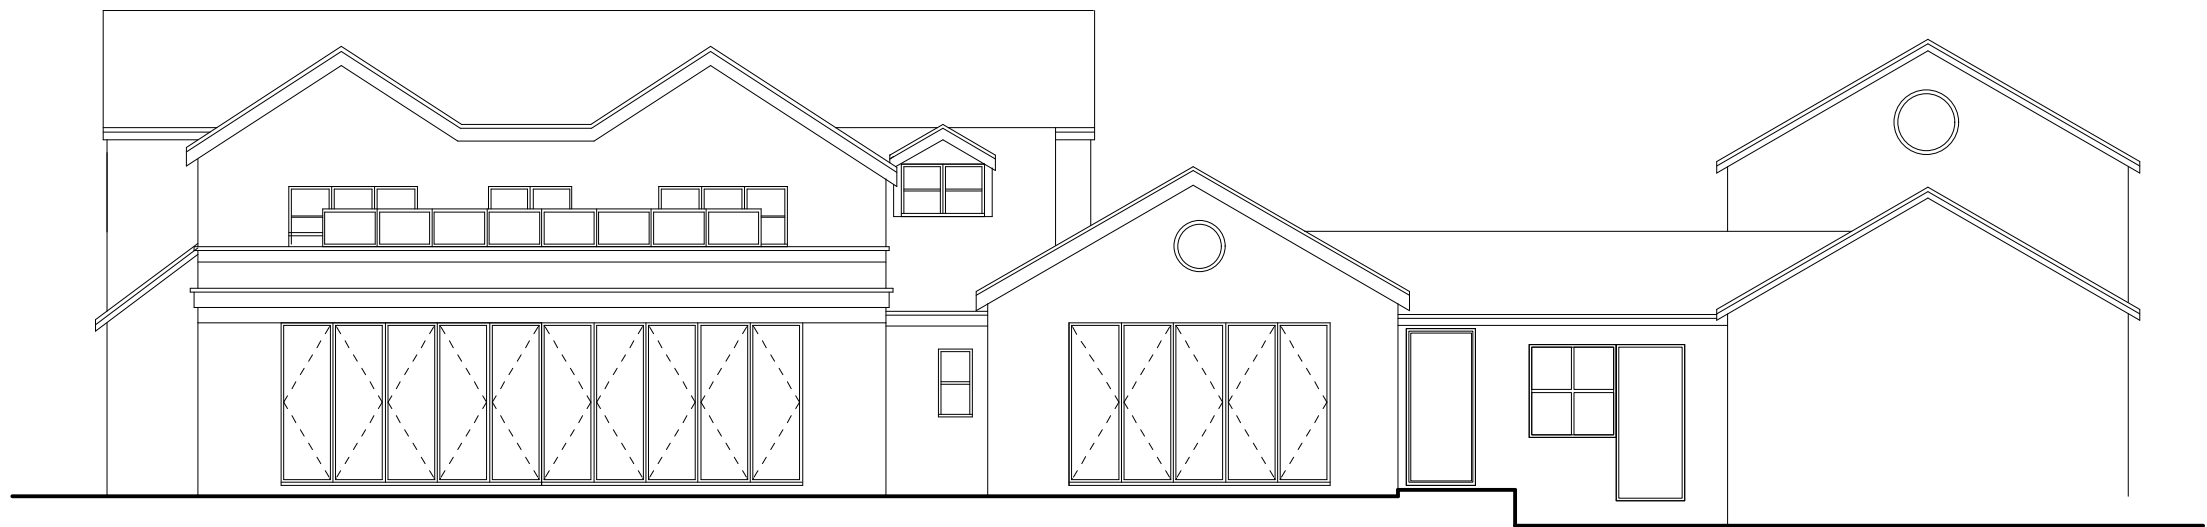

Rear Elevation 1:100

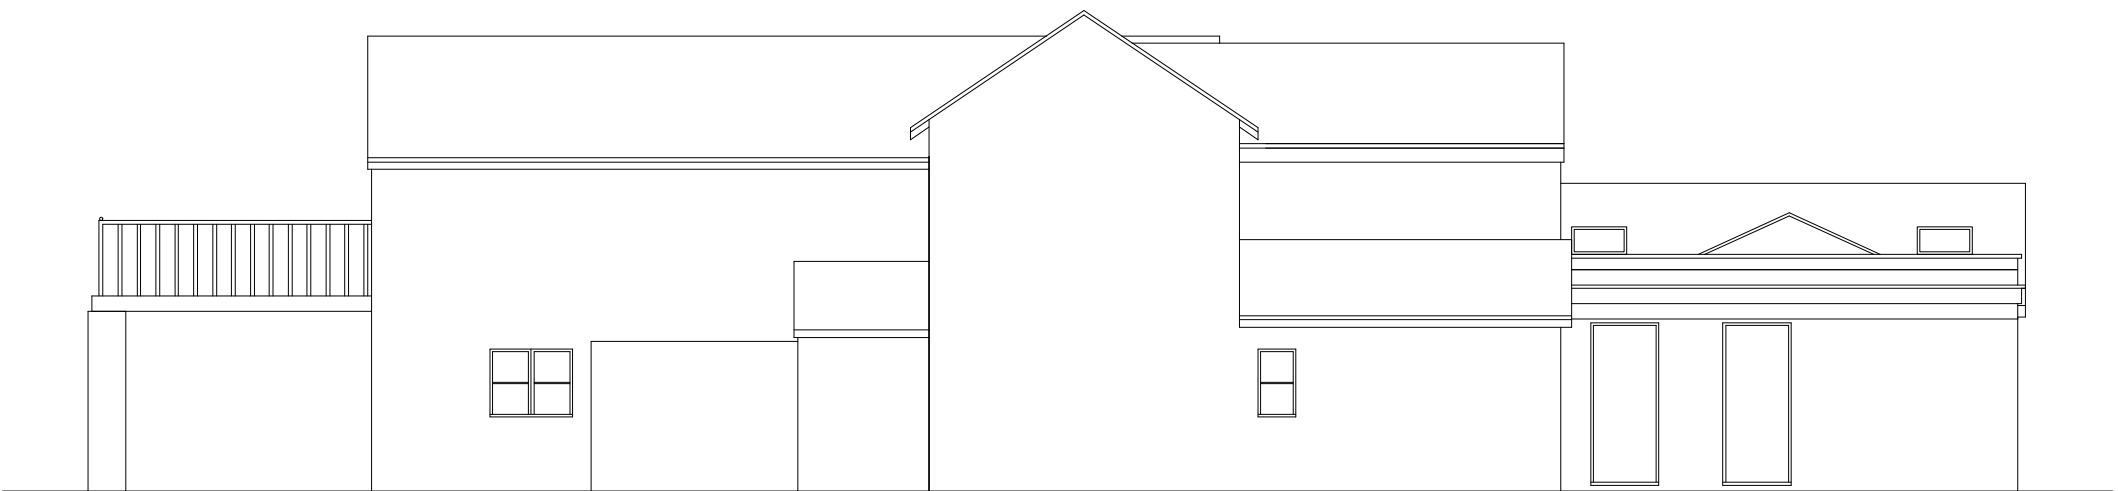

Side Elevation 1:100

A	03/23	Measurement update	C.M.J.
Rev	Date	Detail	Initial

Project: Proposed Alterations to, Fair View, Cloy Lane, Overton, LL13 0HR	
Title: Elevations	Scale: (A1) 1 : 100

Drawn By: A.Valentine	Date: Oct 2022
Drawing No: C145/001	Sheet: 3 of 3




blueprint
architectural services



LABC
partner

Office 3K4,
Redwither Business Tower,
Wrexham, LL13 9XT
Tel: 01978 356500
www.blueprintarchitectural.com

© copyright all rights reserved

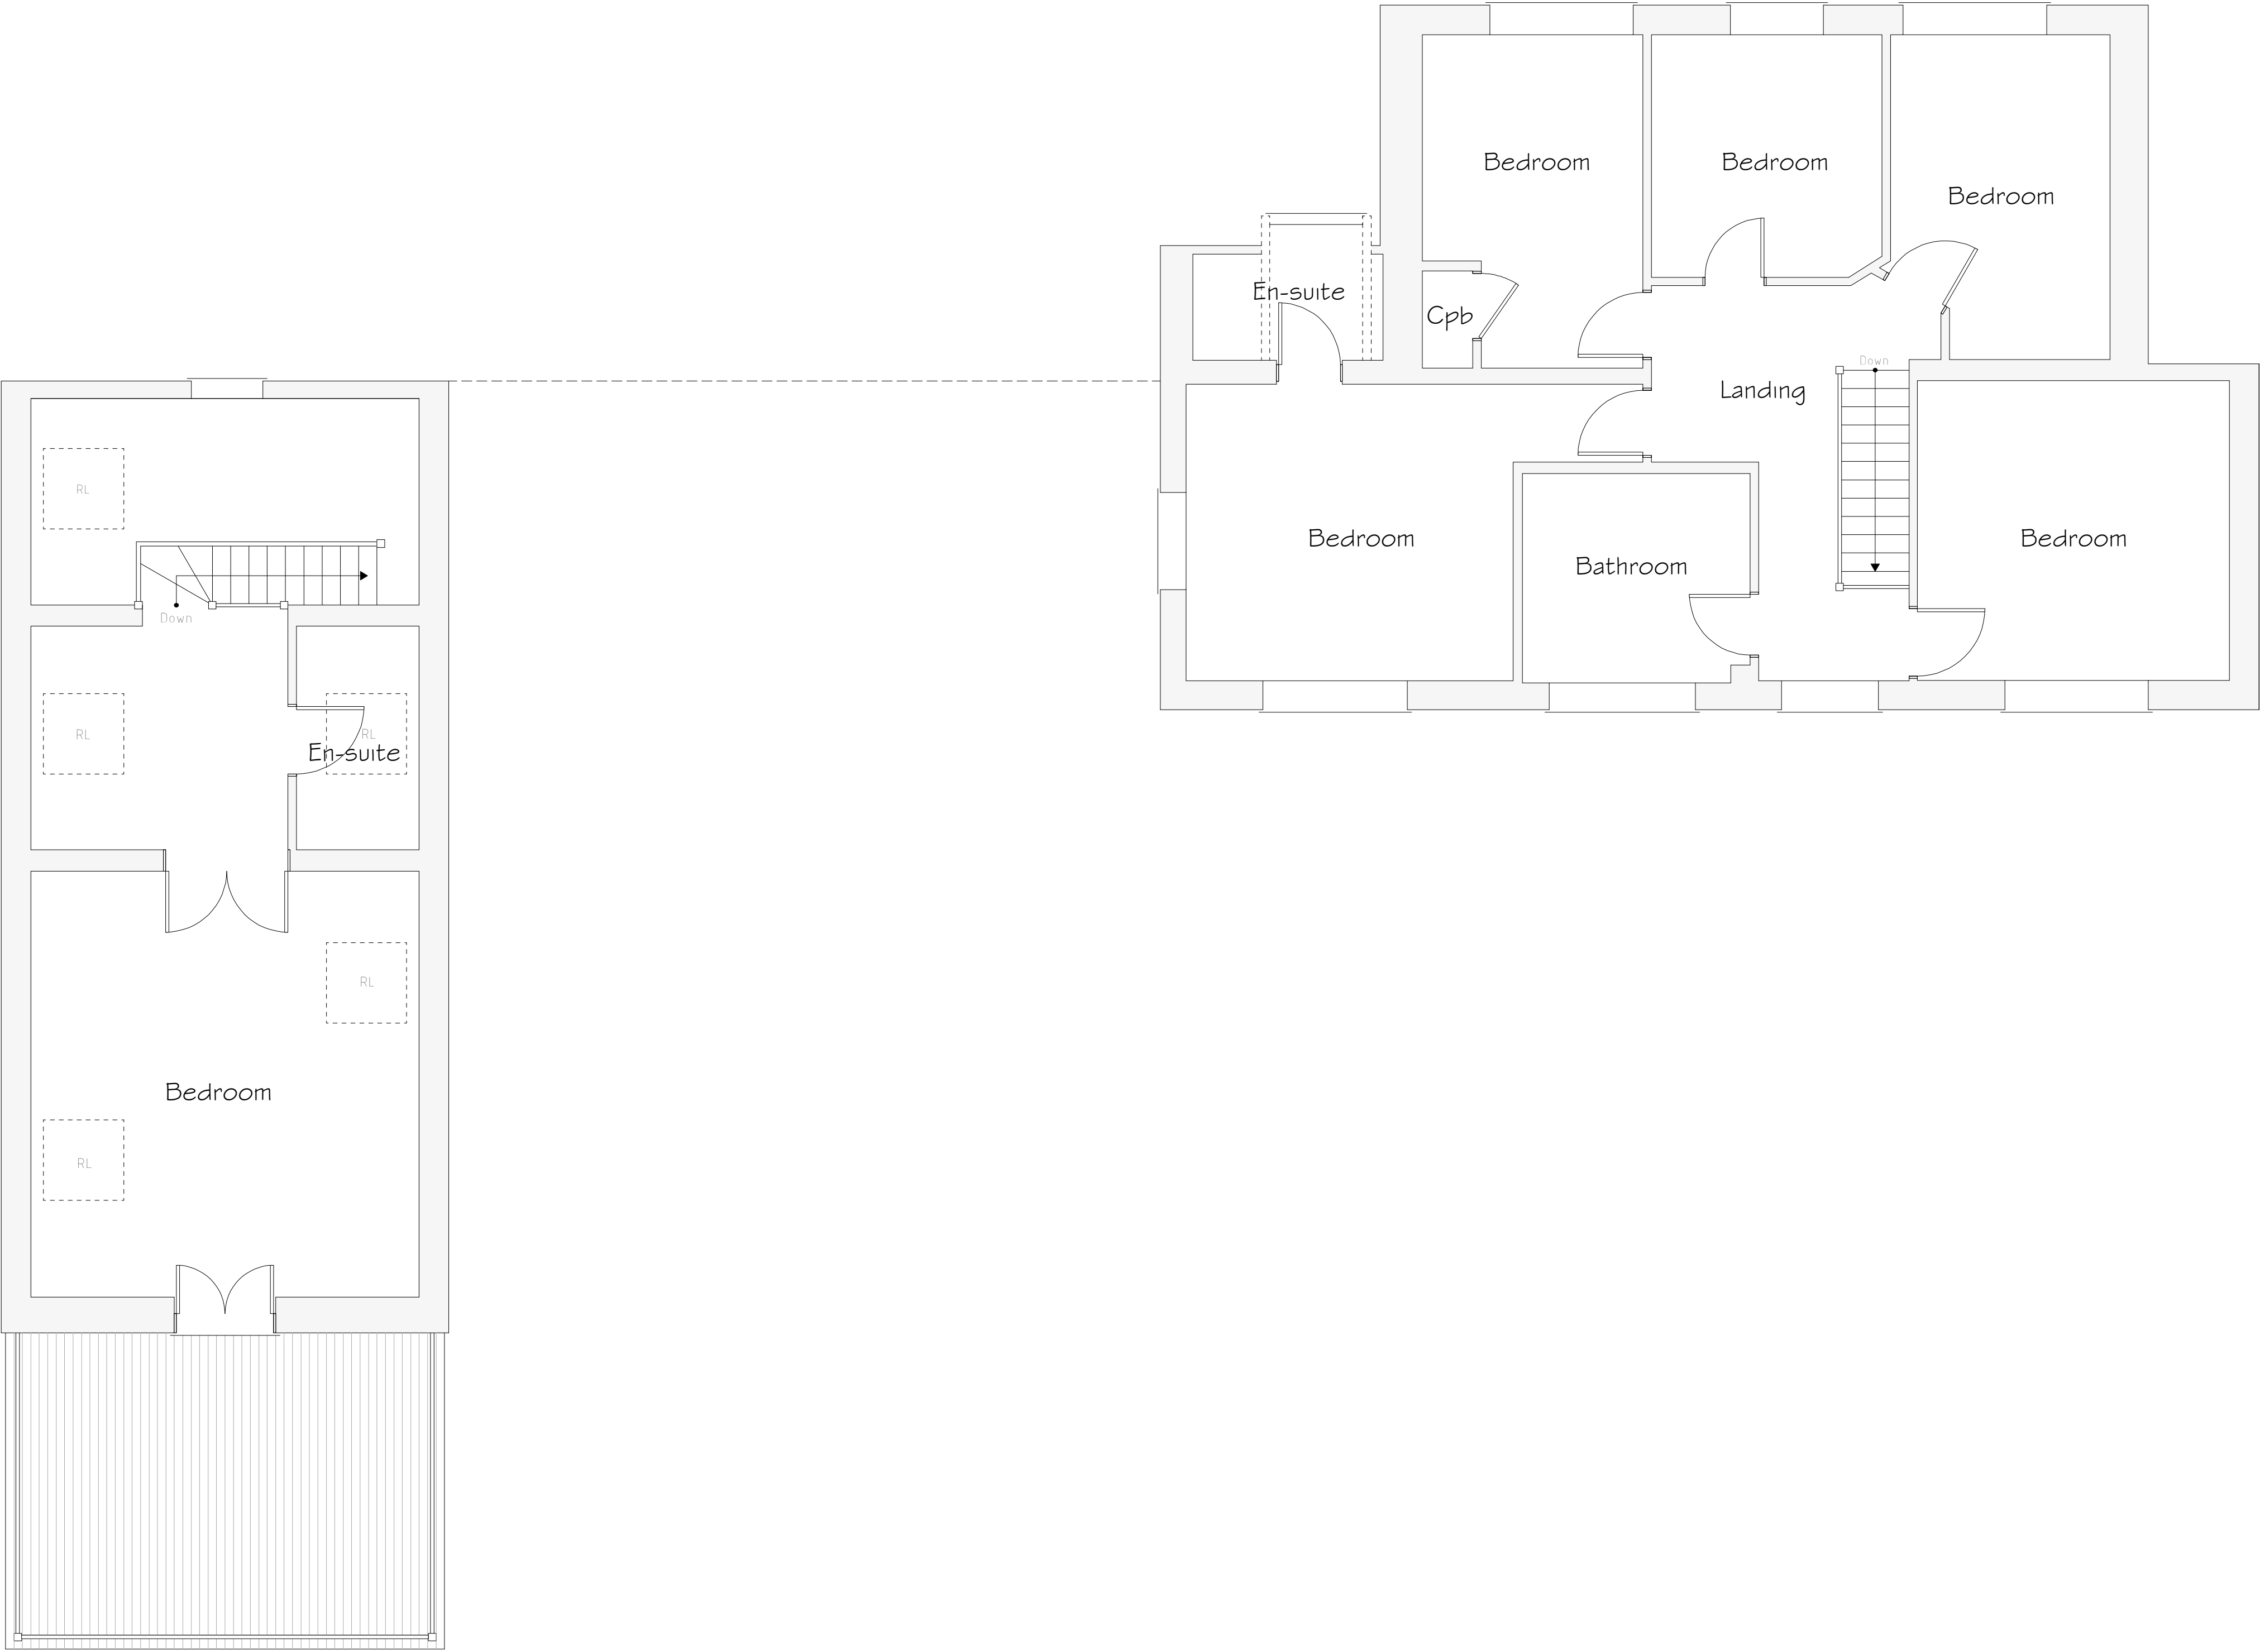

First Floor 1:50

A	03/23	Measurement update	C.M.J.
Rev	Date	Detail	Initial

Project: Proposed Alterations to, Fair View, Cloy Lane, Overton, LL13 OHR	
Title: First Floor Plan	Scale: (A1) 1:50

Drawn By: A.Valentine	Date: Oct 2022
Drawing No: C145/001	Sheet: 2 of 3



Office 3K4,
Redwither Business Tower,
Wrexham, LL13 9XT
Tel: 01978 356500
www.blueprintarchitectural.com
© copyright all rights reserved



