




Front Elevation

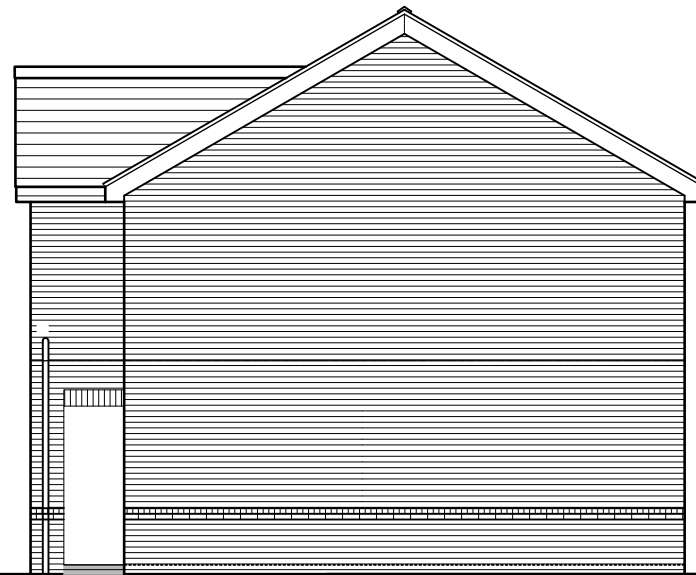


Side Elevation




Rear Elevation


Refer to site plan for actual position of garage in relation to dwelling

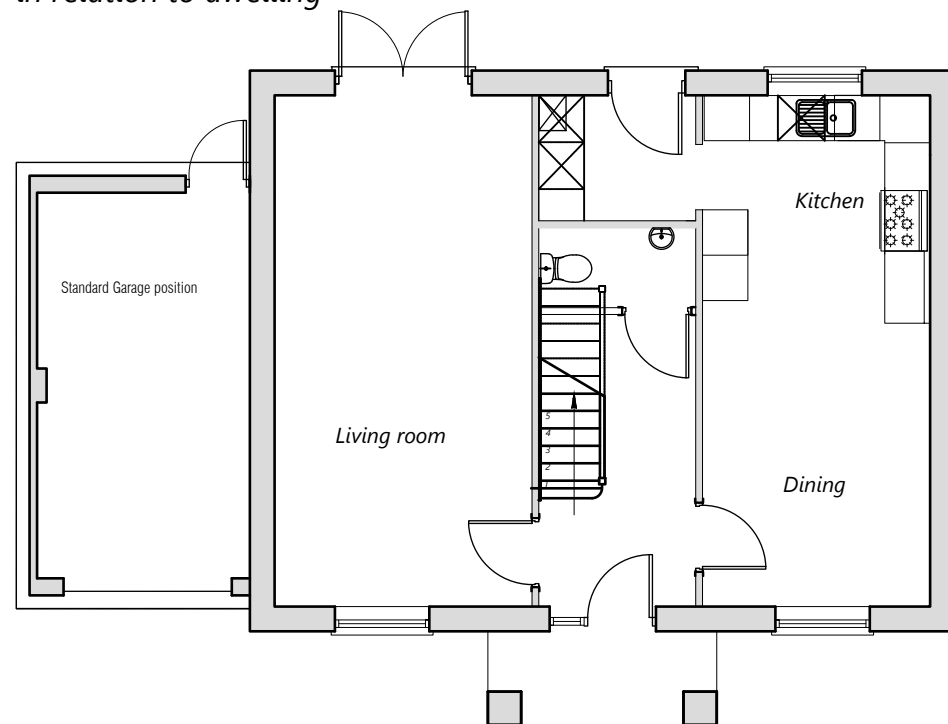


Ground floor layout plan
Floor area: 58.62 q m/631 sq ft

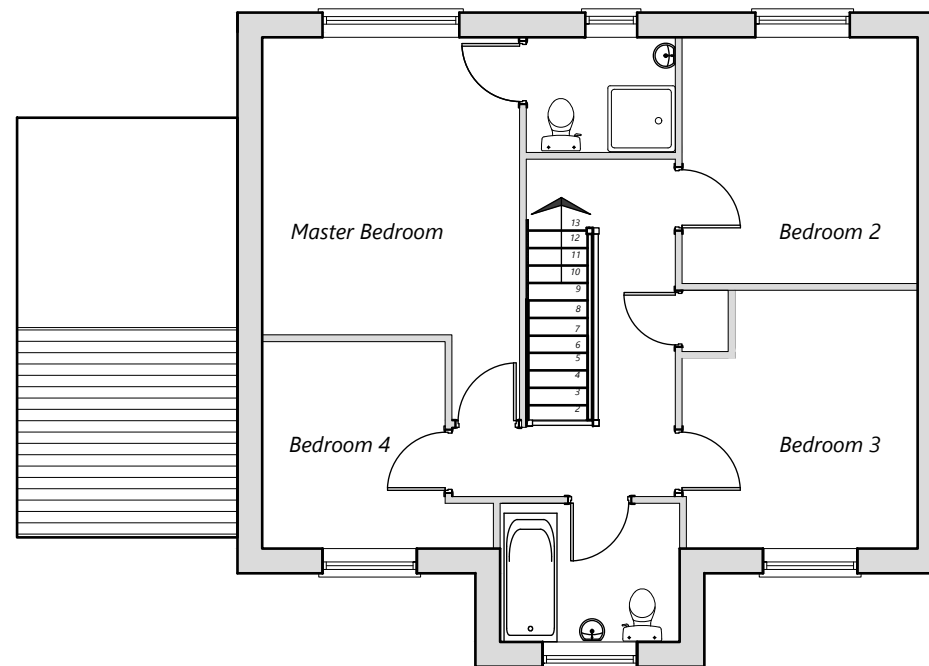

First floor layout plan
Floor area: 61.55 q m/662 sq ft

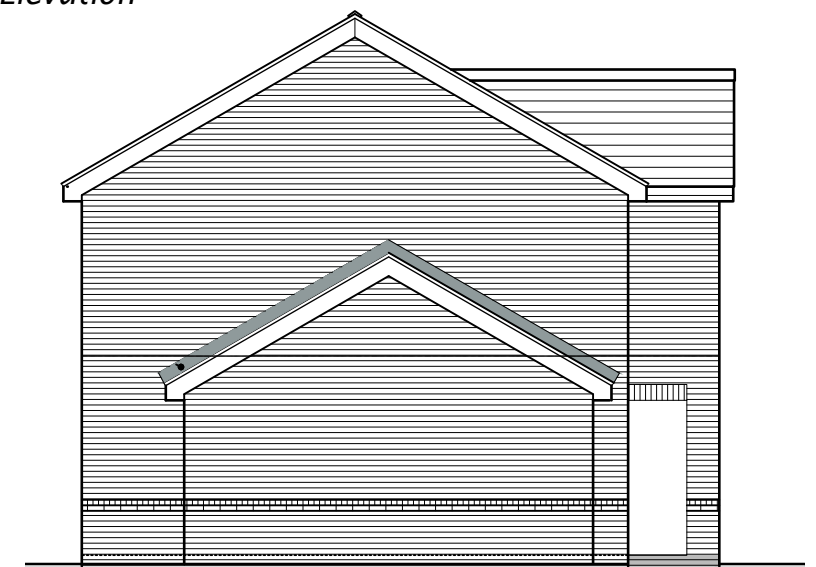

Side Elevation

 

PLOT 5

PLANNING DRAWING- CONWY SPECIAL

EDGE
ARCHITECTS

RIBA
Chartered Practice

EDGE Architects NW Ltd.
Studio 55:20
North Wales Business Park, Abergelle
Conwy, LL22 8LJ

CLIENT:

Gower Homes Ltd

GOWER
HOMES

ADDRESS:

Former Air Products site, Llangollen Road,
Acrefair LL14 3HW

PROJECT:

Proposed residential development
CONWY HOUSETYPE

DRAWING No:

21-DES-001-13

DATE: 20/02/2024

SCALE: 1:100 @ A3