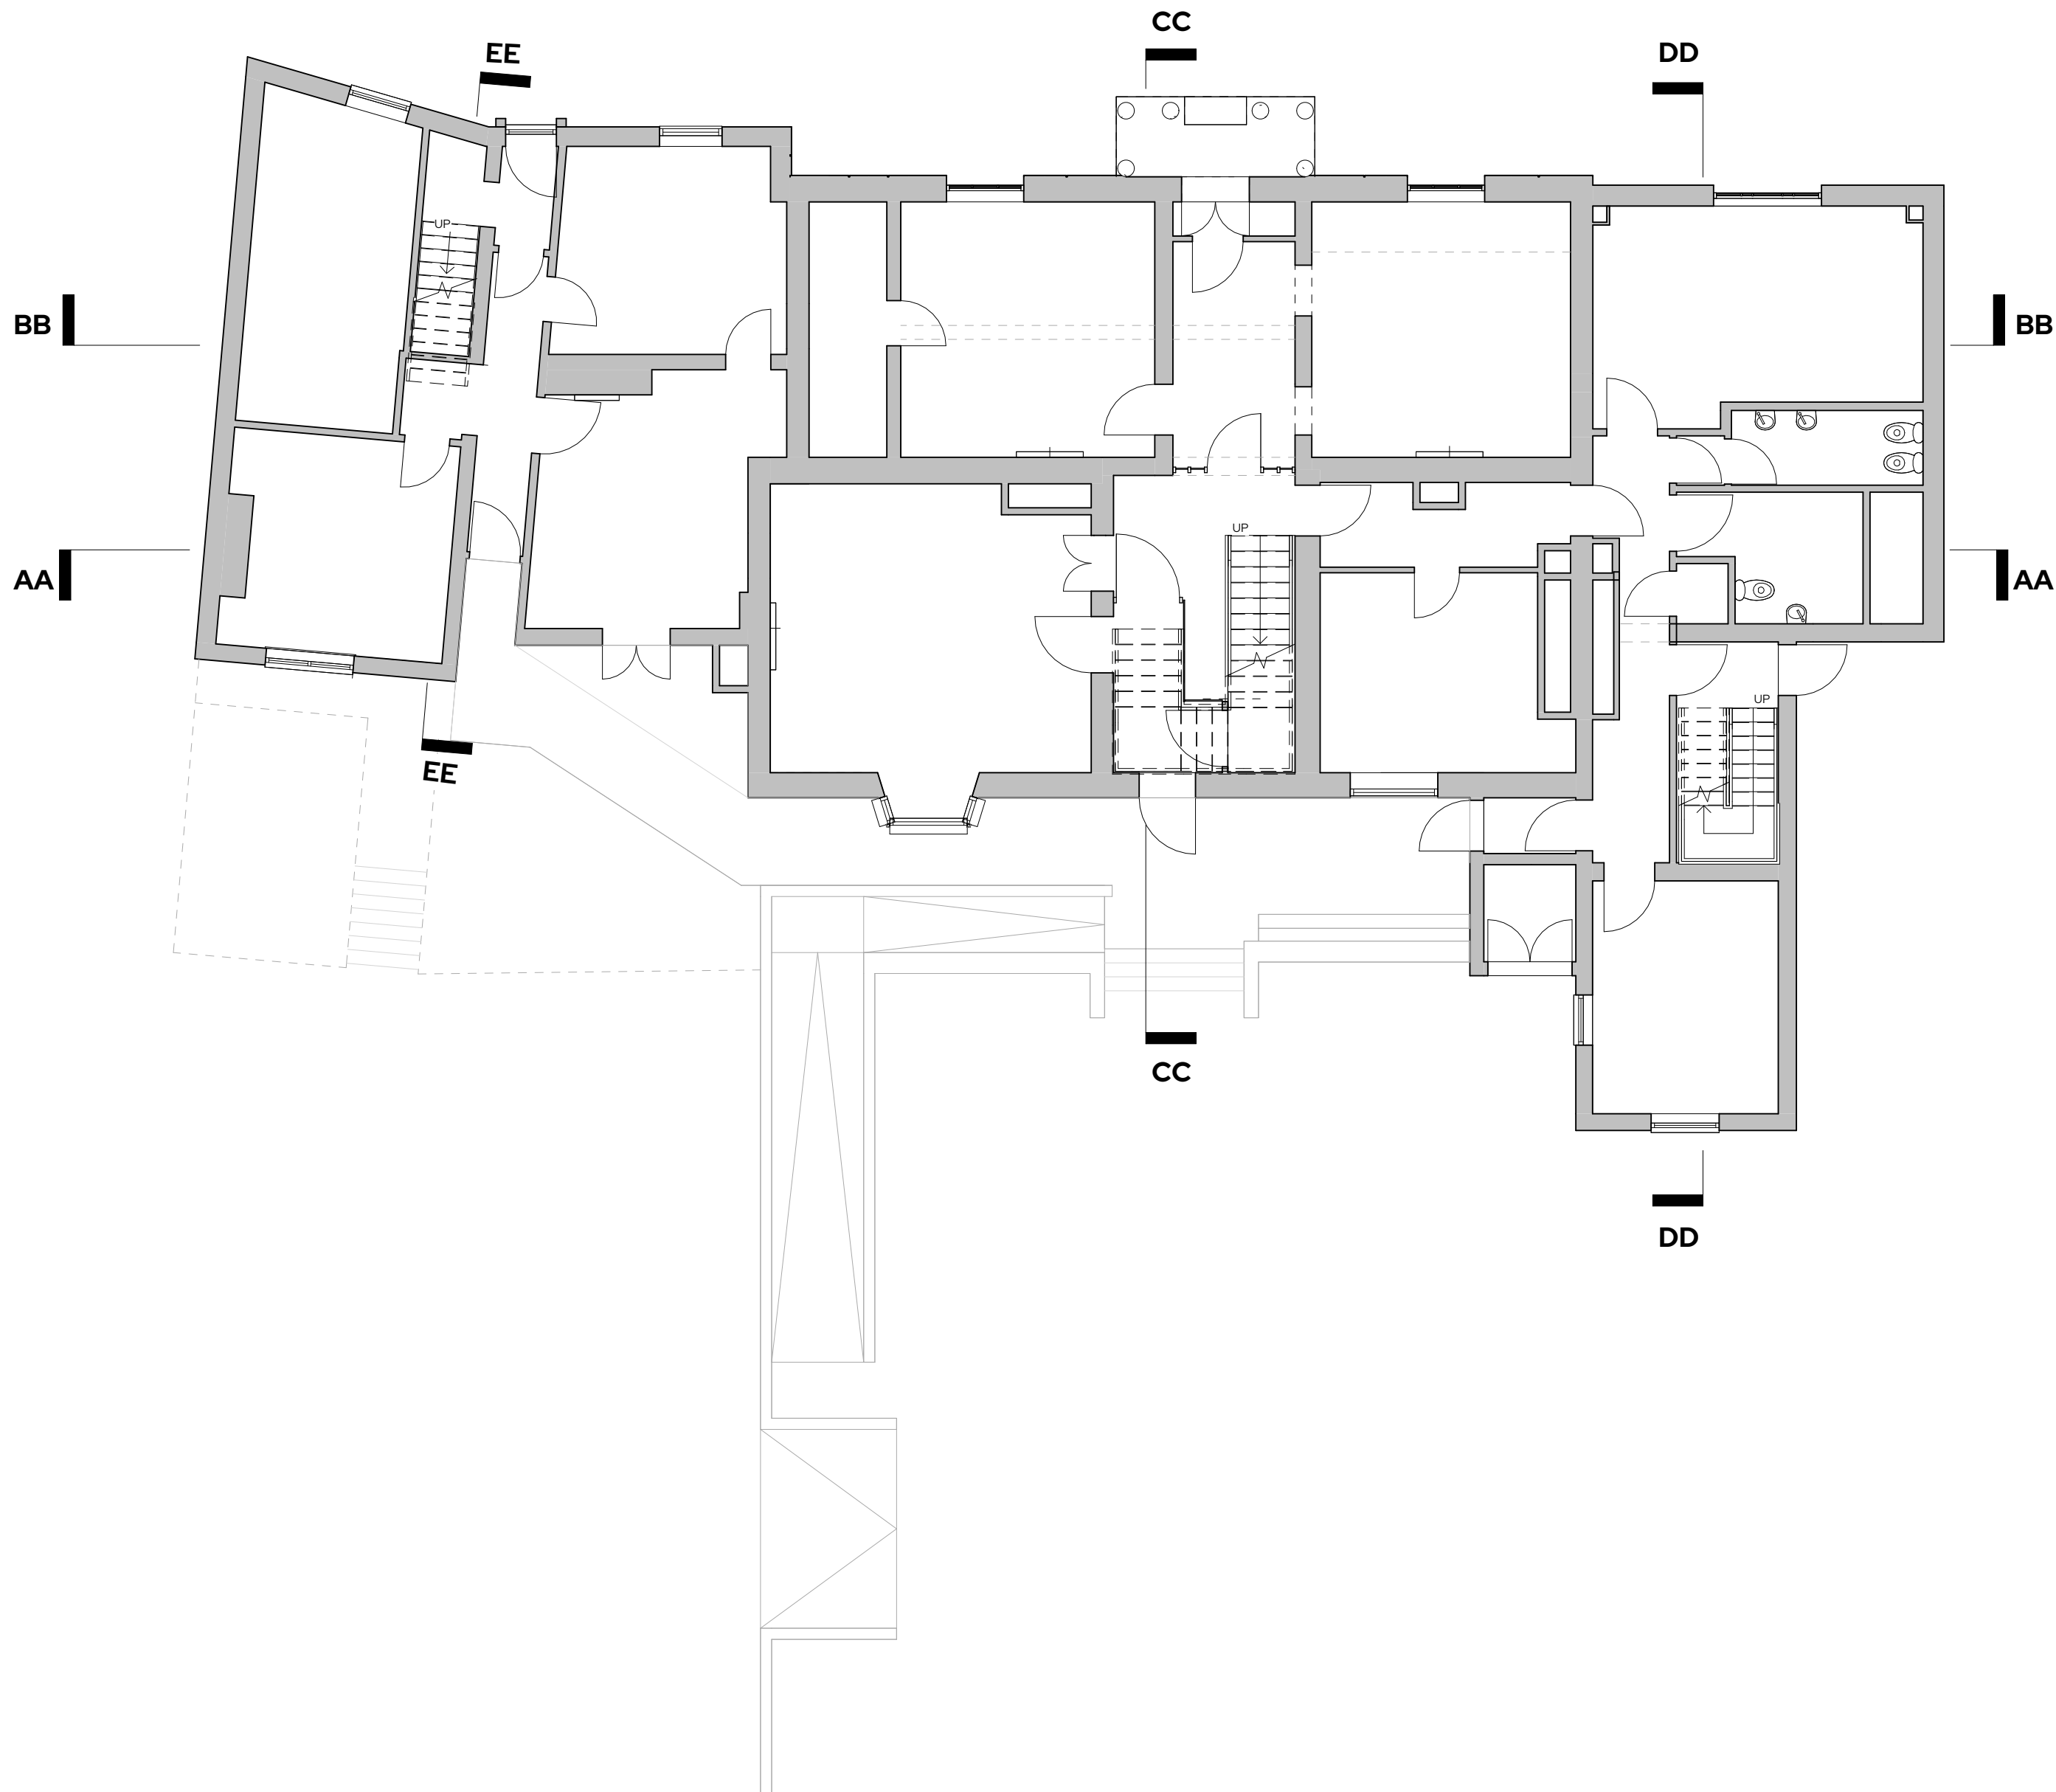


VISUAL SCALE 1:100 @ A2

REV	Date	Description	Issued	Additional Notes

Project Title	
23 Chester Street, Wrexham	
Client Name	Happy Days Group
Project Address	23 Chester Street, Wrexham, LL13 8BG

Title				
Ground Floor Plan - Existing				
Drawing No.				
1268 -02 -03-001				
Date	Scale	Sheet Size	Drawn by	Checked by
13/10/23	1:100	A2	RJ	DB

STUDIO256
Architecture • Design • Build

Unit 256, Slater Studios, 9 Slater Street, Liverpool, L1 4BW
admin@studio256design.co.uk / +44 (0)151 345 7600