


| REV | DESCRIPTION | DATE | DRAWN |
|-----|-------------|------|-------|
| —   | —           | —    | —     |
| —   | —           | —    | —     |
| —   | —           | —    | —     |



No.3 Nantyr Road

No.2 Nantyr Road

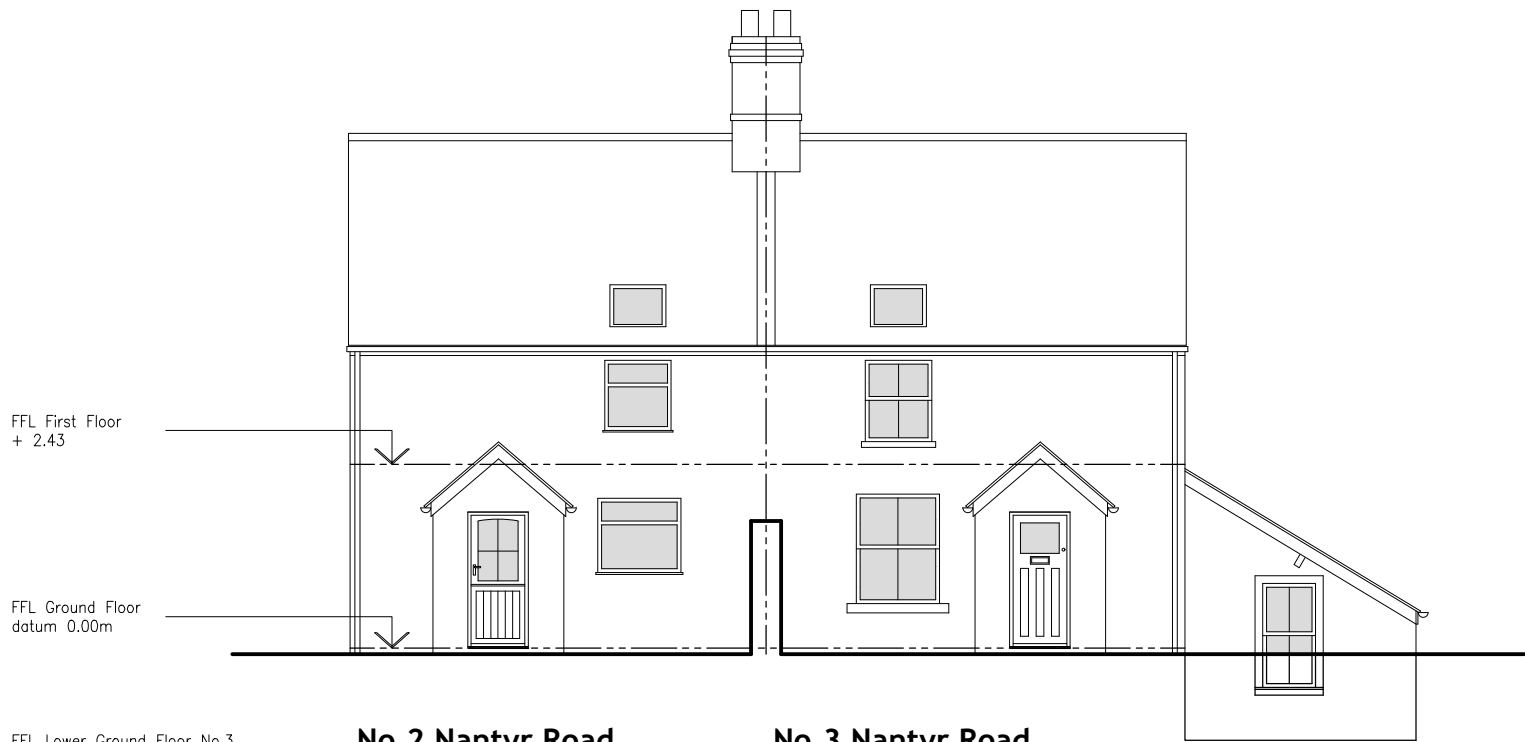

No.2 Nantyr Road

No.3 Nantyr Road



SCALE BAR 1:100

FRONDEG, NANTYR ROAD,  
GLYN CEIRIOG, LL20 7NW  
FIONA GRANT

EXISTING FRONT & REAR ELEVATION

KBArchitectureDesignStudio  
49 Blundell Street  
Liverpool  
L1 0AN  
T: 07534528192

DWG: 23001 (SU) 201  
DATE: 22.07.2023  
SCALE: 1:100 @ A3 DRAWN: KB