




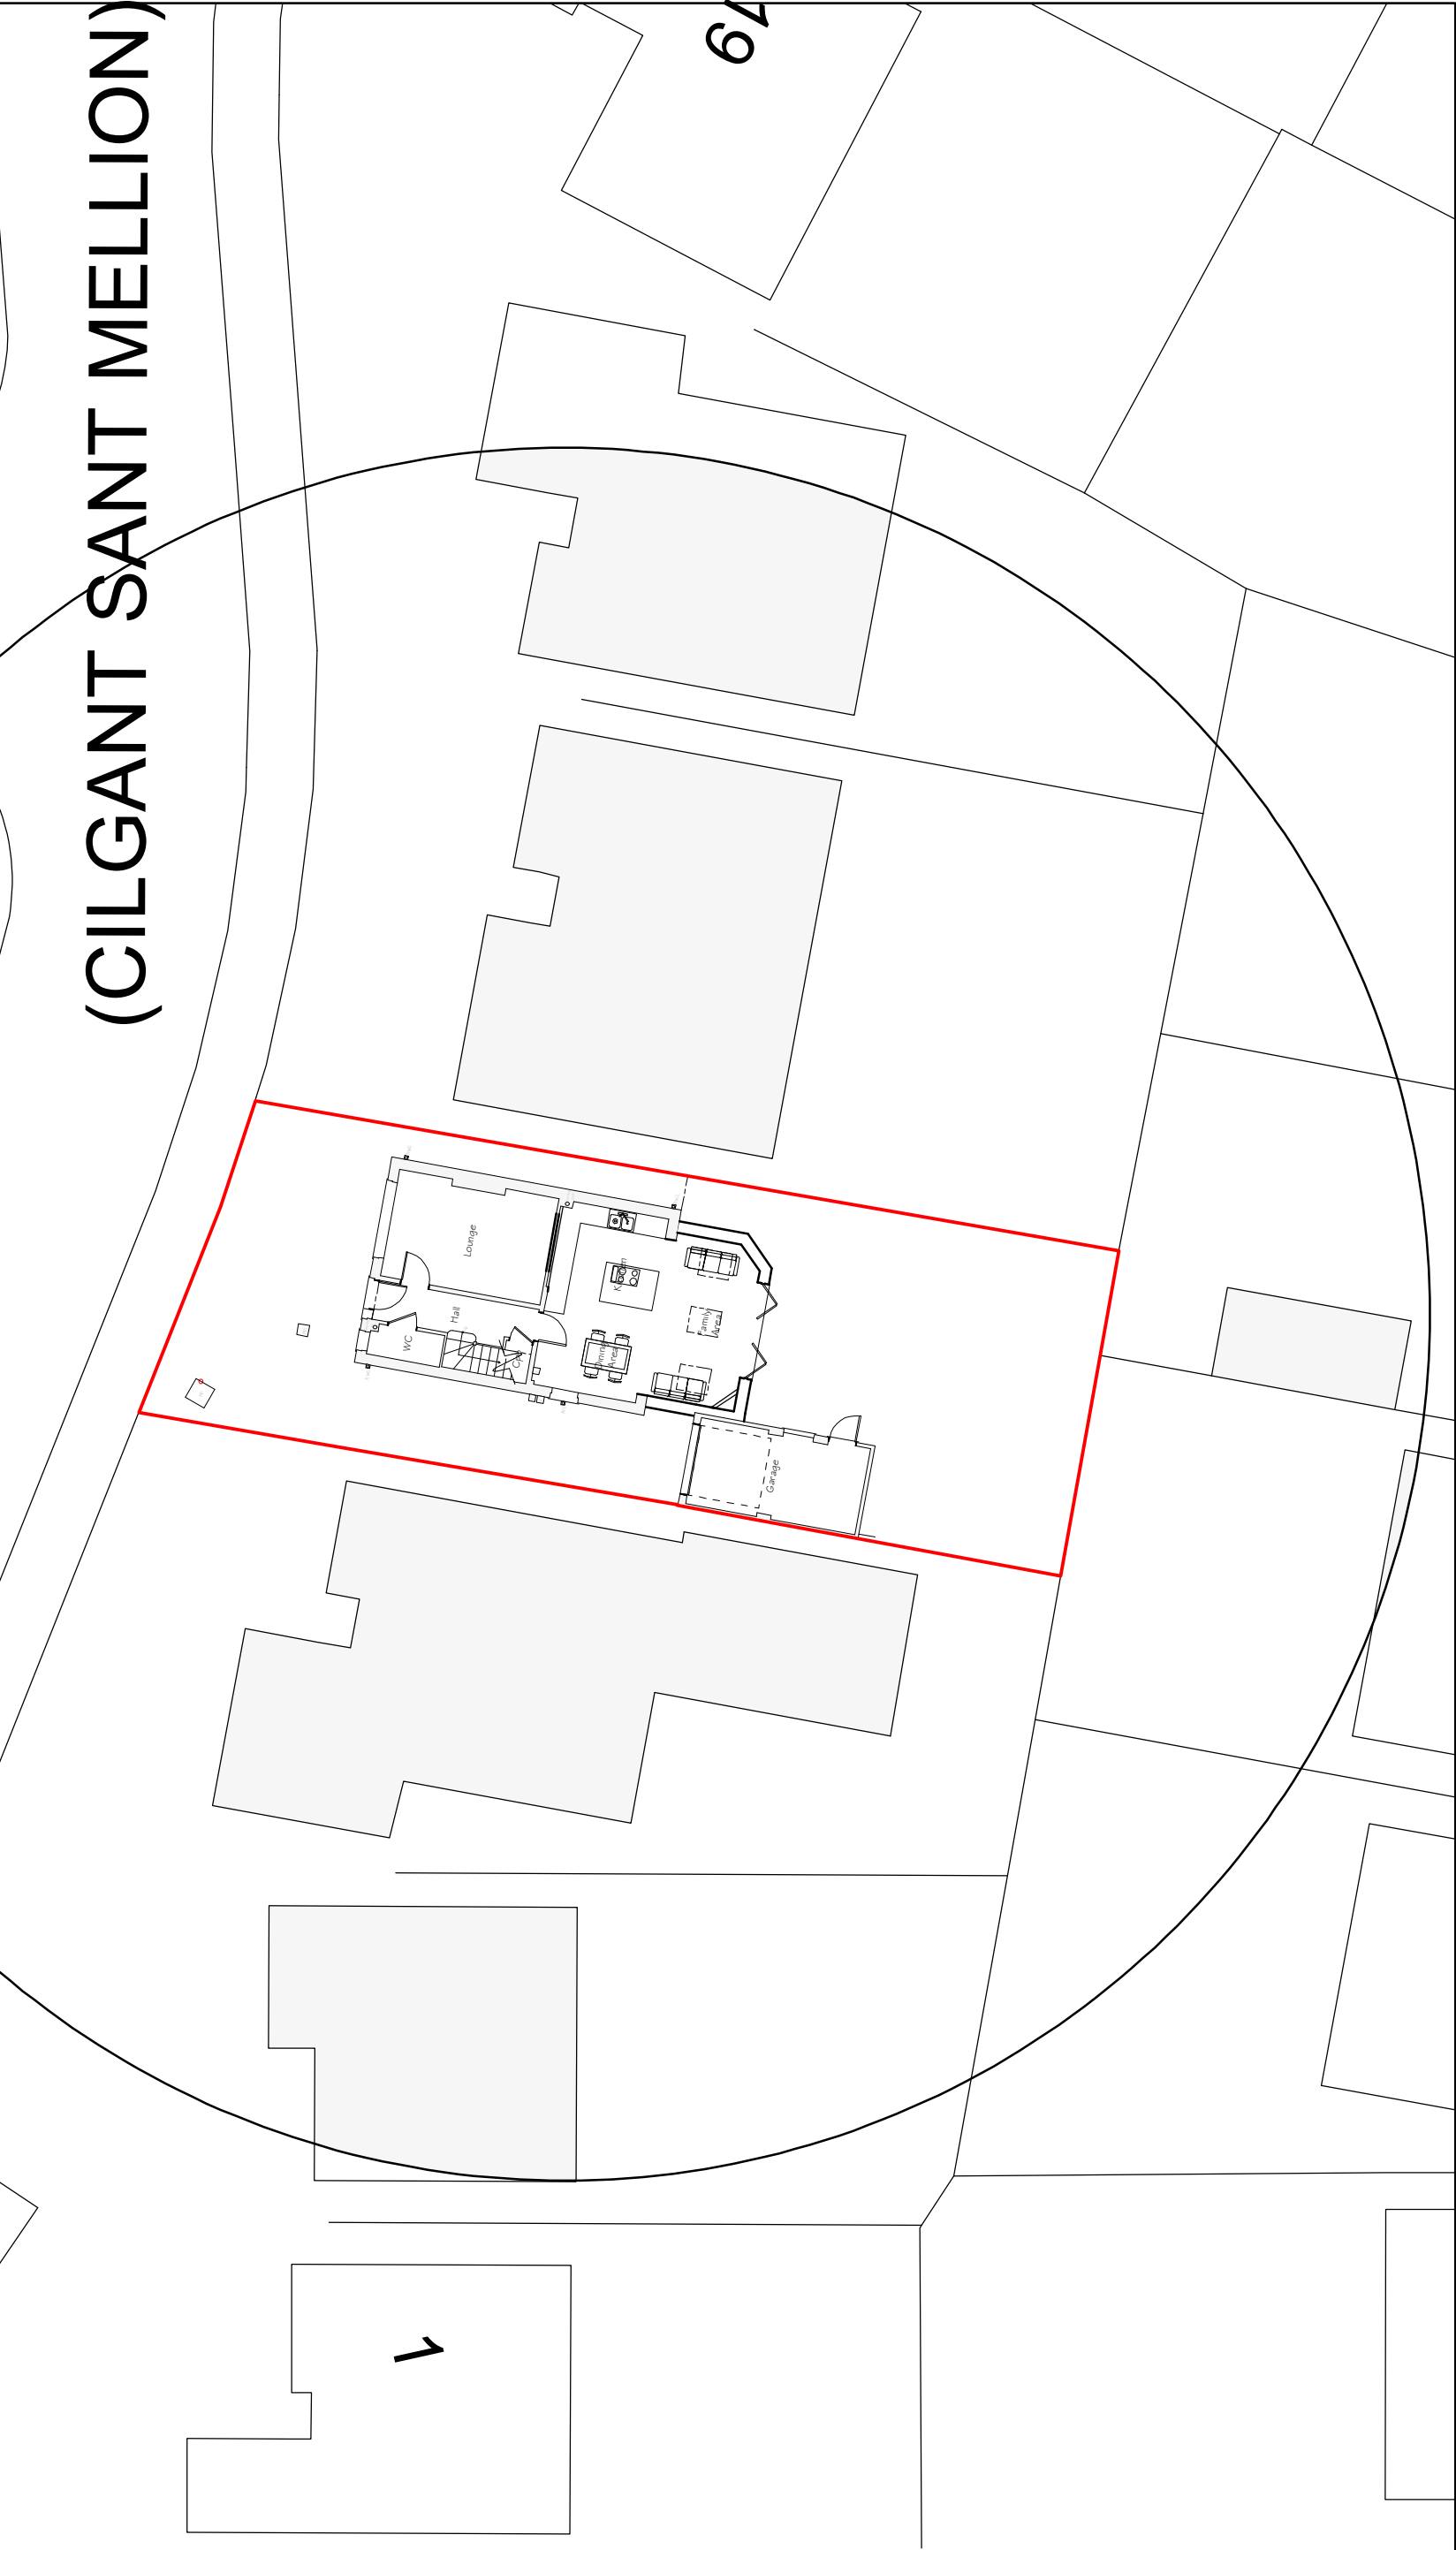

Site Plan 1:200

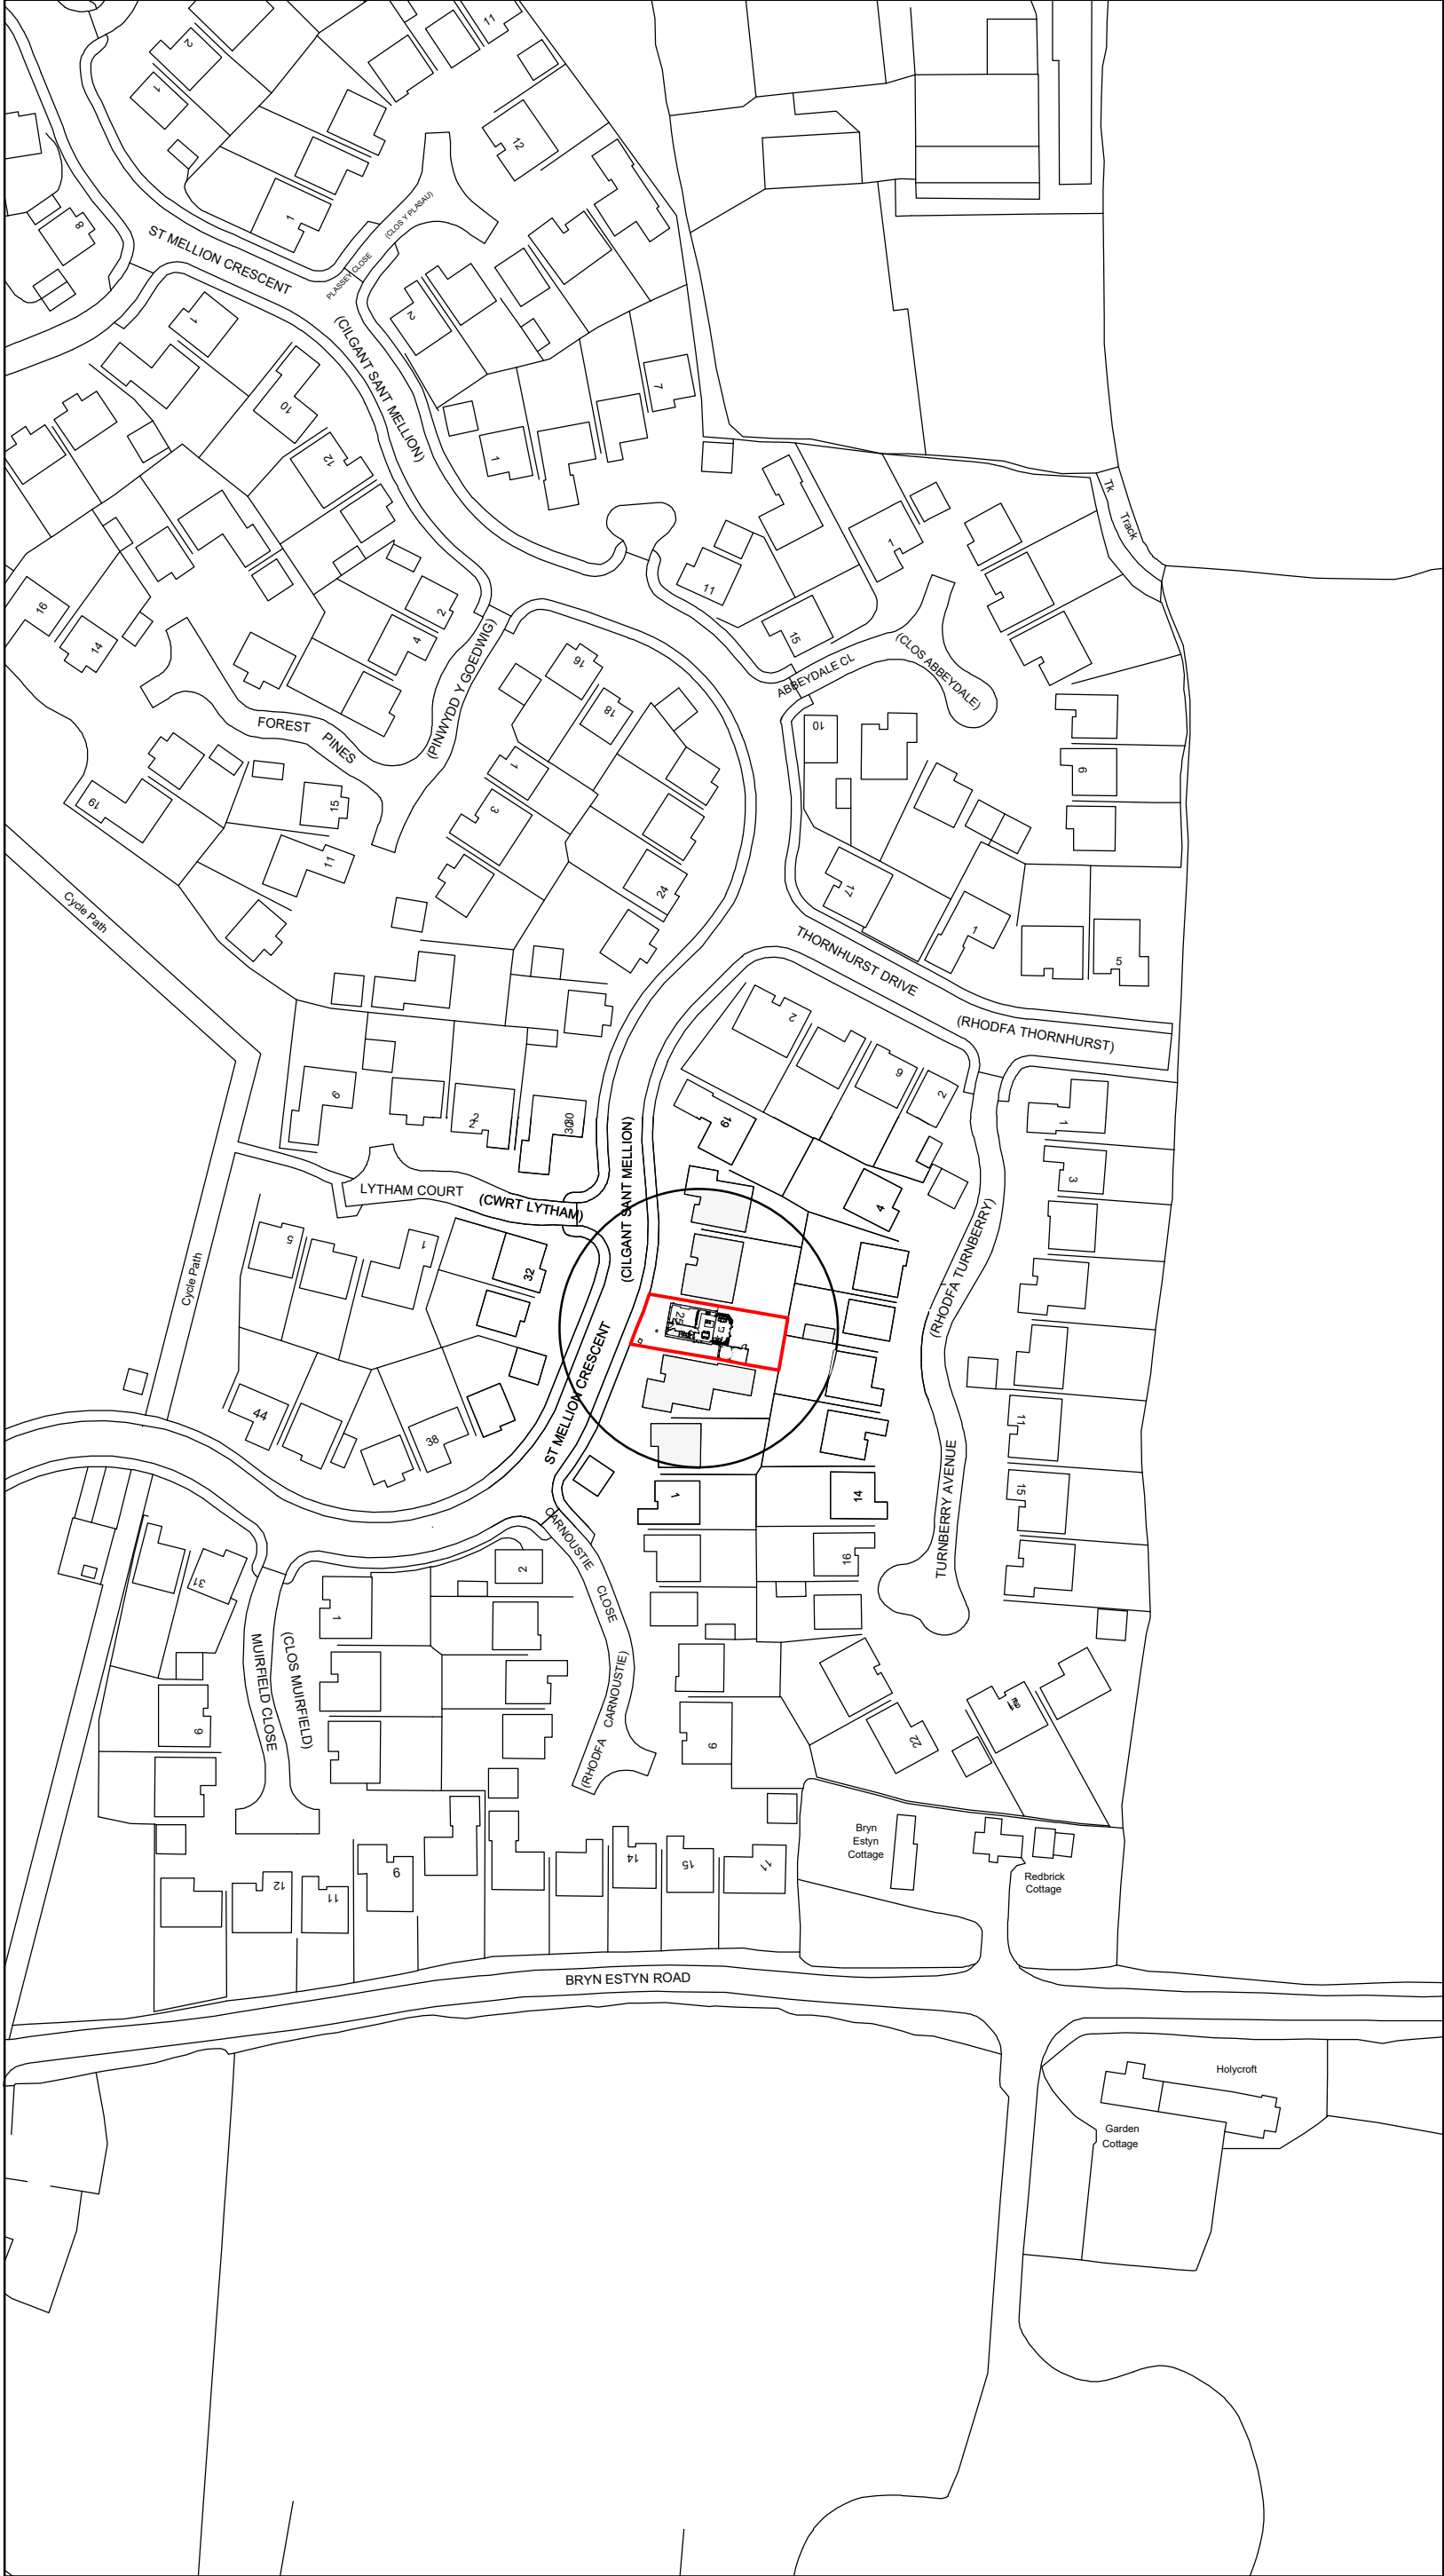

Location Plan 1:1250

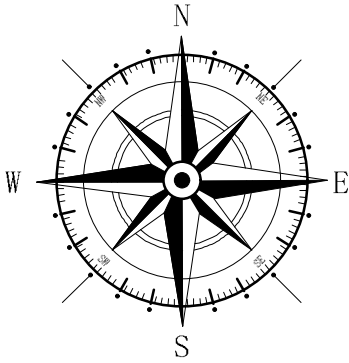

Key			
		Property Boundary	
		Surrounding Buildings	

Rev	Date	Detail	Initial

Project: Proposed Alterations to, 25 St Mellion Crescent, Wrexham, LL13 9GZ	
Title: Site & Location Plan	Scale: (A2) 1:200 & 1:1250

Drawn By: E.M.Jackson	Date: Aug 2023
Drawing No: T085/006	Sheet: 1 of 1

blueprint
architectural services

LABC
partner

Office 3K4,
Redwither Business Tower,
Wrexham. LL13 9XT
Tel: 01978 356500
www.blueprintarchitectural.com
© copyright all rights reserved