




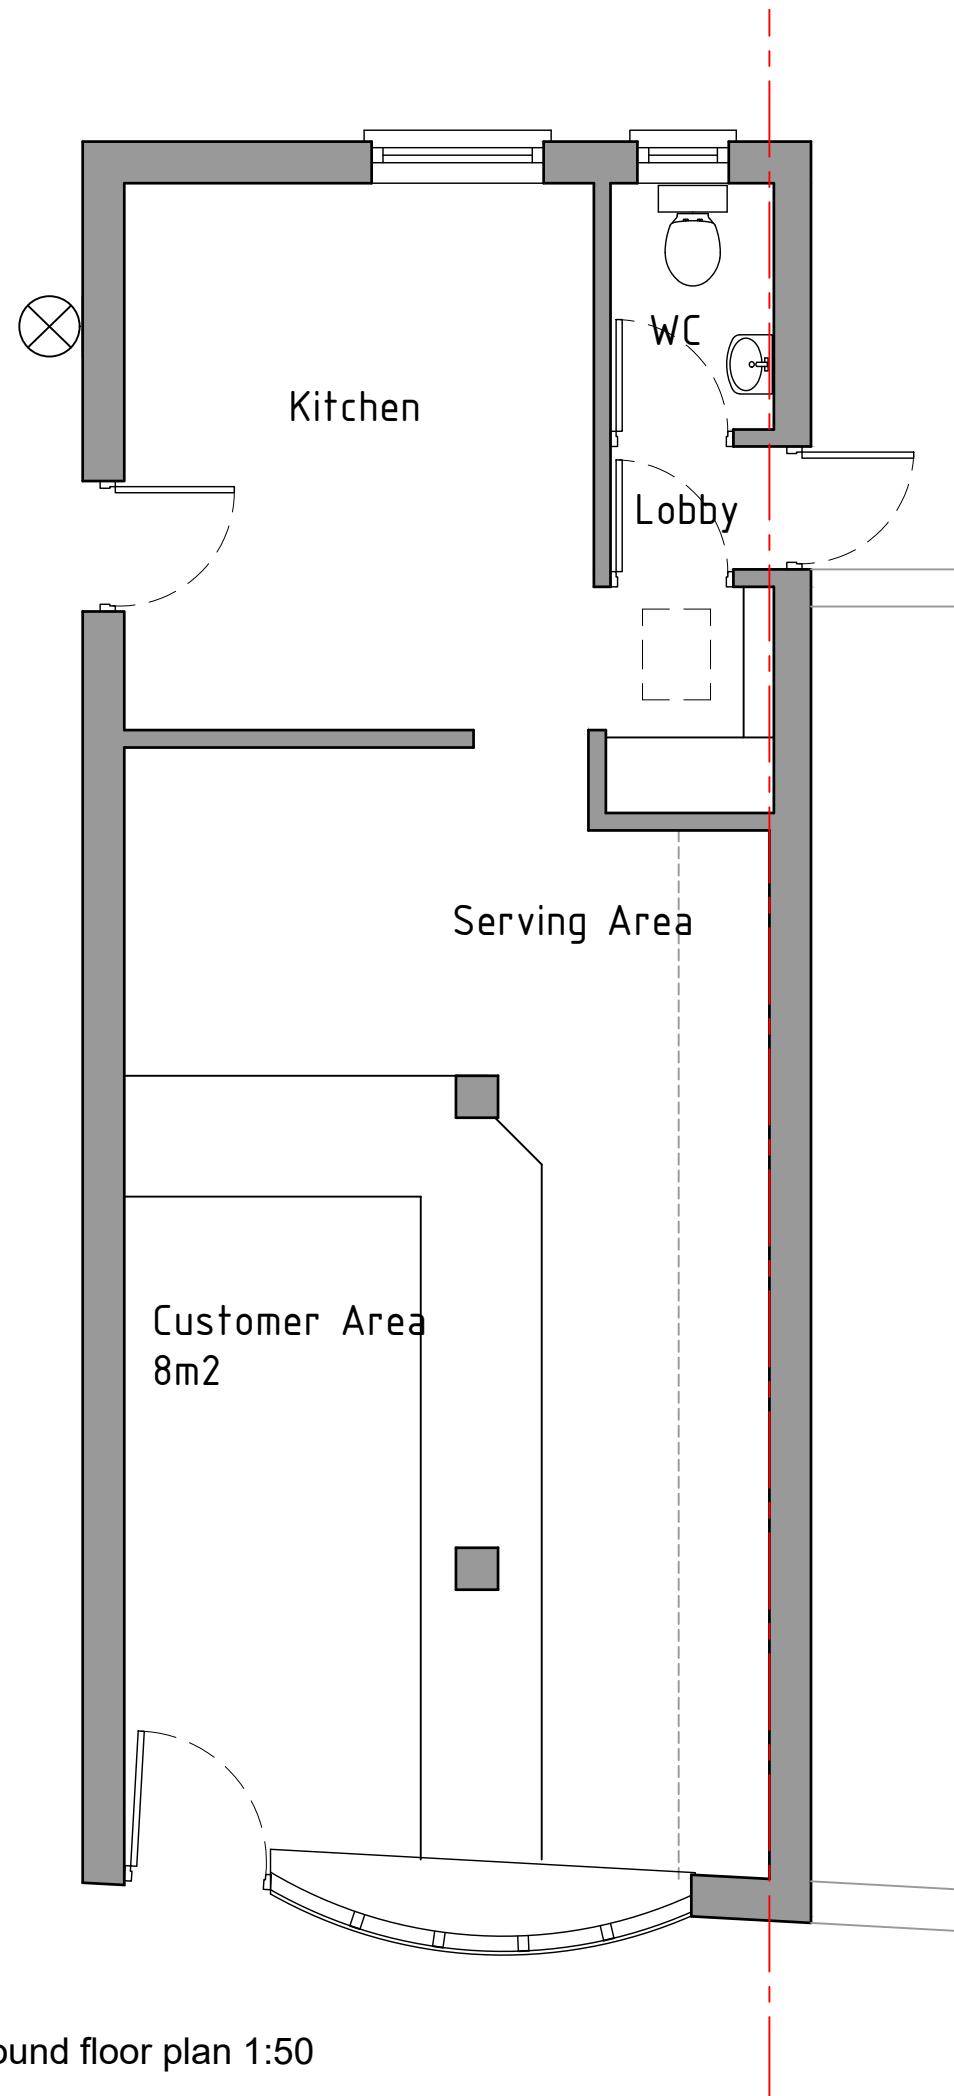


Ground floor plan 1:50

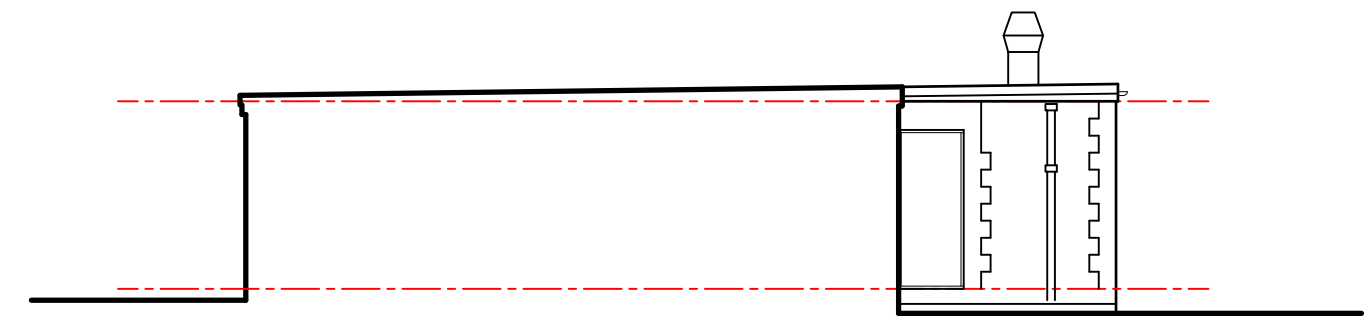


Side Elevation 1 1:100

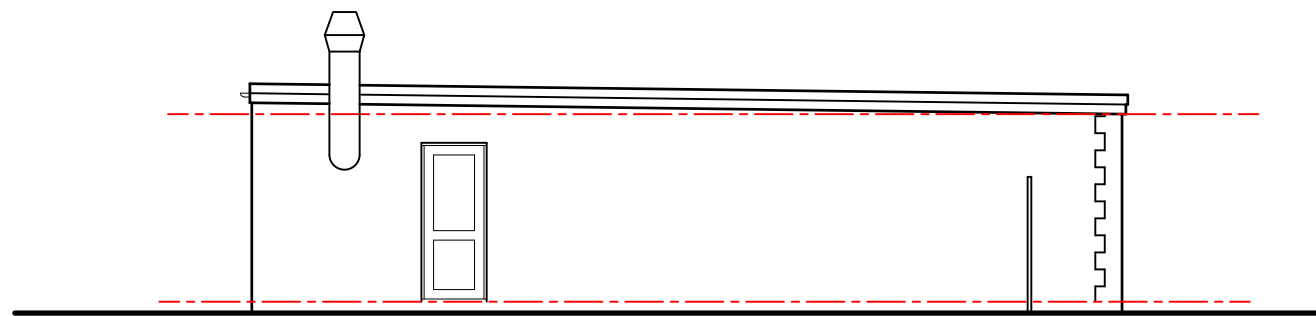

Side Elevation 2 1:100

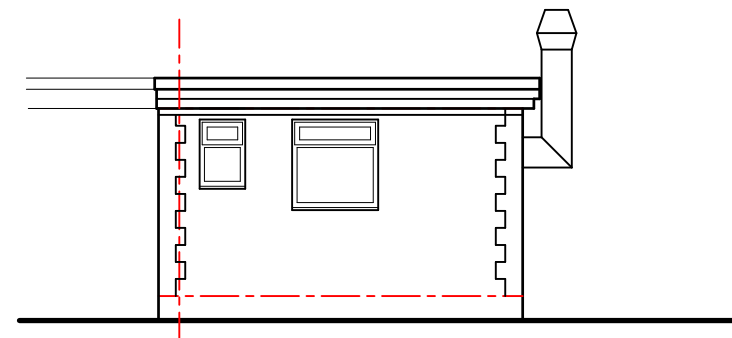

Rear Elevation 1:100

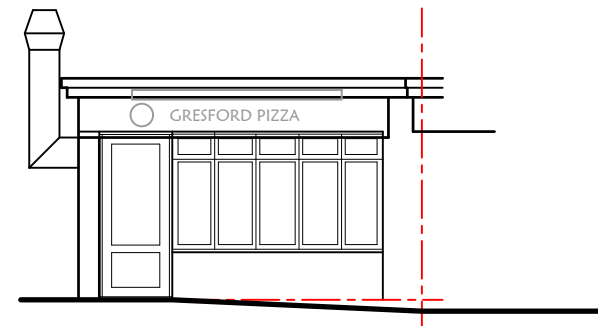

Front Elevation 1:100

As Proposed



HDS Architectural Services, The Foundry,
15 Yorke Street, Wrexham
LL13 8LW
Tel (01978) 345250
www.hdsarchitectural.co.uk

Project; 52 Chester Road, Gresford, Wrexham, LL12 8NE	
Title; 02-As Proposed Floor plans and elevations	Scale (A1); 1:50
Dwg No; CR/PD/02	Date; 09.11.23
Revision;	