

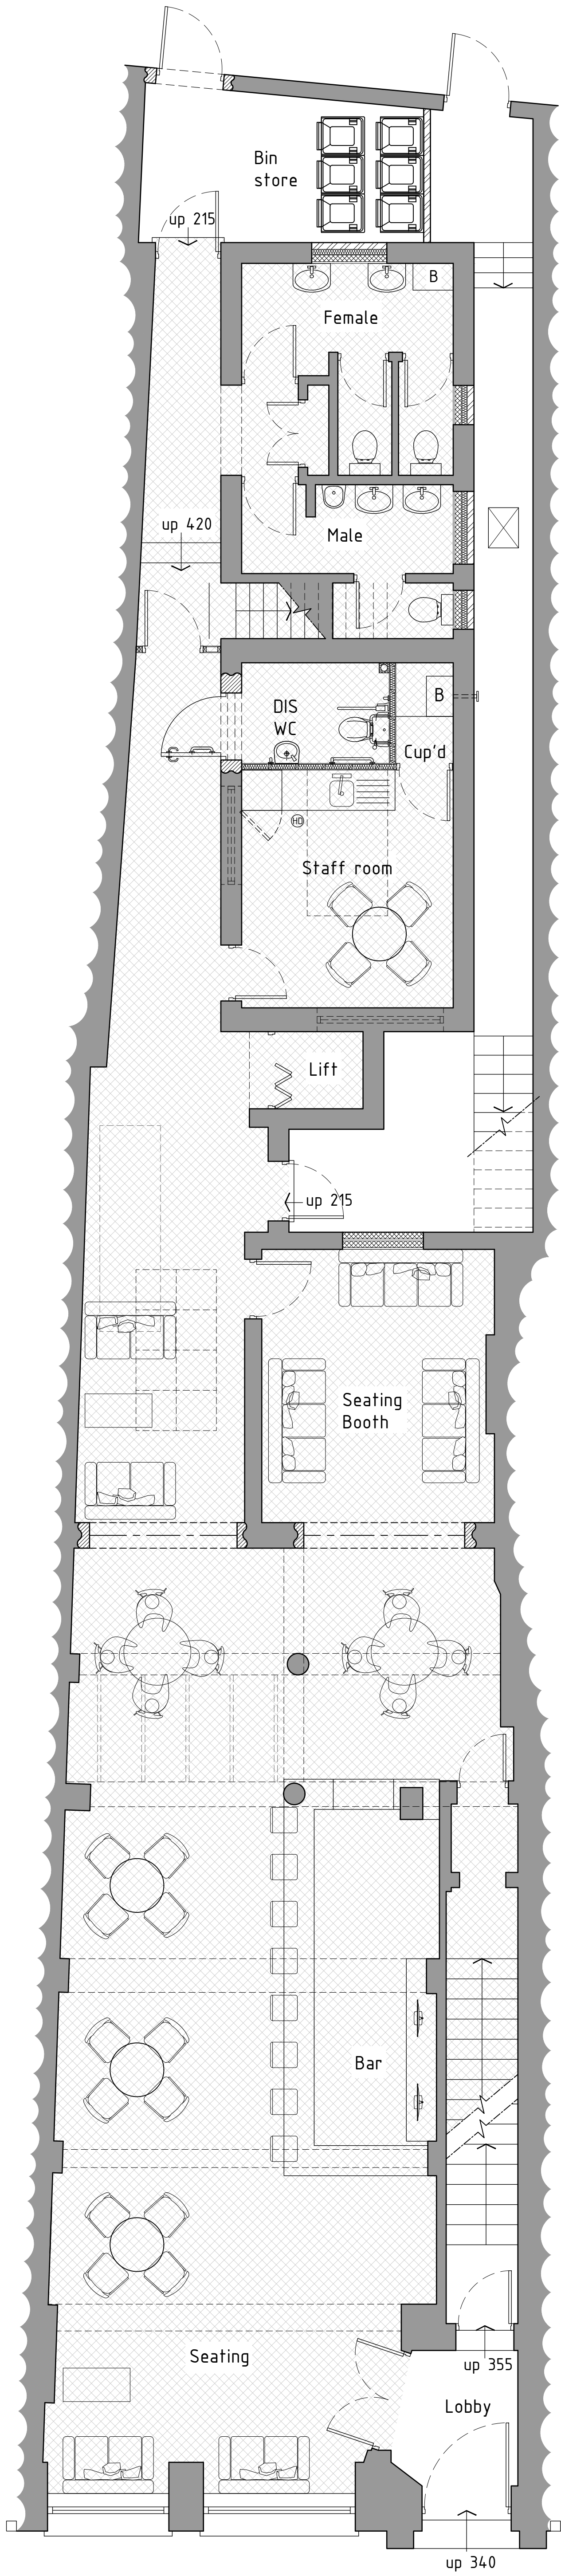


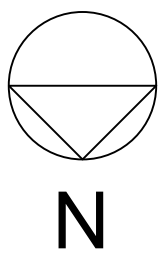


Ground floor plan 1:50

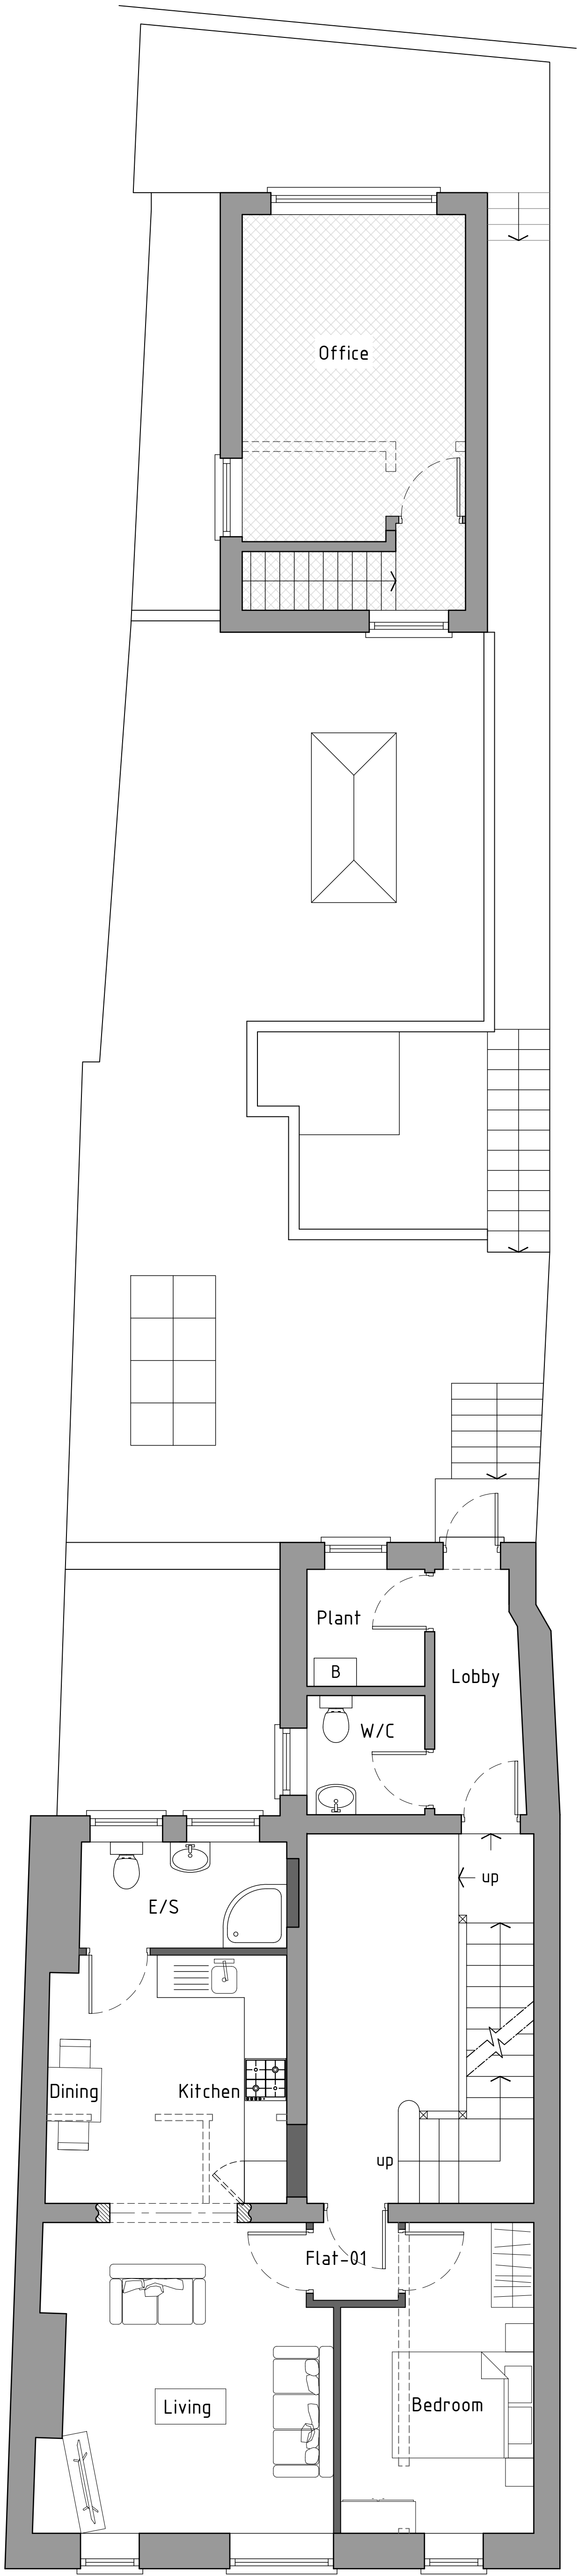

First floor plan 1:50

**HATCH
LEGEND**

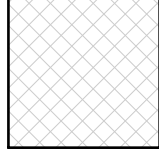 Area not used as
part of proposals
(cross hatched)

Proposed-02



Project;
33 High Street, Wrexham, LL13 8HY

Title;
05-Proposed
Ground & First Floor
Plan

Scale (A1);
1:50

Dwg No;
HS/PD/05.1

Date;
05.07.23

Revision;
Rev-A First floor arrangement amended
01.11.23
Rev-B Lobby amended 14.11.23
Rev-C Escape stairs added, lobby removed
15.12.23
Rev-D Escape stairs removed 02.01.24