



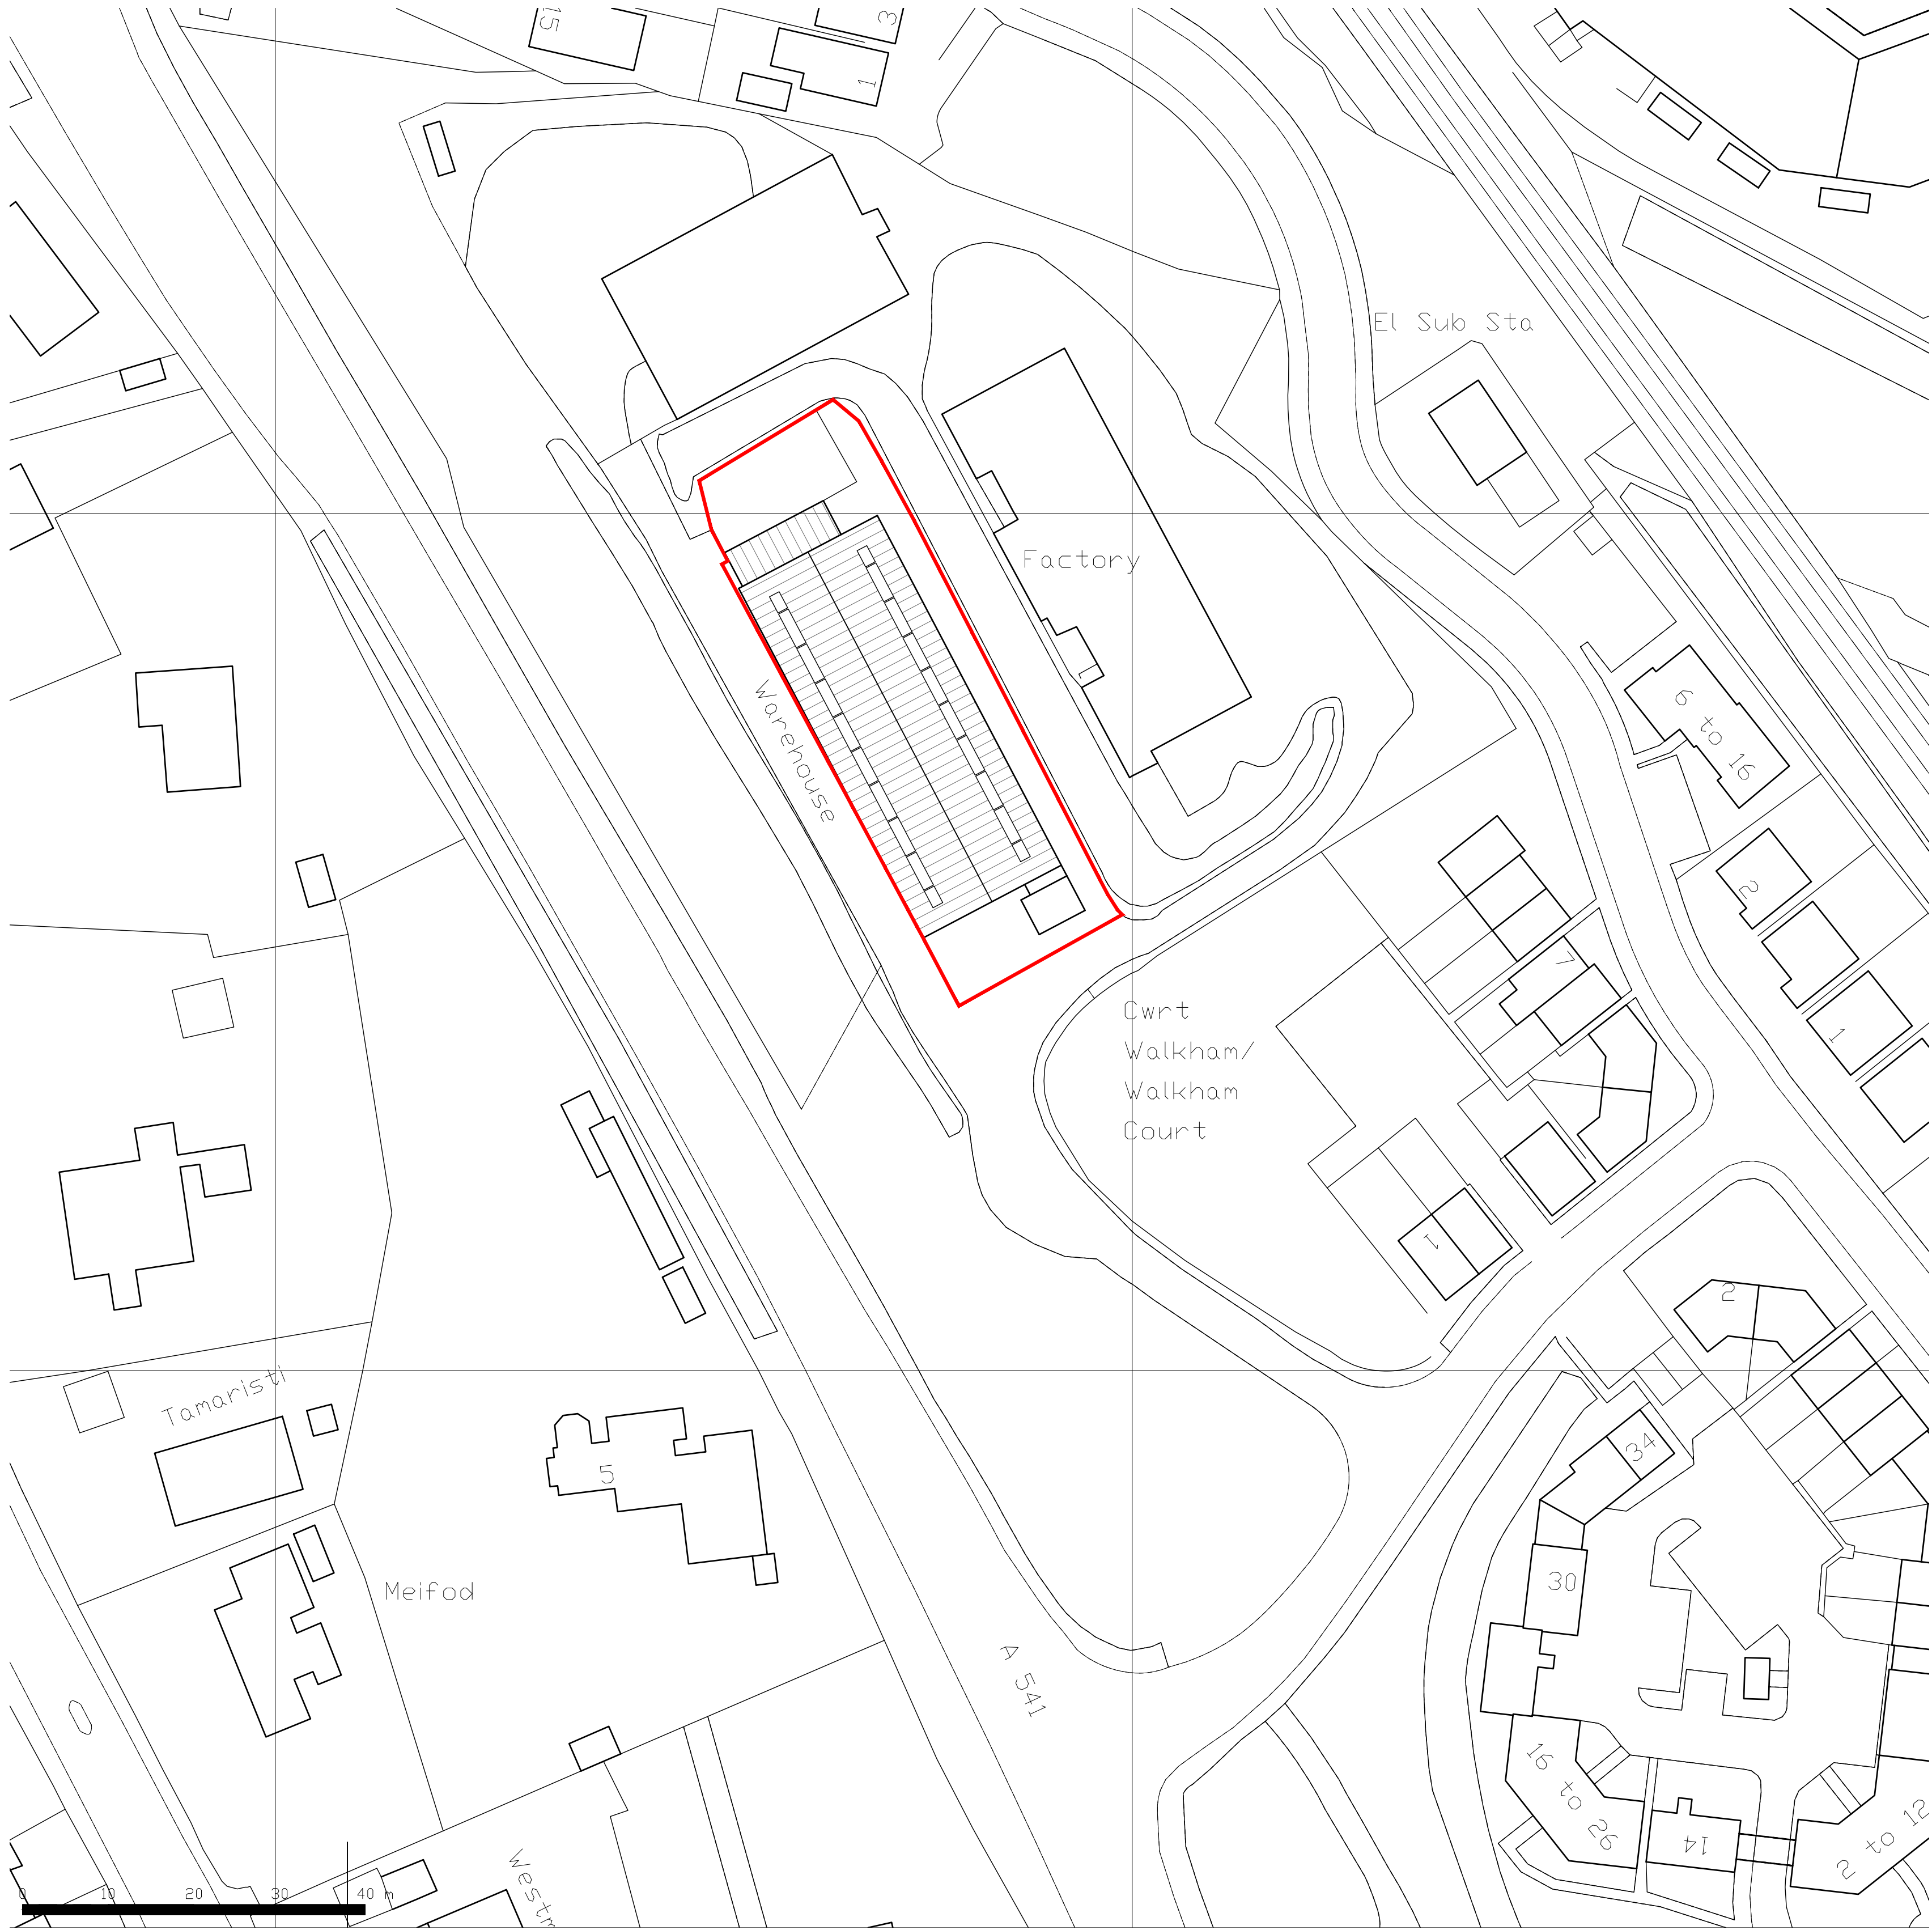

As Existing and Proposed Site Plan 1:500

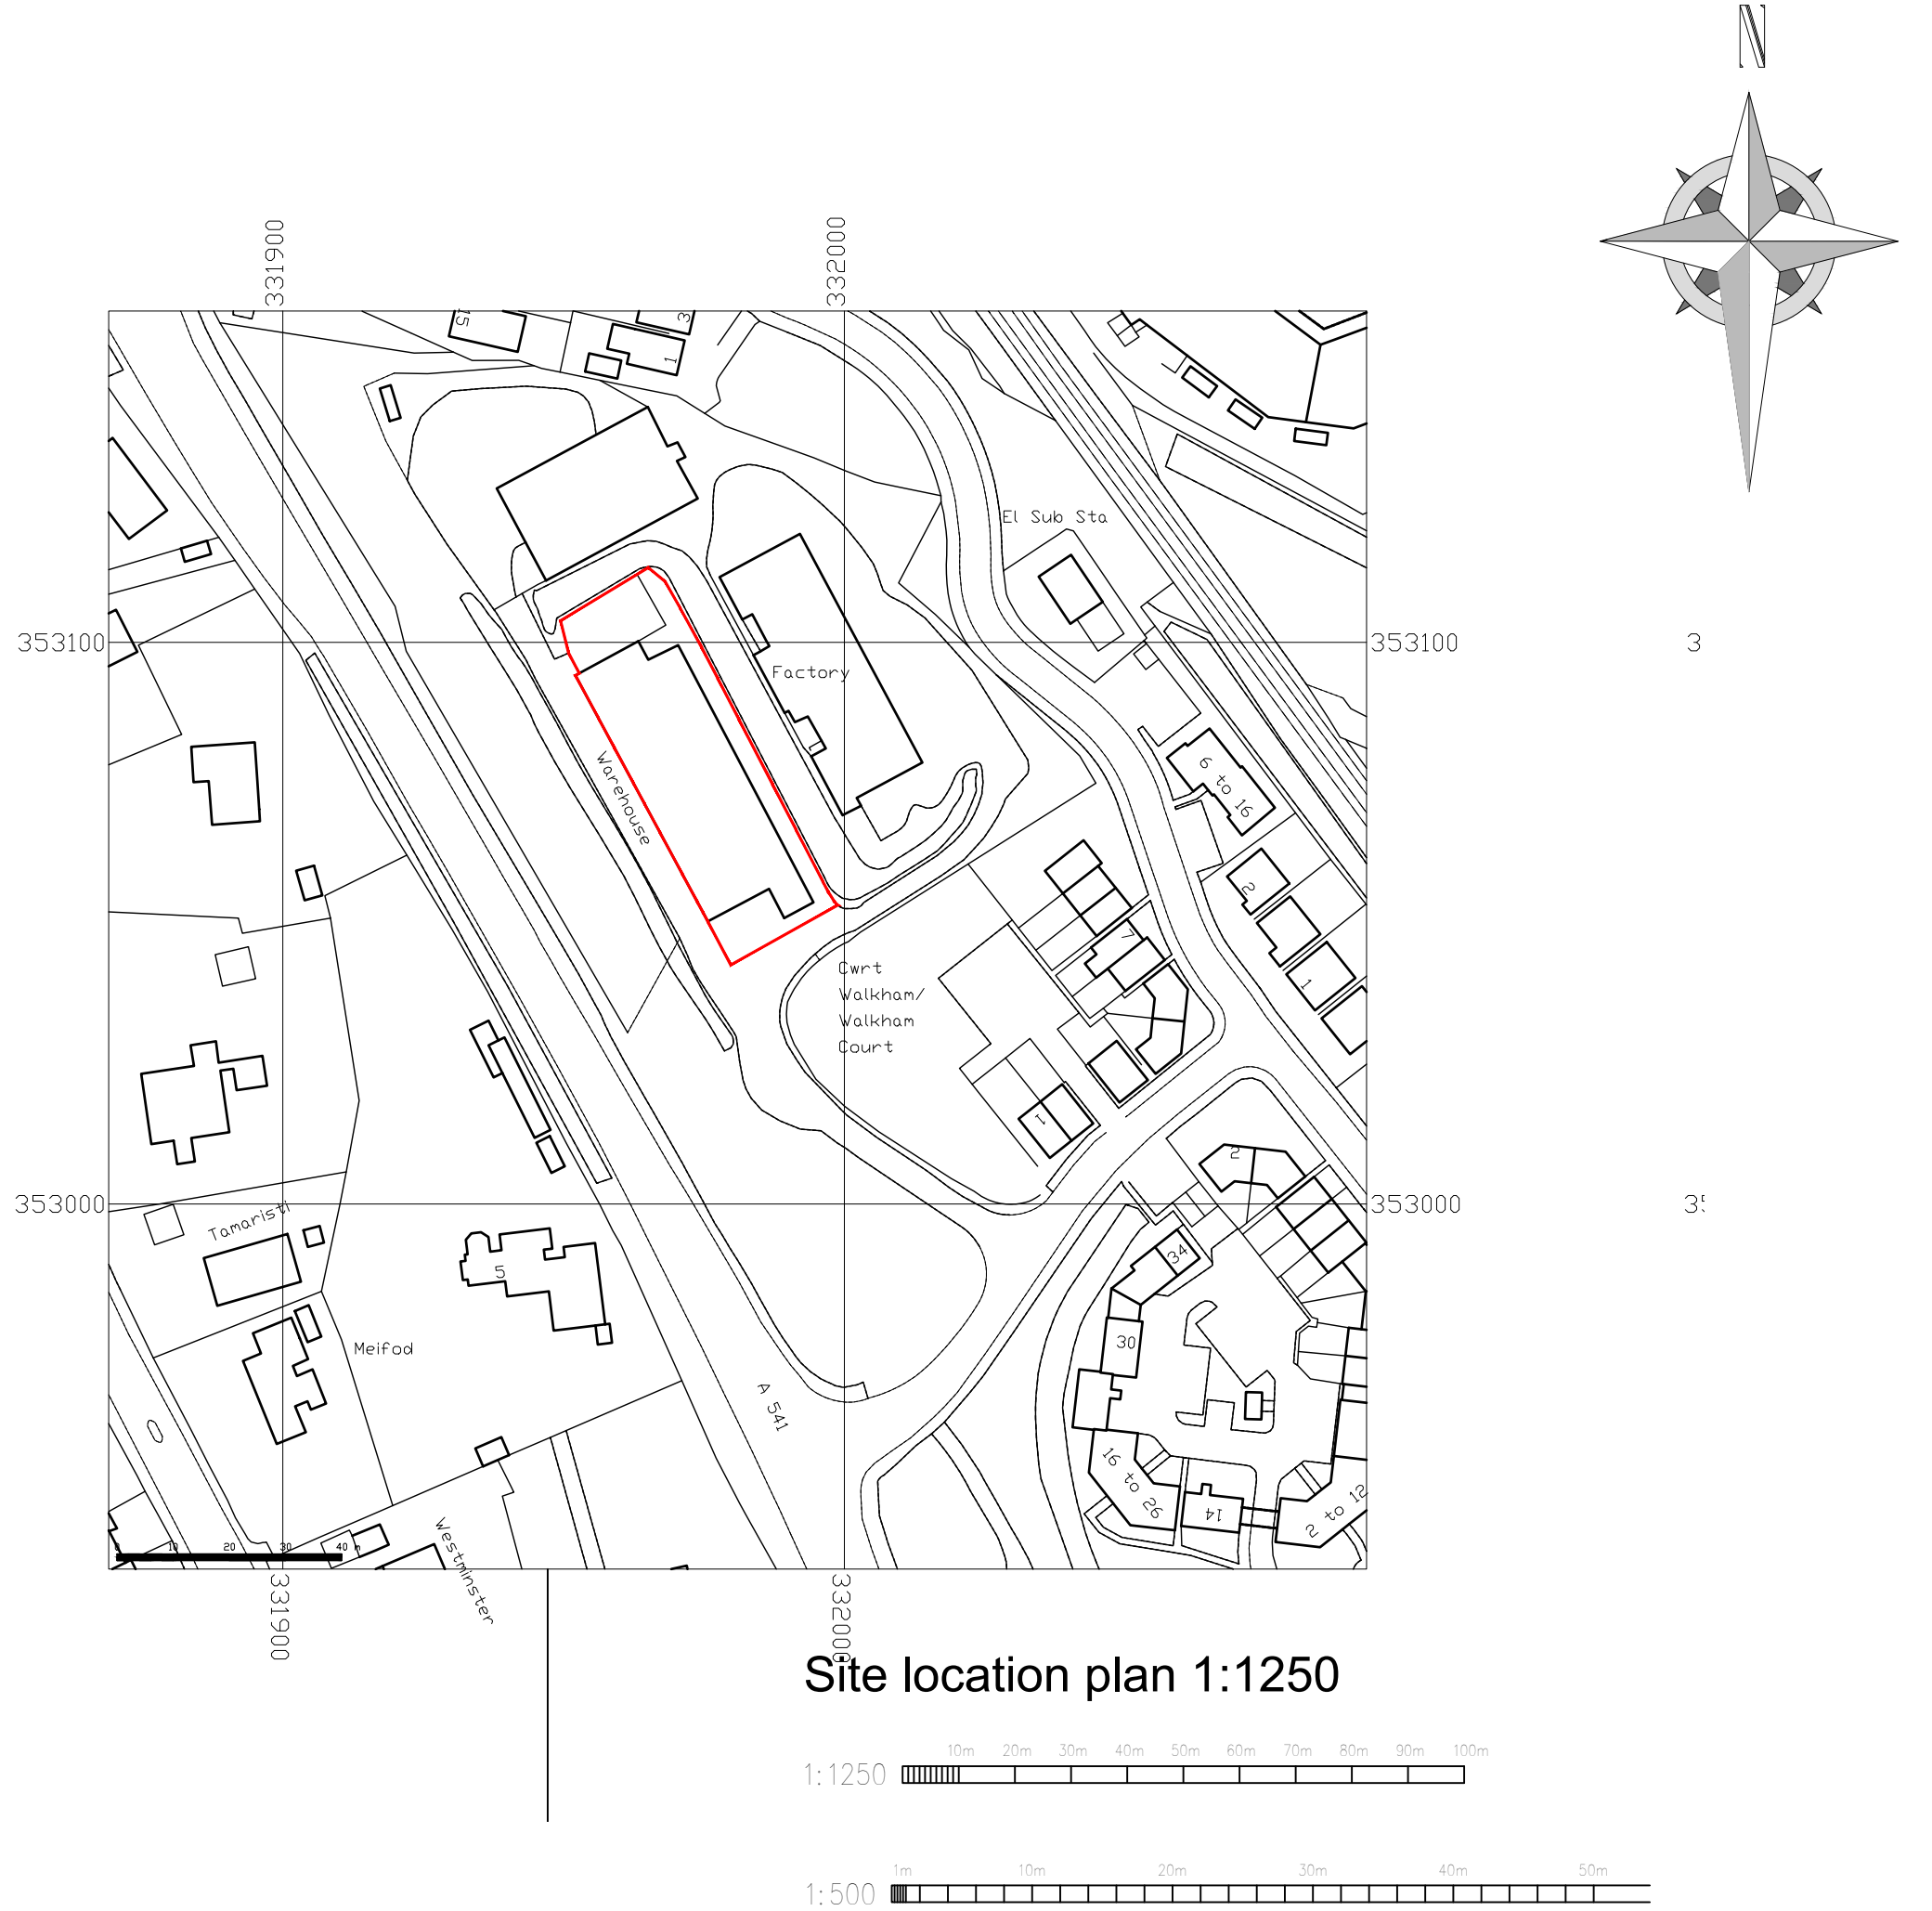

Site location plan 1:1250



The Foundry, 15 Yorke Street,
Wrexham, LL13 8LW
Tel (01978) 345250
www.hdsarchitectural.co.uk

Project; Former IPC Gym, Mold Road Trading Estate, Gwersyllt, Wrexham, LL11 4AQ	
Title; 05-Site plans & Location Plan	Scale (A1); 1:500/1250
Dwg No; CR/PD/07	Date; 29.11.2023
Revision; Rev A; Amend as client requirements - 15-01-24	