






Ground Floor Plan 1:100

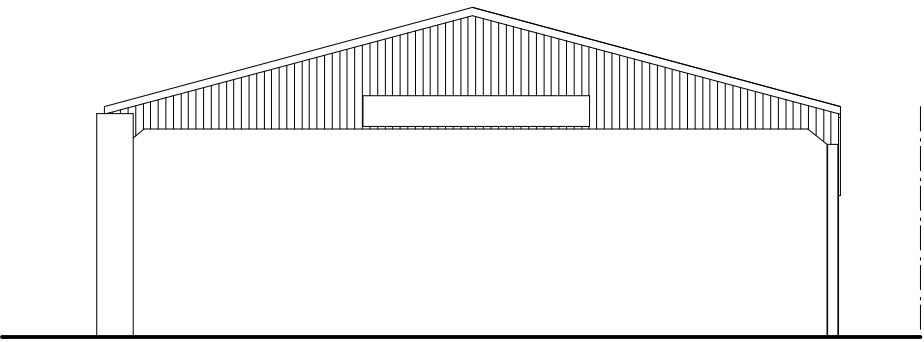


Front Elevation 1:100

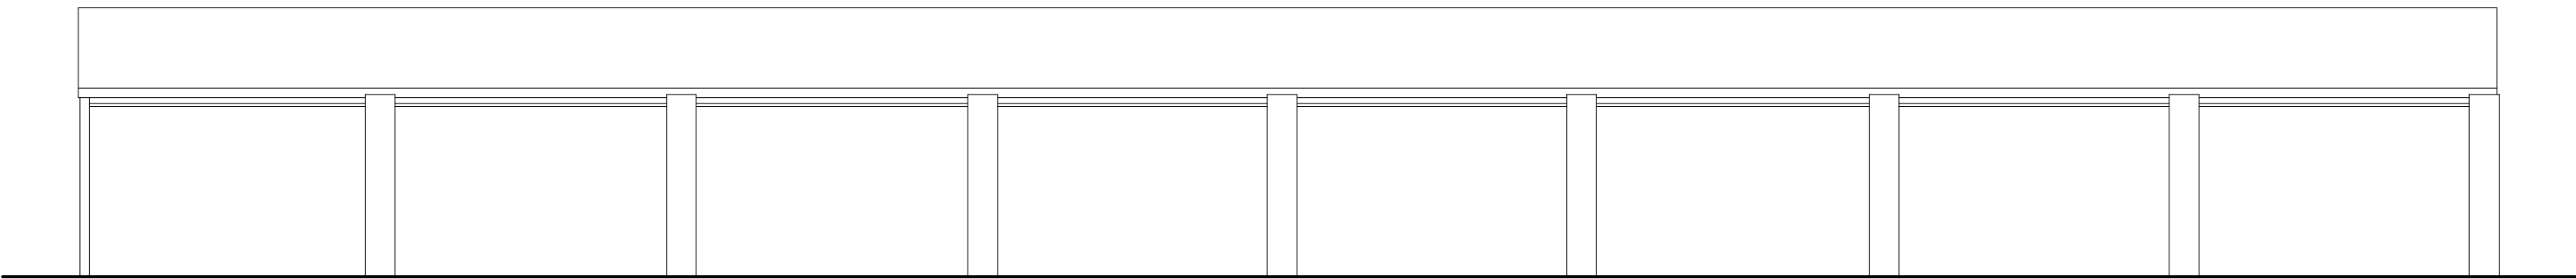

Side Elevation 1:100

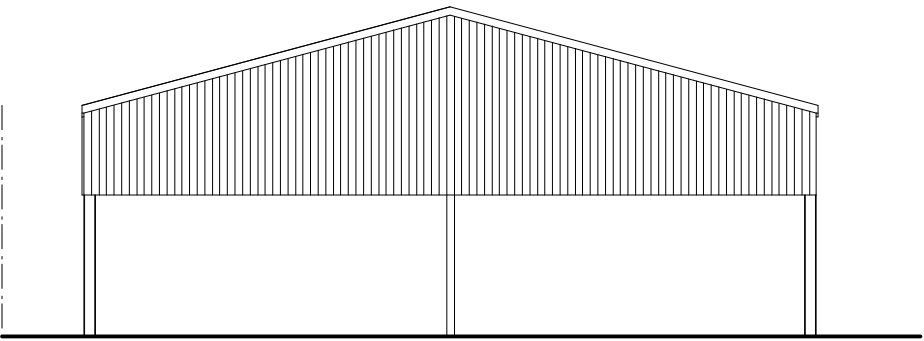

Rear Elevation 1:100

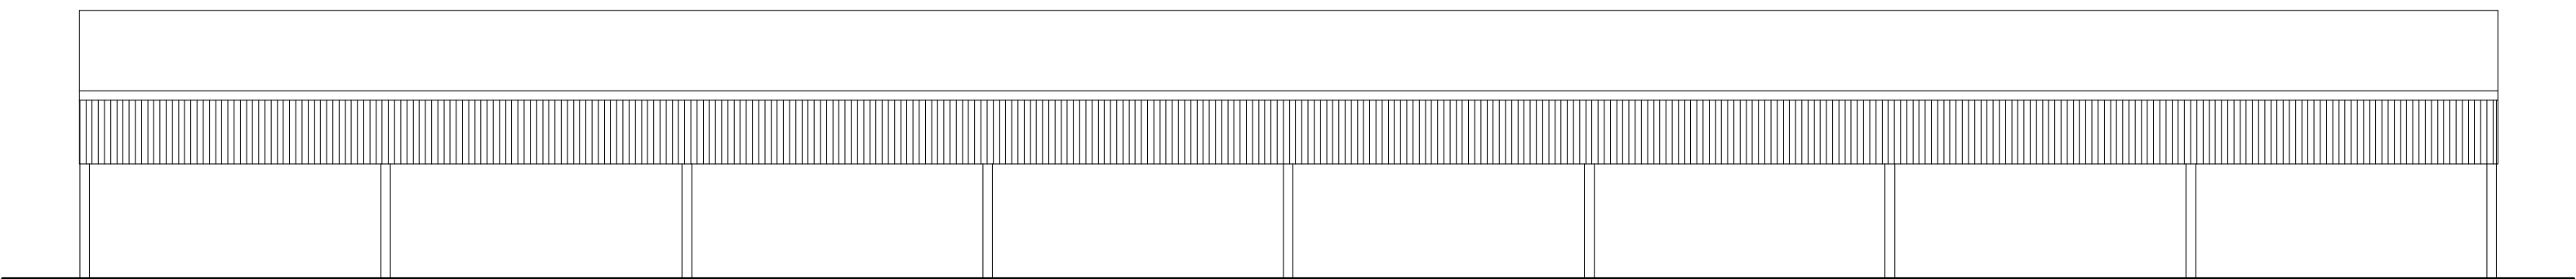

Side Elevation 1:100

Rev	Date	Detail	Initial
Project: Storage Unit Extension at, Bellis Brothers, Wrexham Road, Wrexham, LL13 9YU			
Title: Existing		Scale: (A1) 1:100	
Drawn By: L. Fowles		Date: Dec 2023	
Drawing No: B178/001		Sheet: 1 of 1	