




PROPOSED FRONT ELEVATION 1:50




PROPOSED SIDE ELEVATION

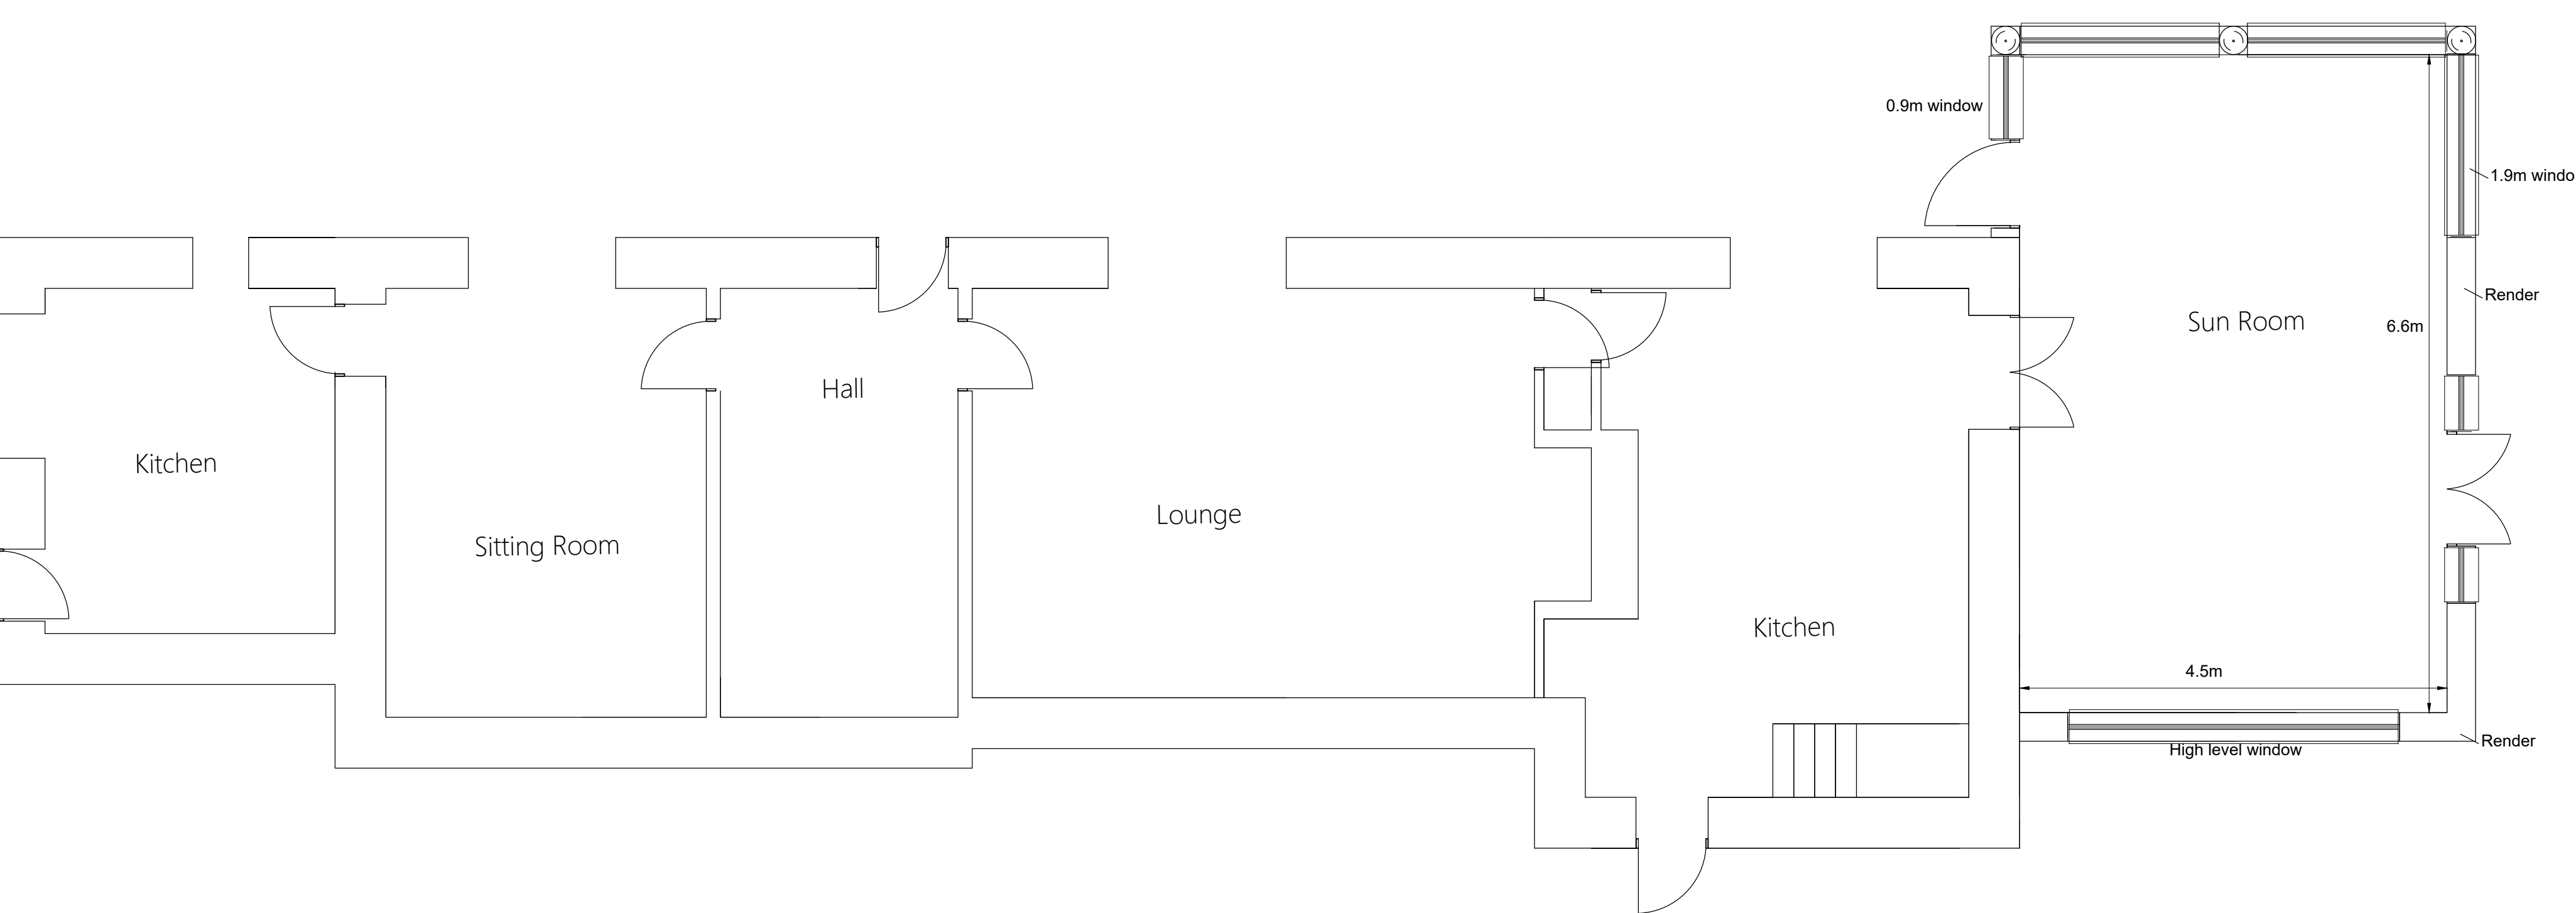


PROPOSED GROUND FLOOR PLAN 1:50



PROPOSED SIDE ELEVATION 1:50

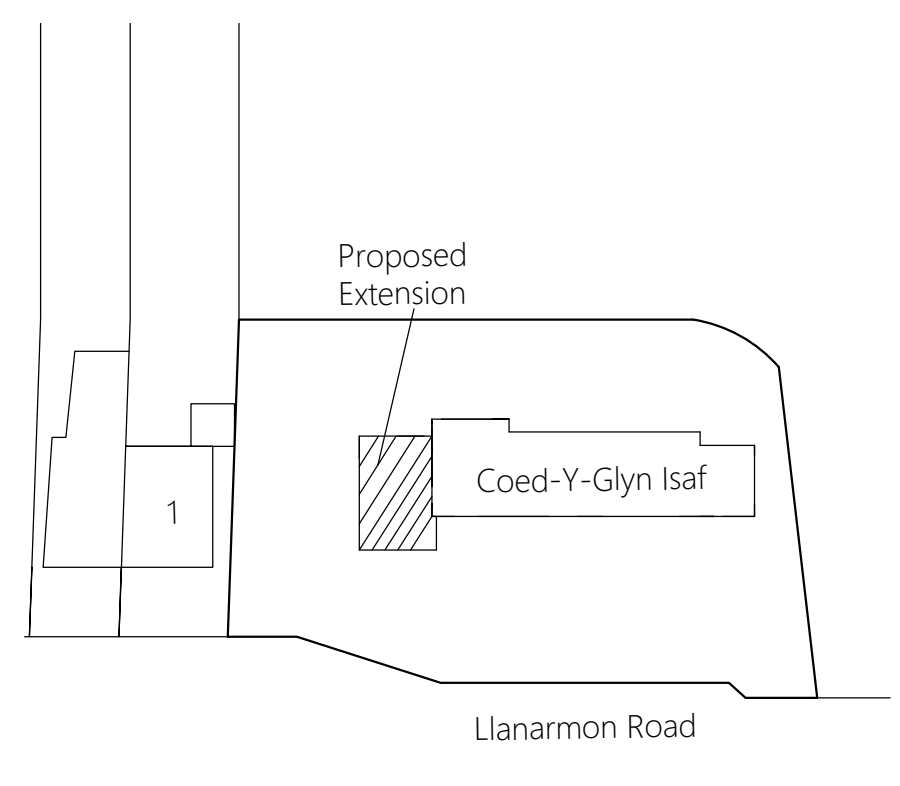

BLOCK PLAN
1:500 SCALE

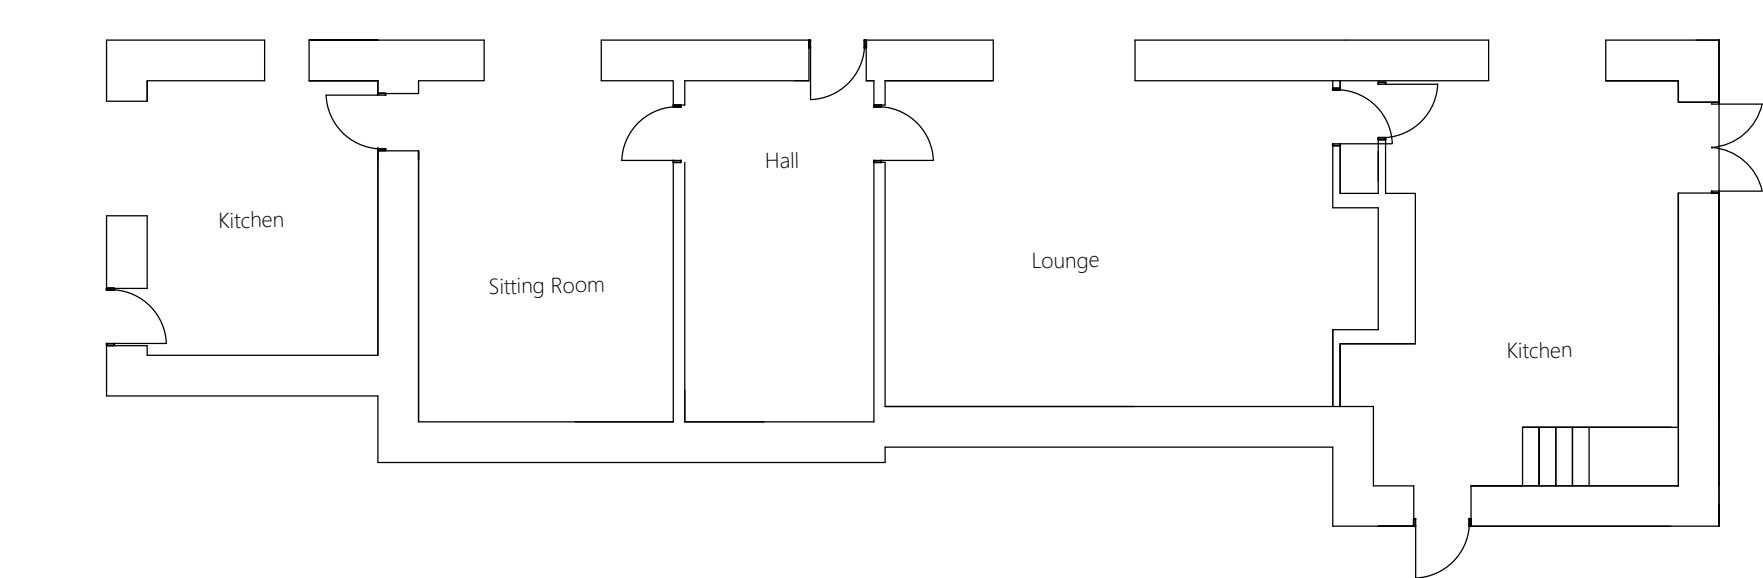

EXISTING GROUND FLOOR PLAN 1:100



EXISTING FRONT ELEVATION 1:100



EXISTING SIDE
ELEVATION 1:100

EXISTING SIDE
ELEVATION 1:100

CLIENT: TIM PULFORD
PROJECT:
PROPOSED EXTENSION AT
Coed-Y-Glyn Isaf,
Llanarmon Road,
Glyn Ceiriog
LL20 7NP

SCALE: 1:50, 1:100, 1:500

DATE: September 2023