


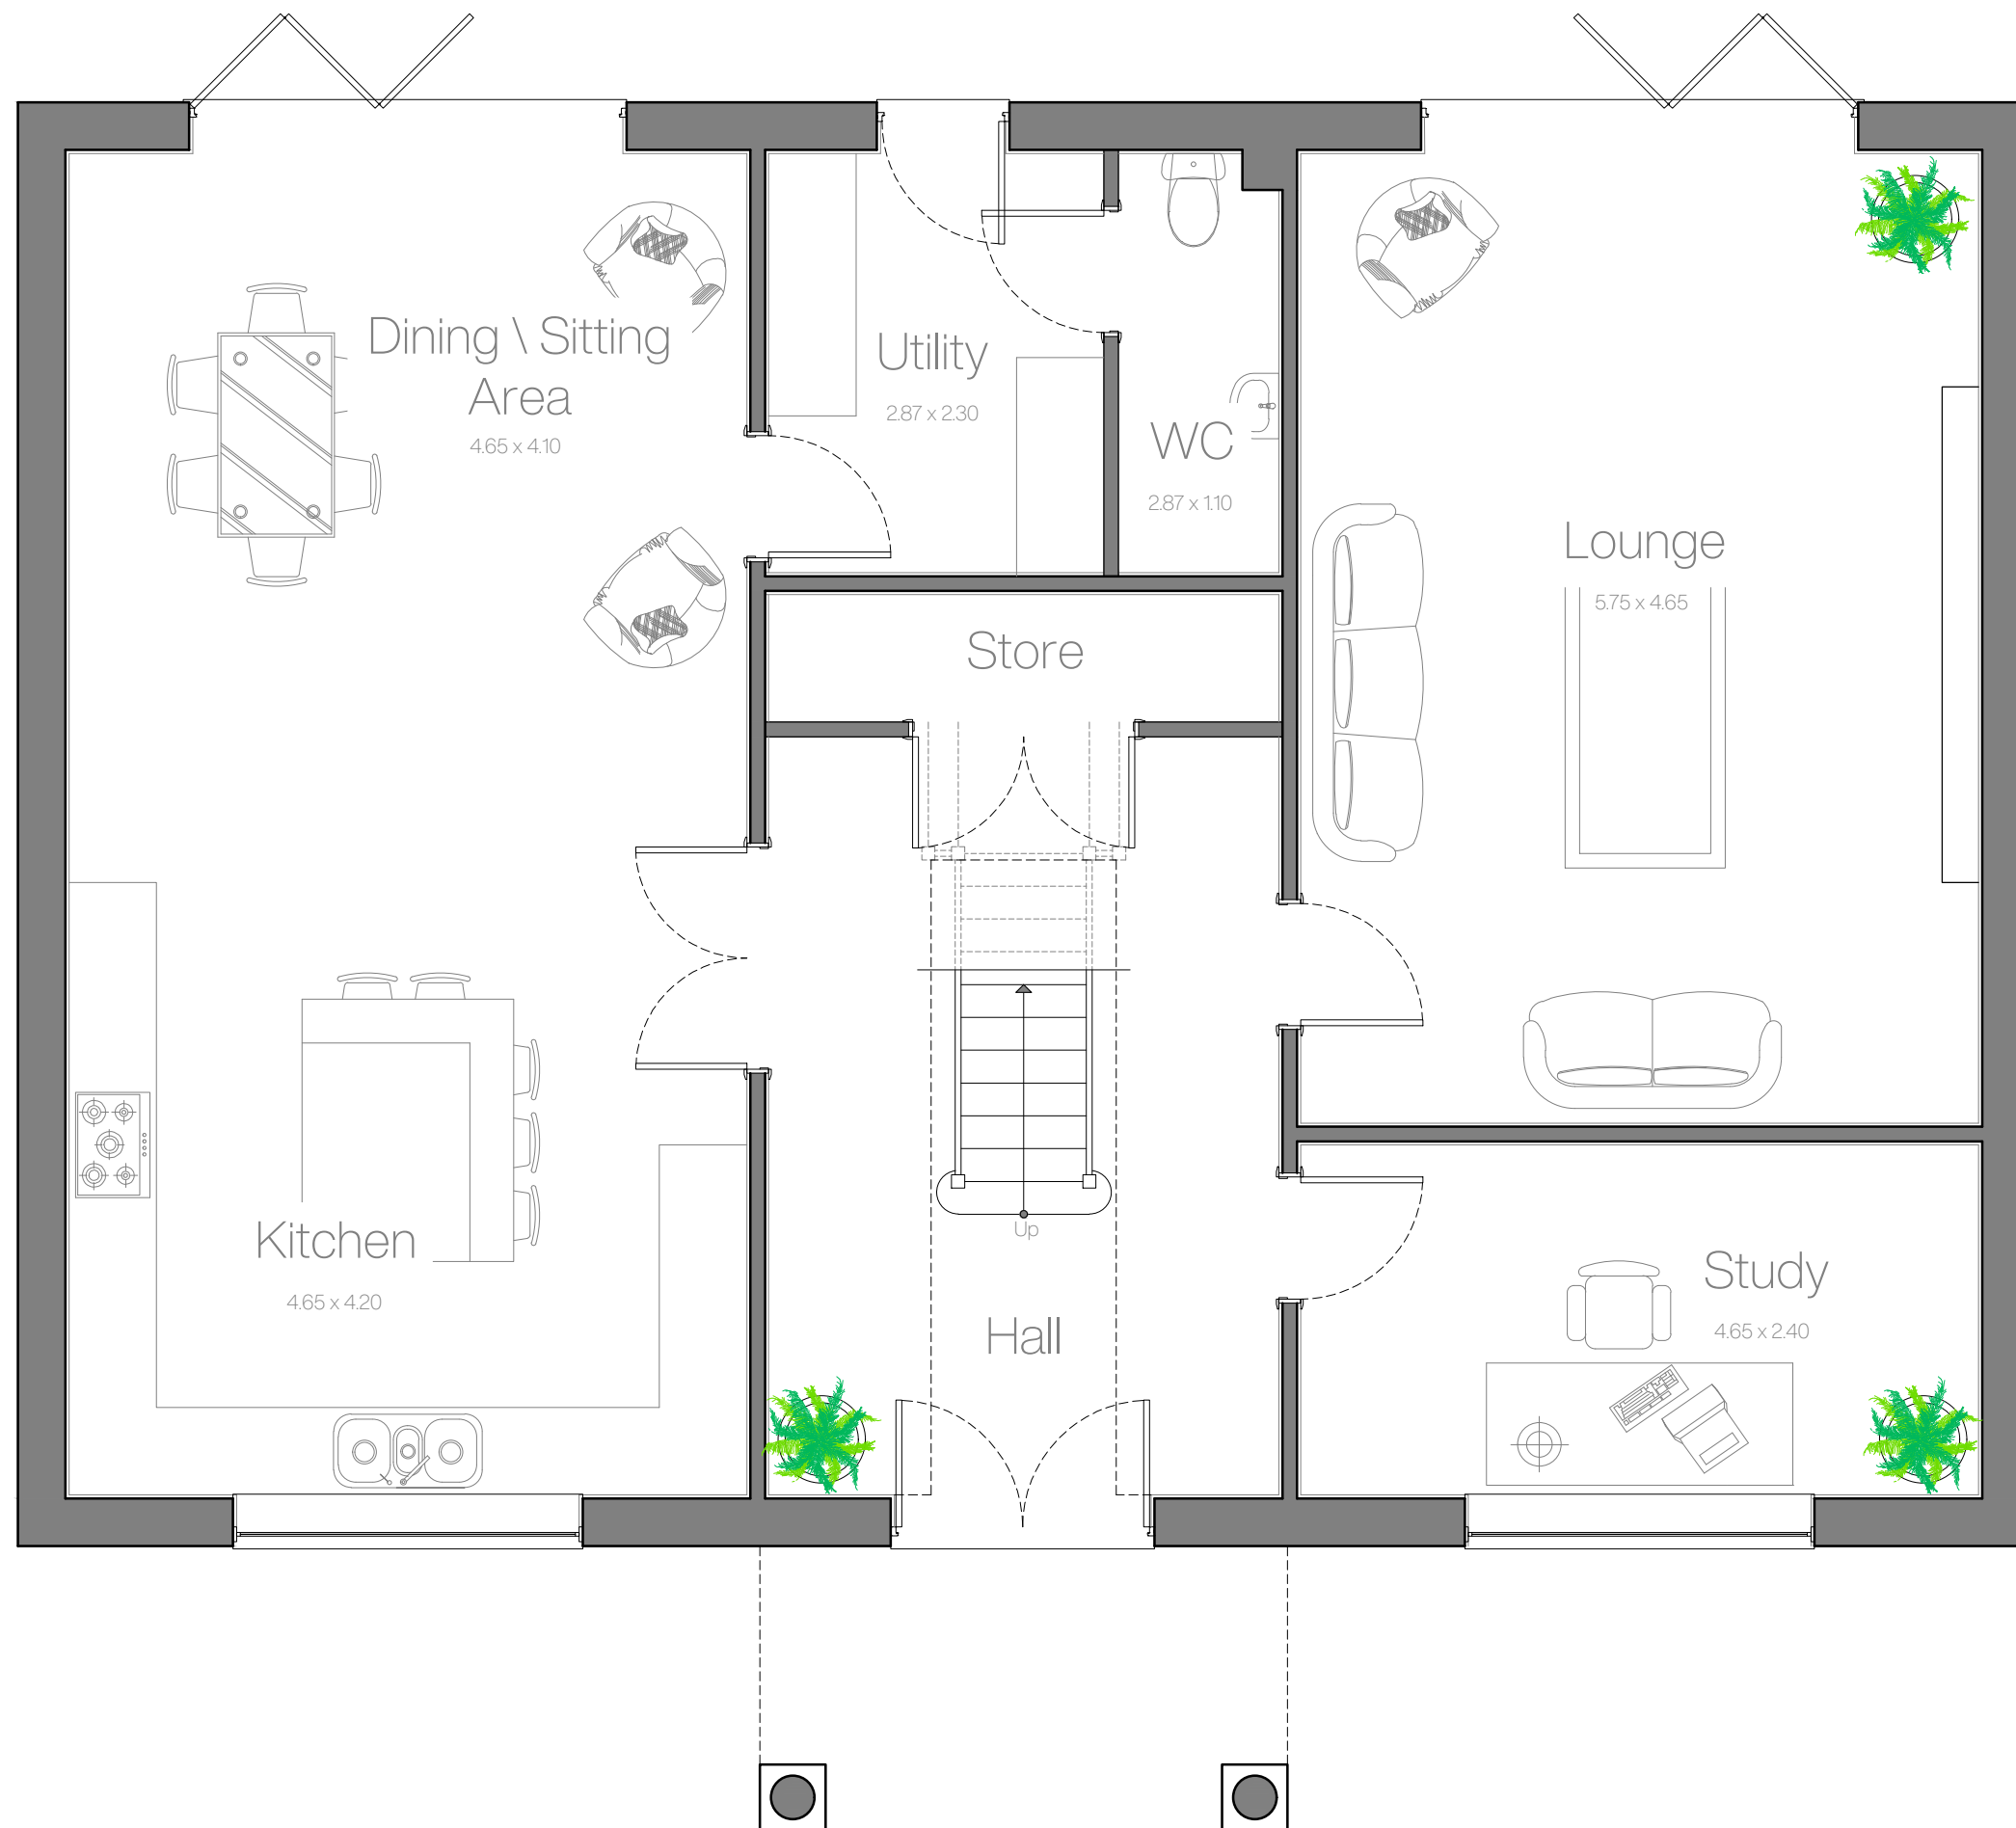

Land adj. to Pendil,
Llangollen Road,
Acrefair, Wrexham,
LL14 3RP

Rev	Notes	Date
-----	-------	------

Planning | GroundFloor Plan

August 2022

A3

R01.1.003

1 - 4

Ground Floor Plan
Scale: 1:50



DO NOT SCALE FROM THIS DRAWING. ALL DIMENSIONS TO BE
CONFIRMED ON SITE PRIOR TO FABRICATION BY THE
CONTRACTOR. DRAWINGS TO BE READ IN CONJUNCTION WITH
ANY REFERENCED DOCUMENTATION. PLANS NOT TO BE
REPRODUCED WITHOUT THE PRIOR CONFIRMATION FROM THE
DESIGN TEAM.

