


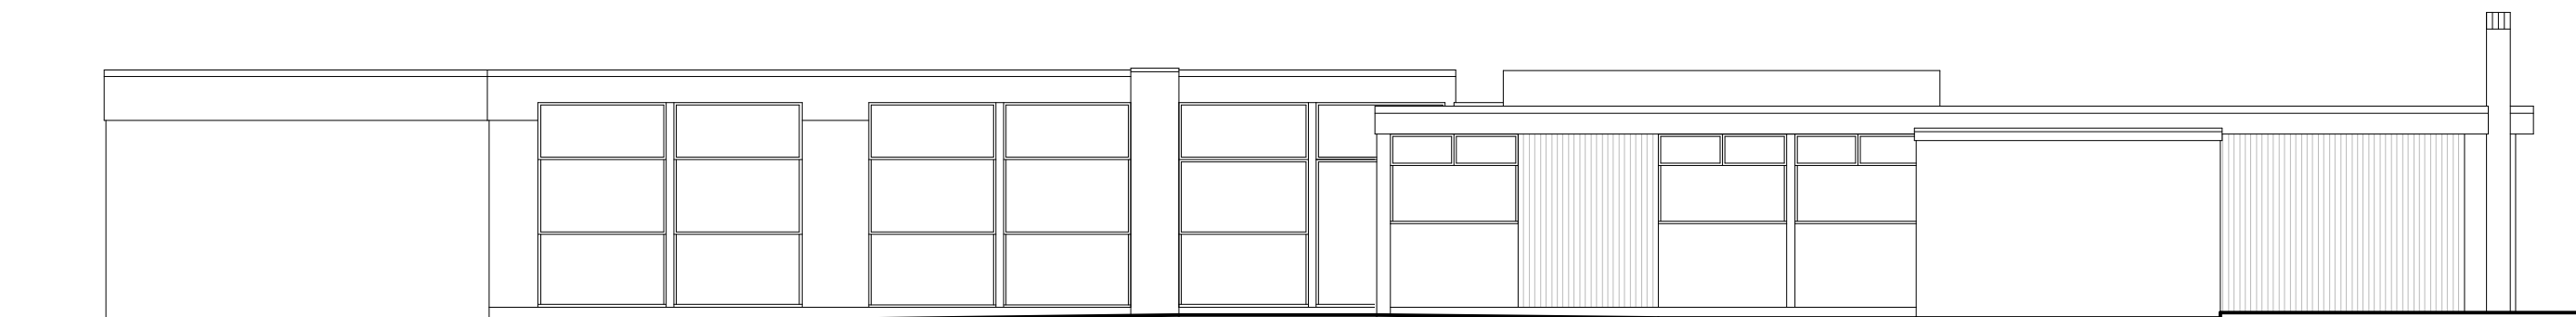


Front Elevation 1:100



Side Elevation 1:100



Rear Elevation 1:100

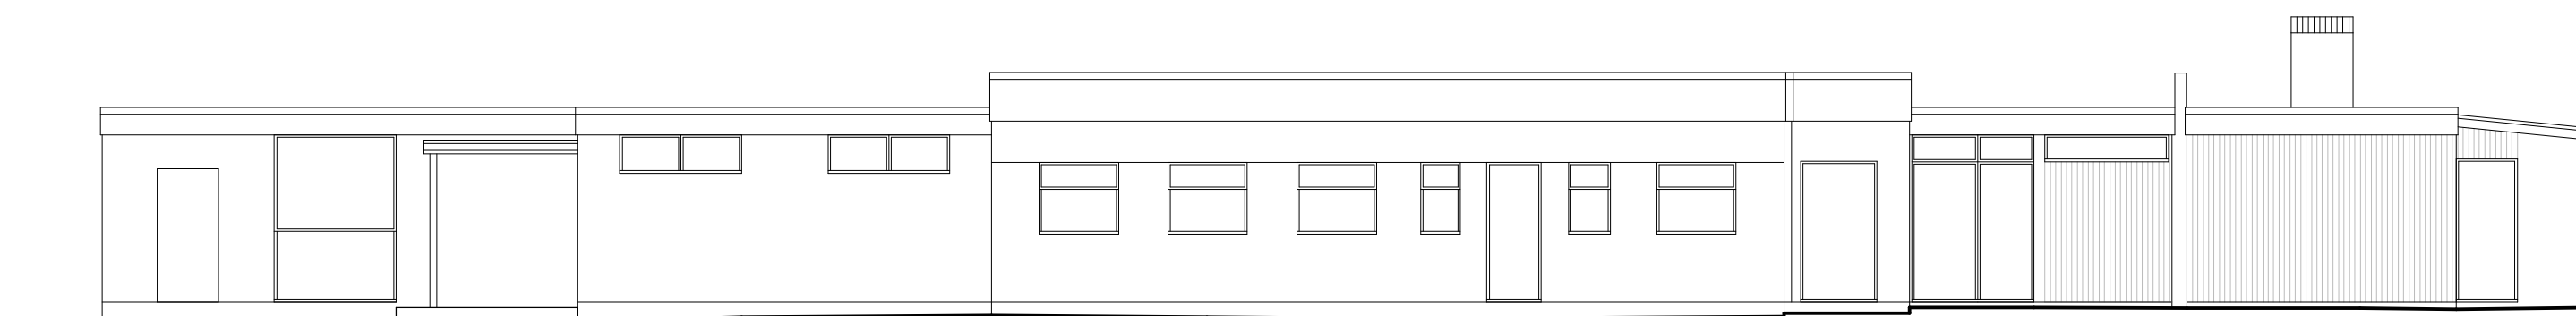

Side Elevation 1:100

Rev	Date	Detail	Initial

Project:
Proposed Alterations to,
The Royal British Legion,
Bersham Road, Bersham,
Wrexham LL14 4HS

Title: Existing: Elevations	Scale: (A2) 1:100
-----------------------------------	----------------------

Drawn By: A.Valentine	Date: Nov 2022
--------------------------	-------------------

Drawing No: P145/001	Sheet: 2 of 2
-------------------------	------------------

blueprint
architectural services



Office 3K4,
Redwither Business Tower,
Wrexham. LL13 9XT
Tel: 01978 356500
www.blueprintarchitectural.com

© copyright all rights reserved