


1 : 100
Existing Site Plan

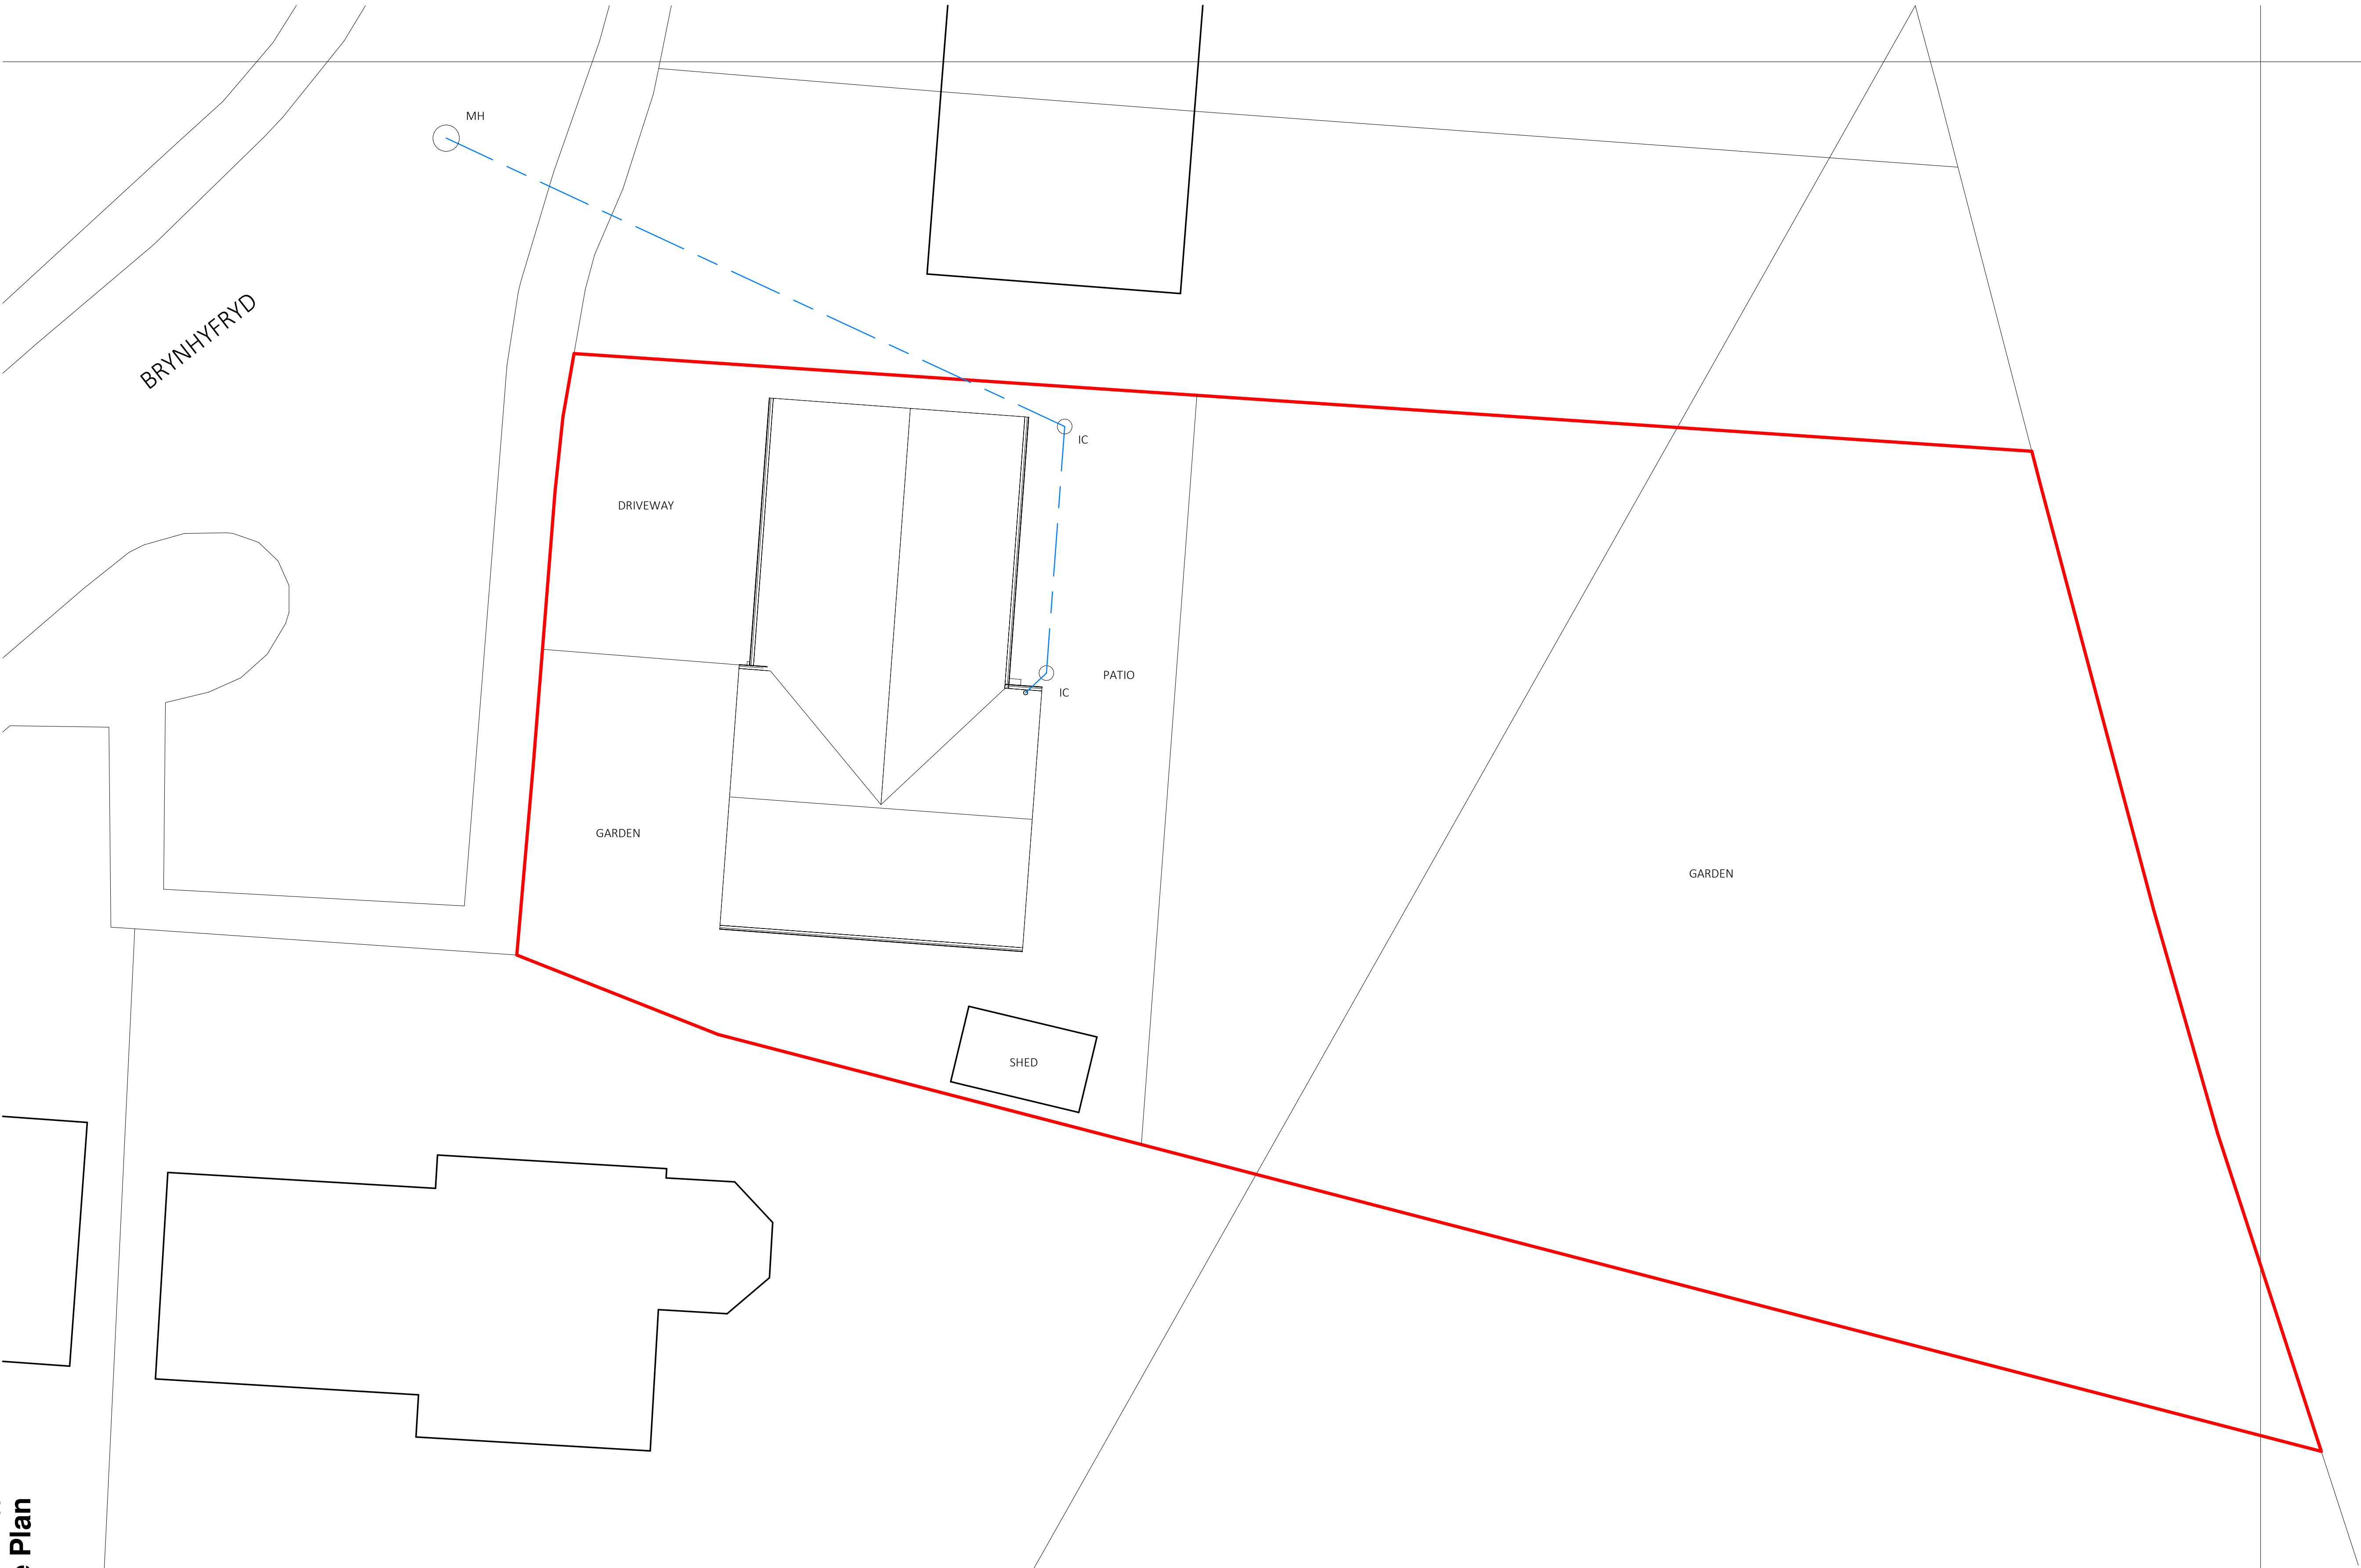

CROWN COPYRIGHT AND DATABASE RIGHTS 2023 OS LICENCE NO. AC0000849896



ARKIFY LTD.
36 Pils Tiron, Nant Parc,
Wrexham, LL14 1UR
01948 555555
general@arkify.co.uk
www.arkify.co.uk

Project:	65 Brynhyfryd, Nant Parc, Johnstown		
Title:	Existing Site Plan		
Scale @ A1:	1 : 100	Scale @ A3:	1 : 200
Author:	GE	Date:	22/01/23
Project Ref:	23-03	Drawing No:	A002
Rev:	-		