




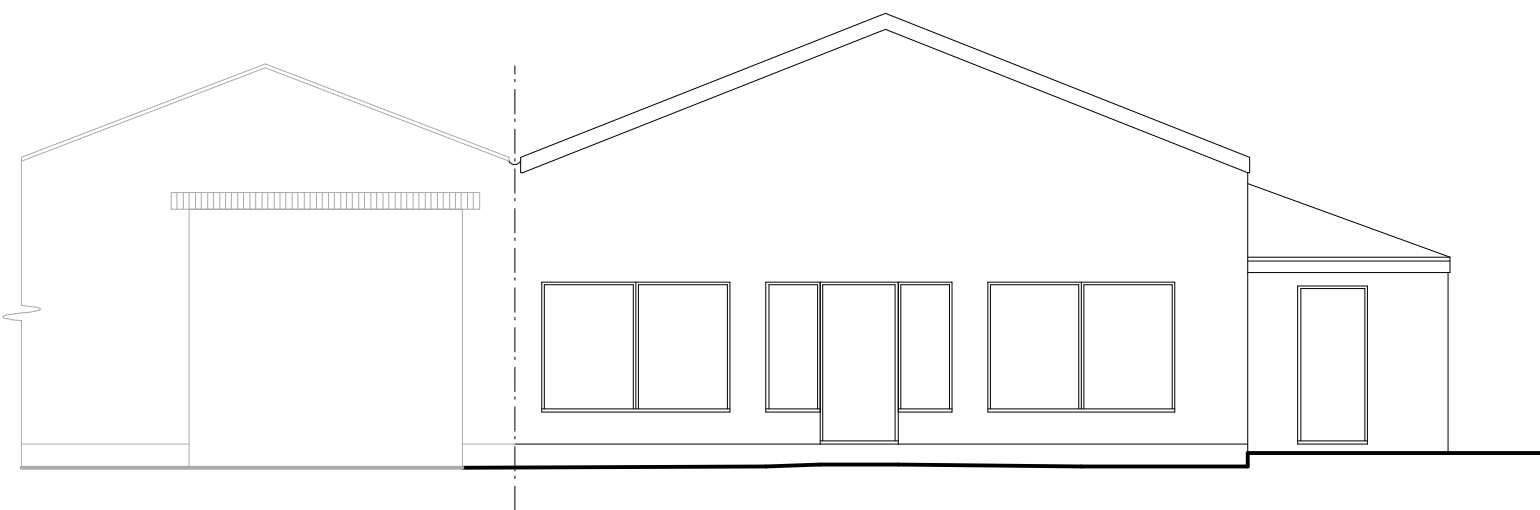

Front Elevation 1:100

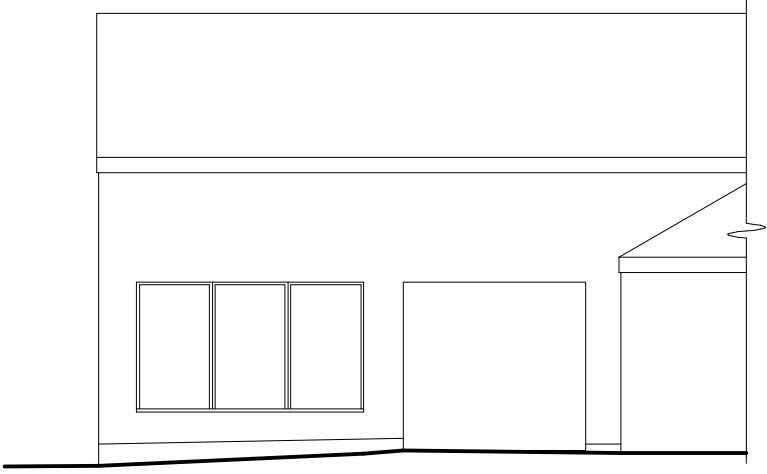

Side Elevation 1:100

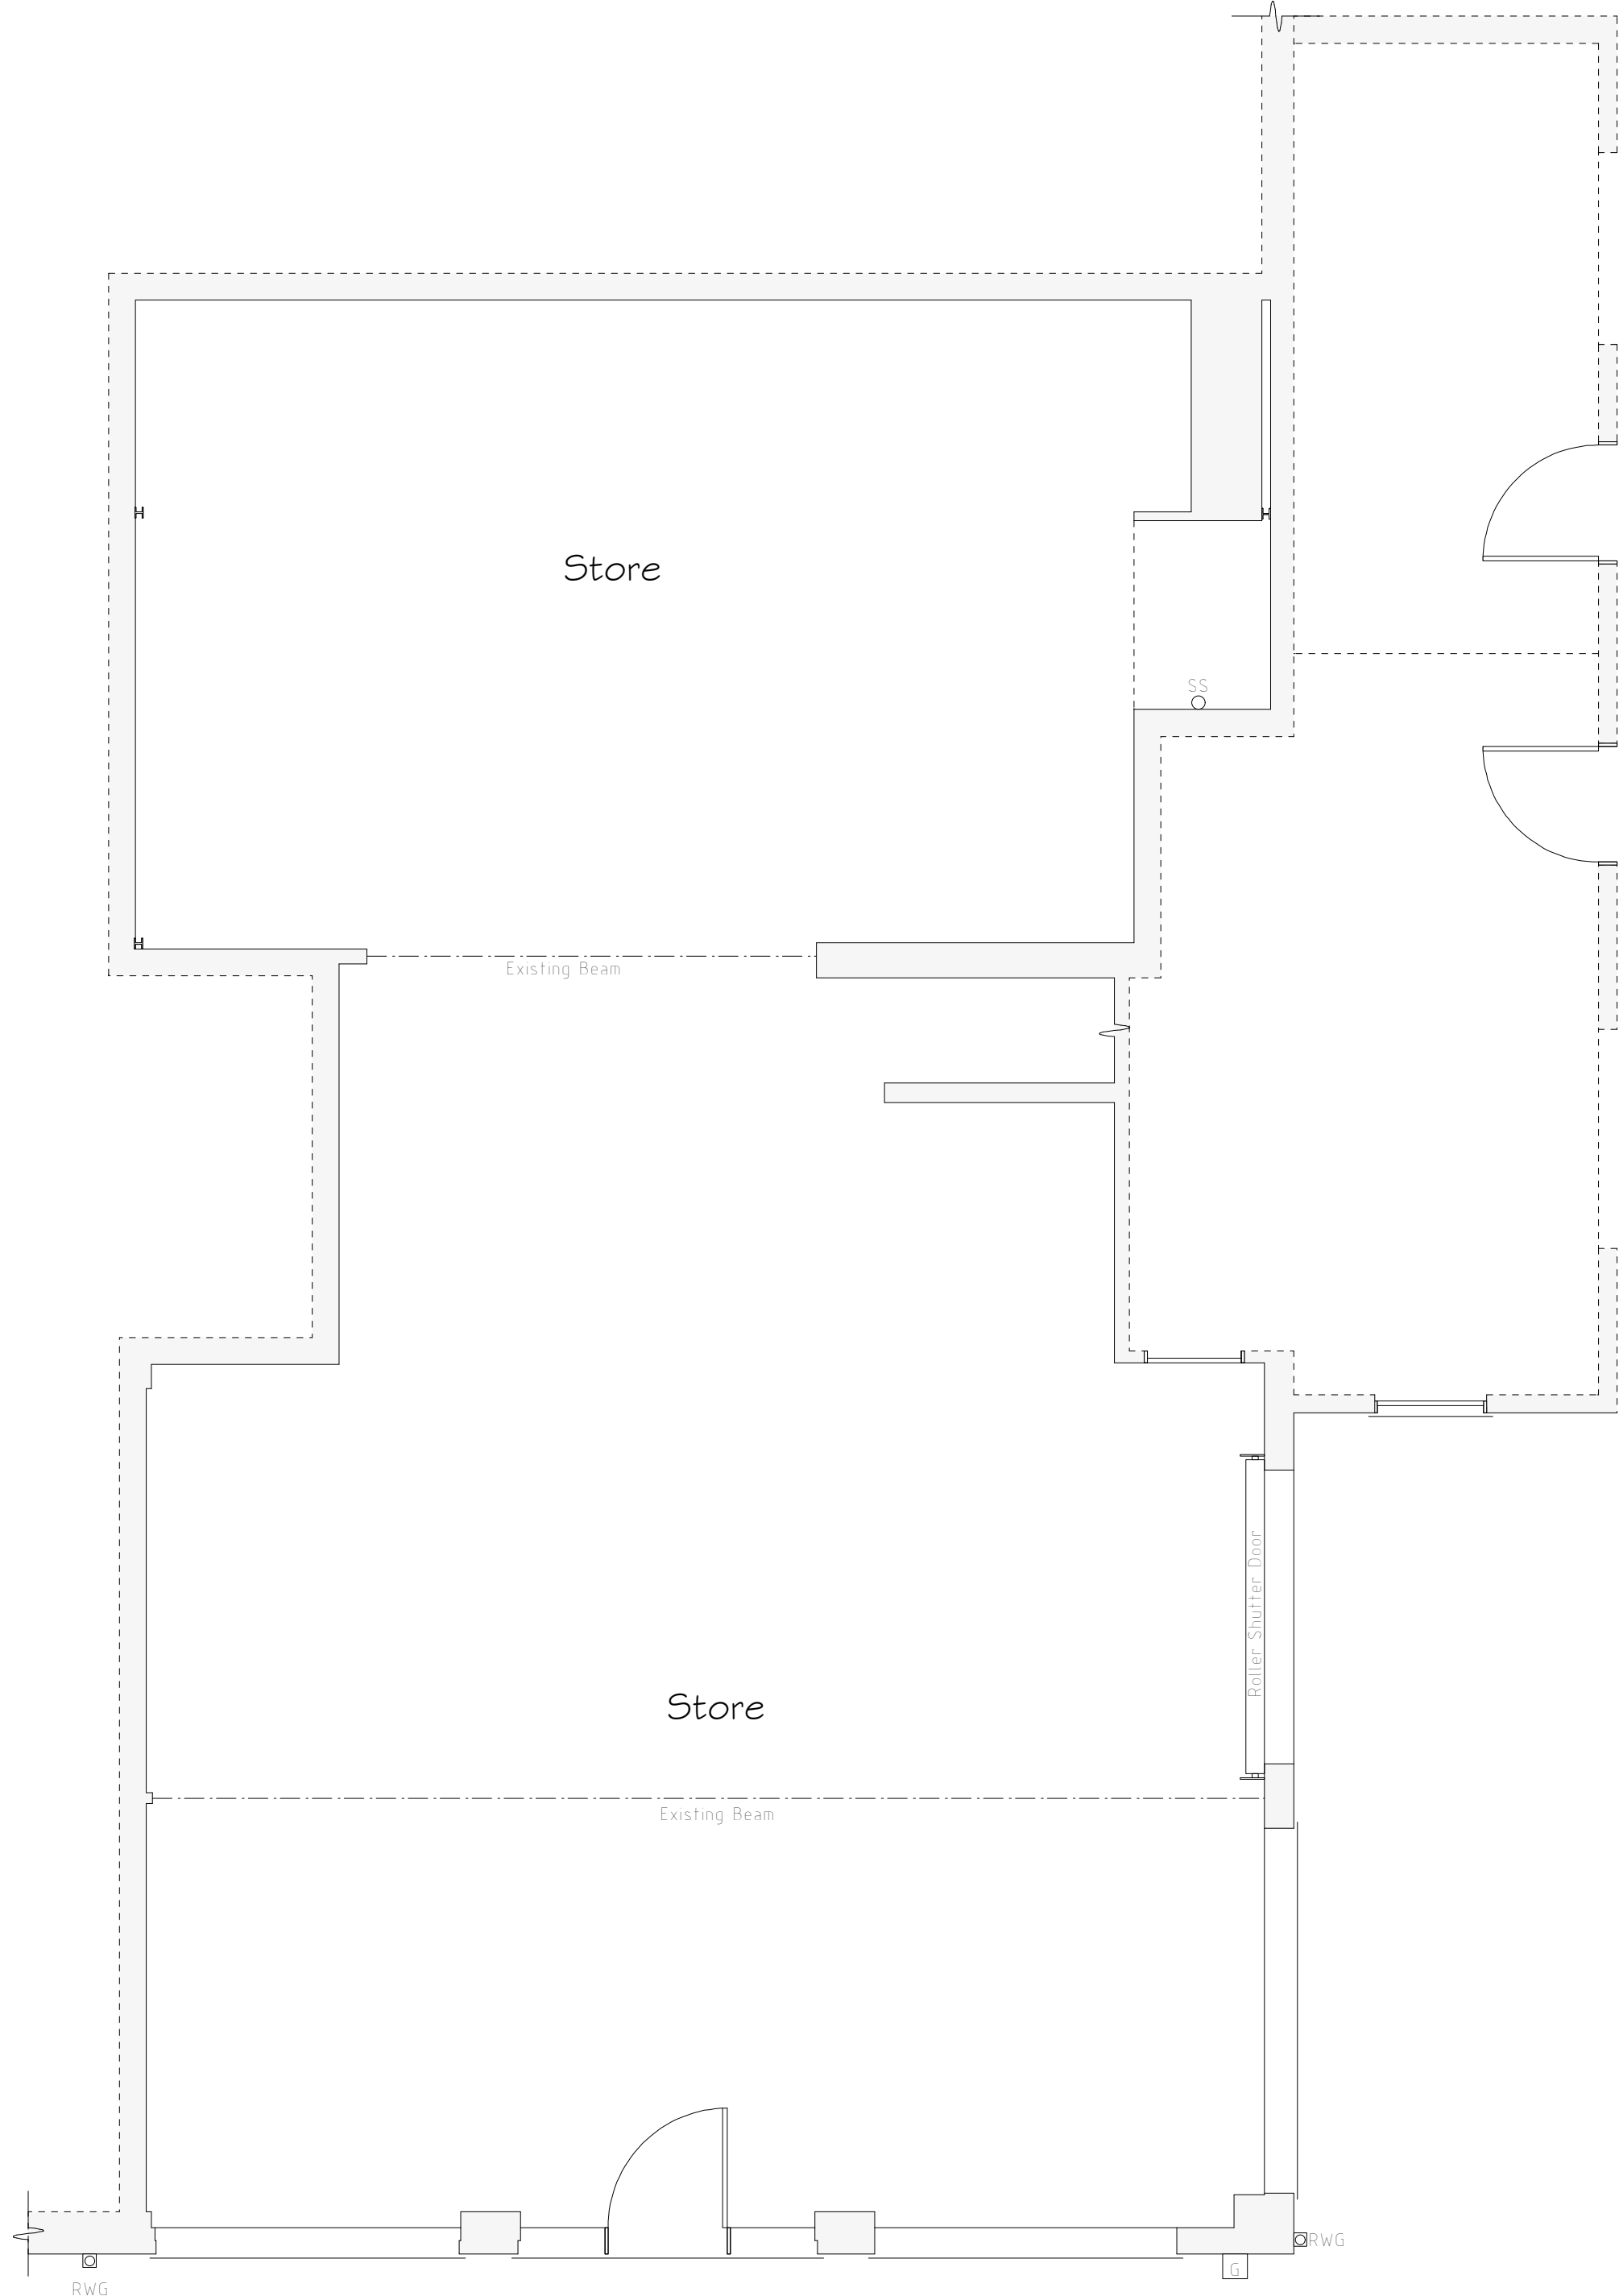

Ground Floor Plan 1:50

Services Key

- Existing Gas Meter Position
- Existing Rain Water Gully (RWG) Position
- Existing Short Stack (SS) Position

Rev	Date	Detail	Initial

Project:

Proposed Alterations to,
Aqueduct Garage,
Llangollen Road, Trevor,
Llangollen, LL20 7TF

Title:	Scale: (A1)
Existing	1:50 & 1:100

Drawn By:	Date:
A.Valentine	July 2023
Drawing No:	Sheet:
P152/001	1 of 1

Office 3K4,
Redwither Business Tower,
Wrexham. LL13 9XT
Tel: 01978 356500
www.blueprintarchitectural.com
© copyright all rights reserved