


KEY




Proposed Extension

 


Existing Building



Extent of Demolition

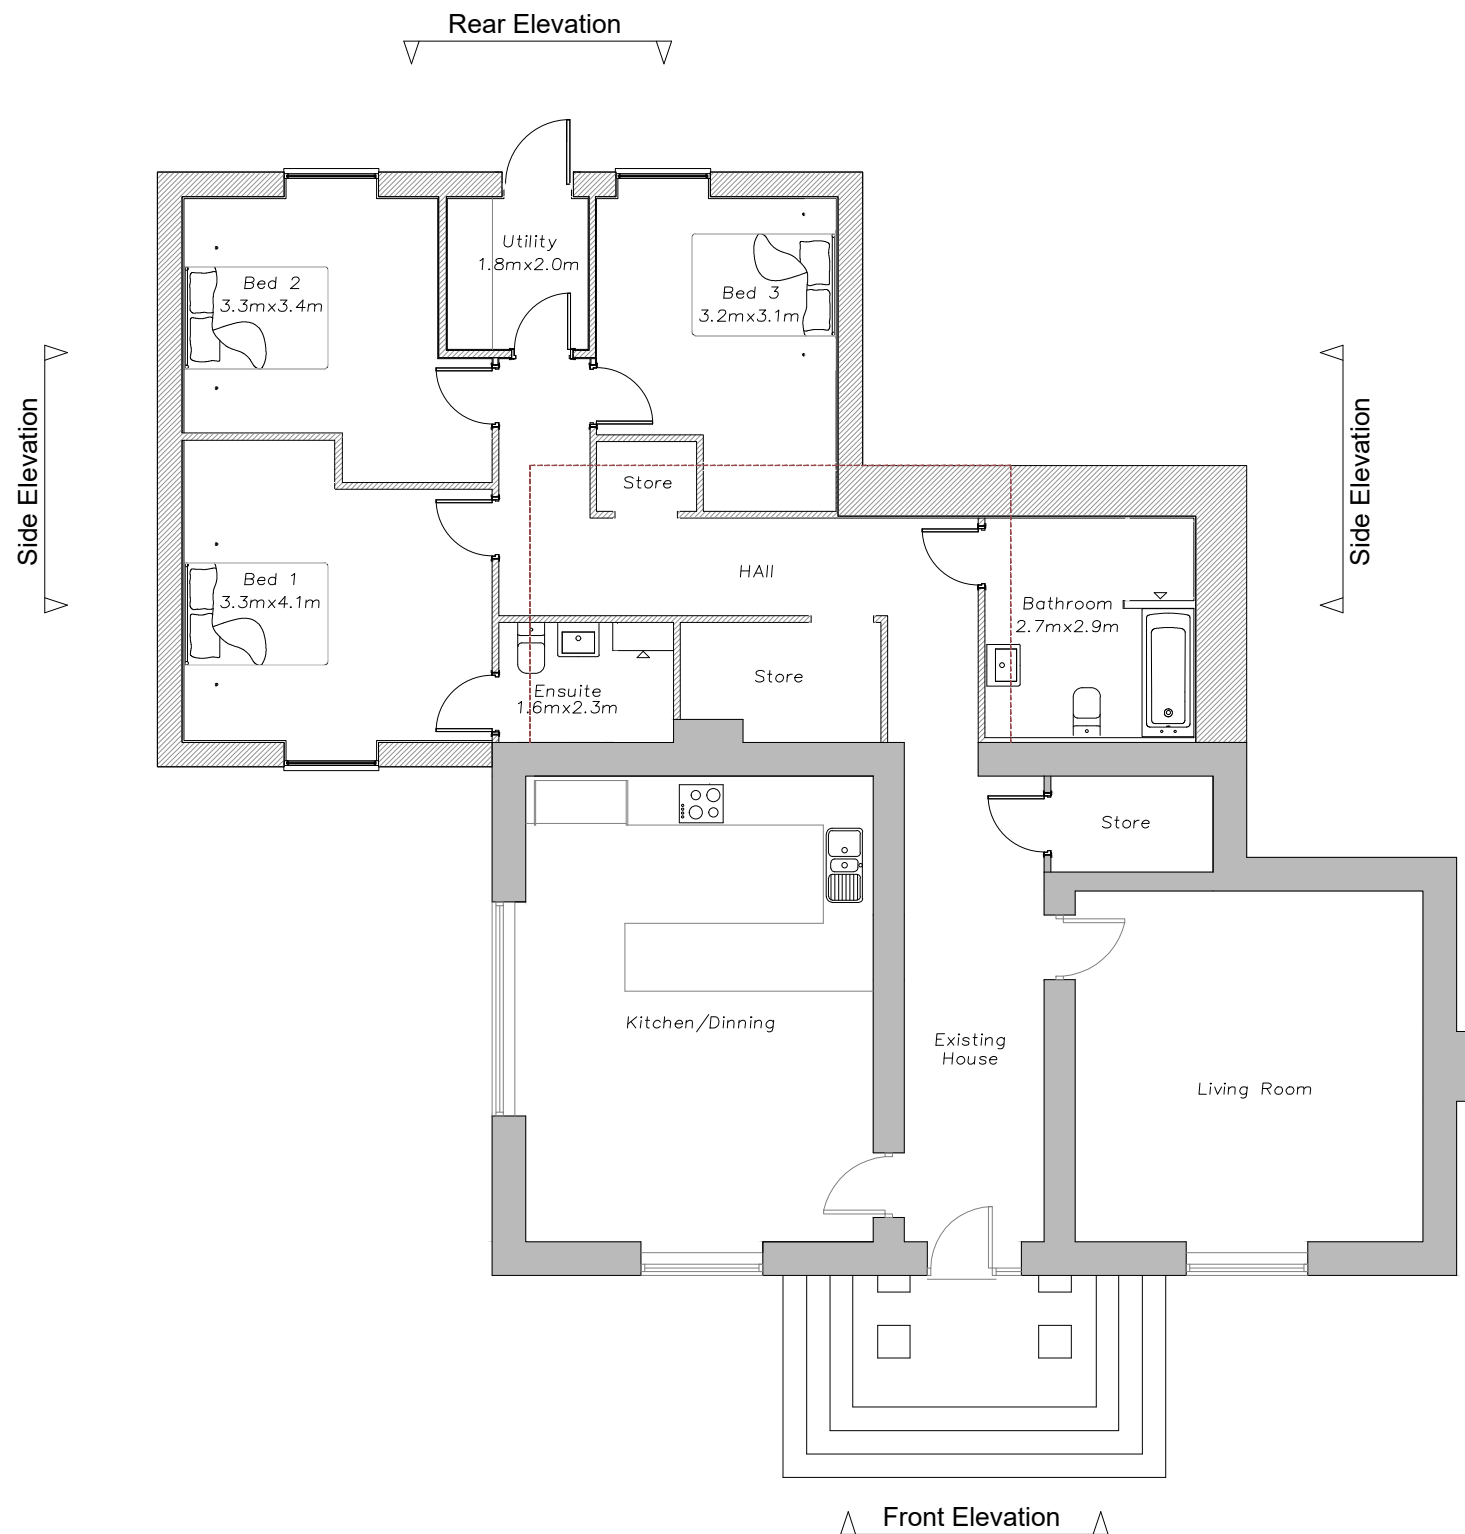

GROUND FLOOR PLAN

 

Project:	The Retreat	
Address:	Well Street Cefn Mawr Wrexham LL14 3YD	
Drawing Title:	Proposed Plans	
Drawing Number:	TR-PL-04	
Scale @ A3:	1:100	Date: 15.03.22