


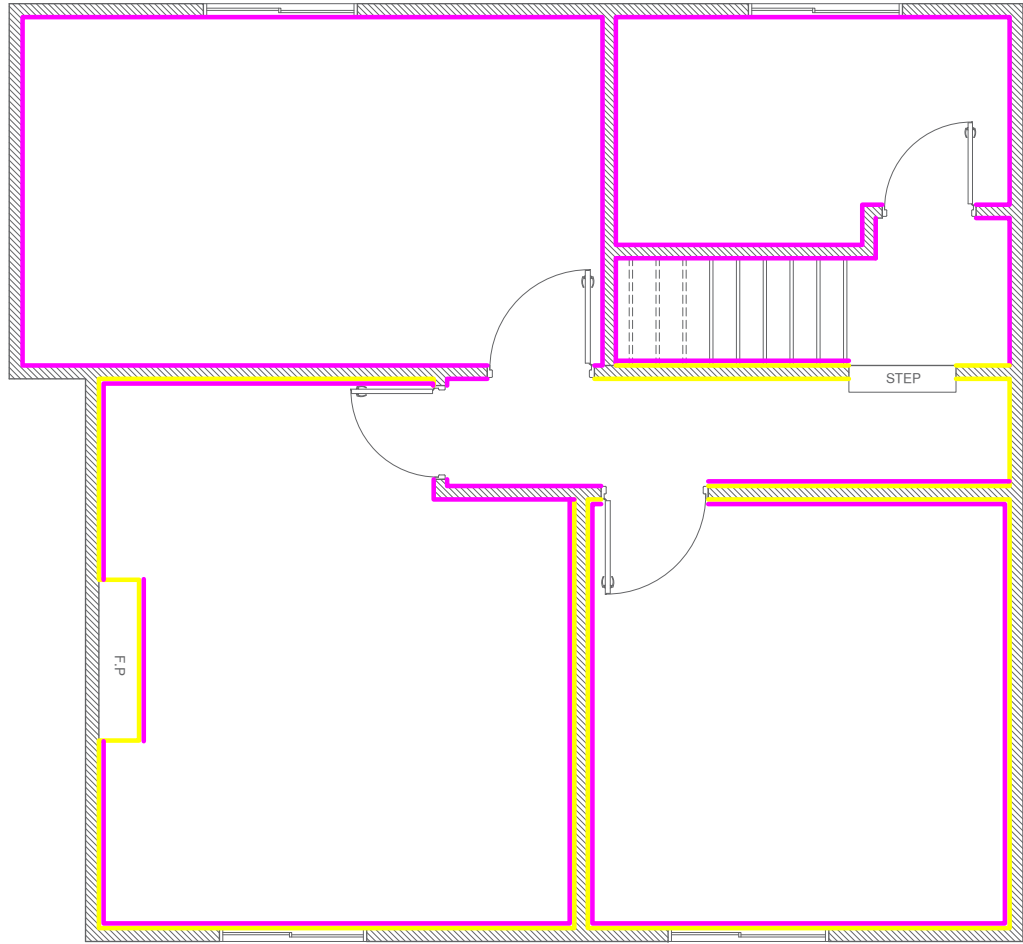

1 FIRST FLOOR PLAN
SCALE 1:50

KEY PLAN:		GENERAL NOTES:		REV.		DESCRIPTION		REV. DATE		MUNICIPAL ADDRESS:		PROJECT:		CONSULTANT:		ORIGINAL DRAWING SHEET SIZE: A3				DRAWING TITLE: FIRST FLOOR PLAN					
Lime Plaster		PREVIOUS FIRST FLOOR PLAN								CINTRA, 39 SALOP ROAD OVERTON LL 130EH						DRAWN BY		YM				SCALE			
Gypsum Plaster																DATE		20-10-2023							
LIME/GYPSUM																CHECKED BY		MU				DESIGN STAGE			
MIXED																						ISSUE DATE		-	
																PROJ CODE		DRAWING NO.		REVISIONS					
																023-145		A1.04		1					