



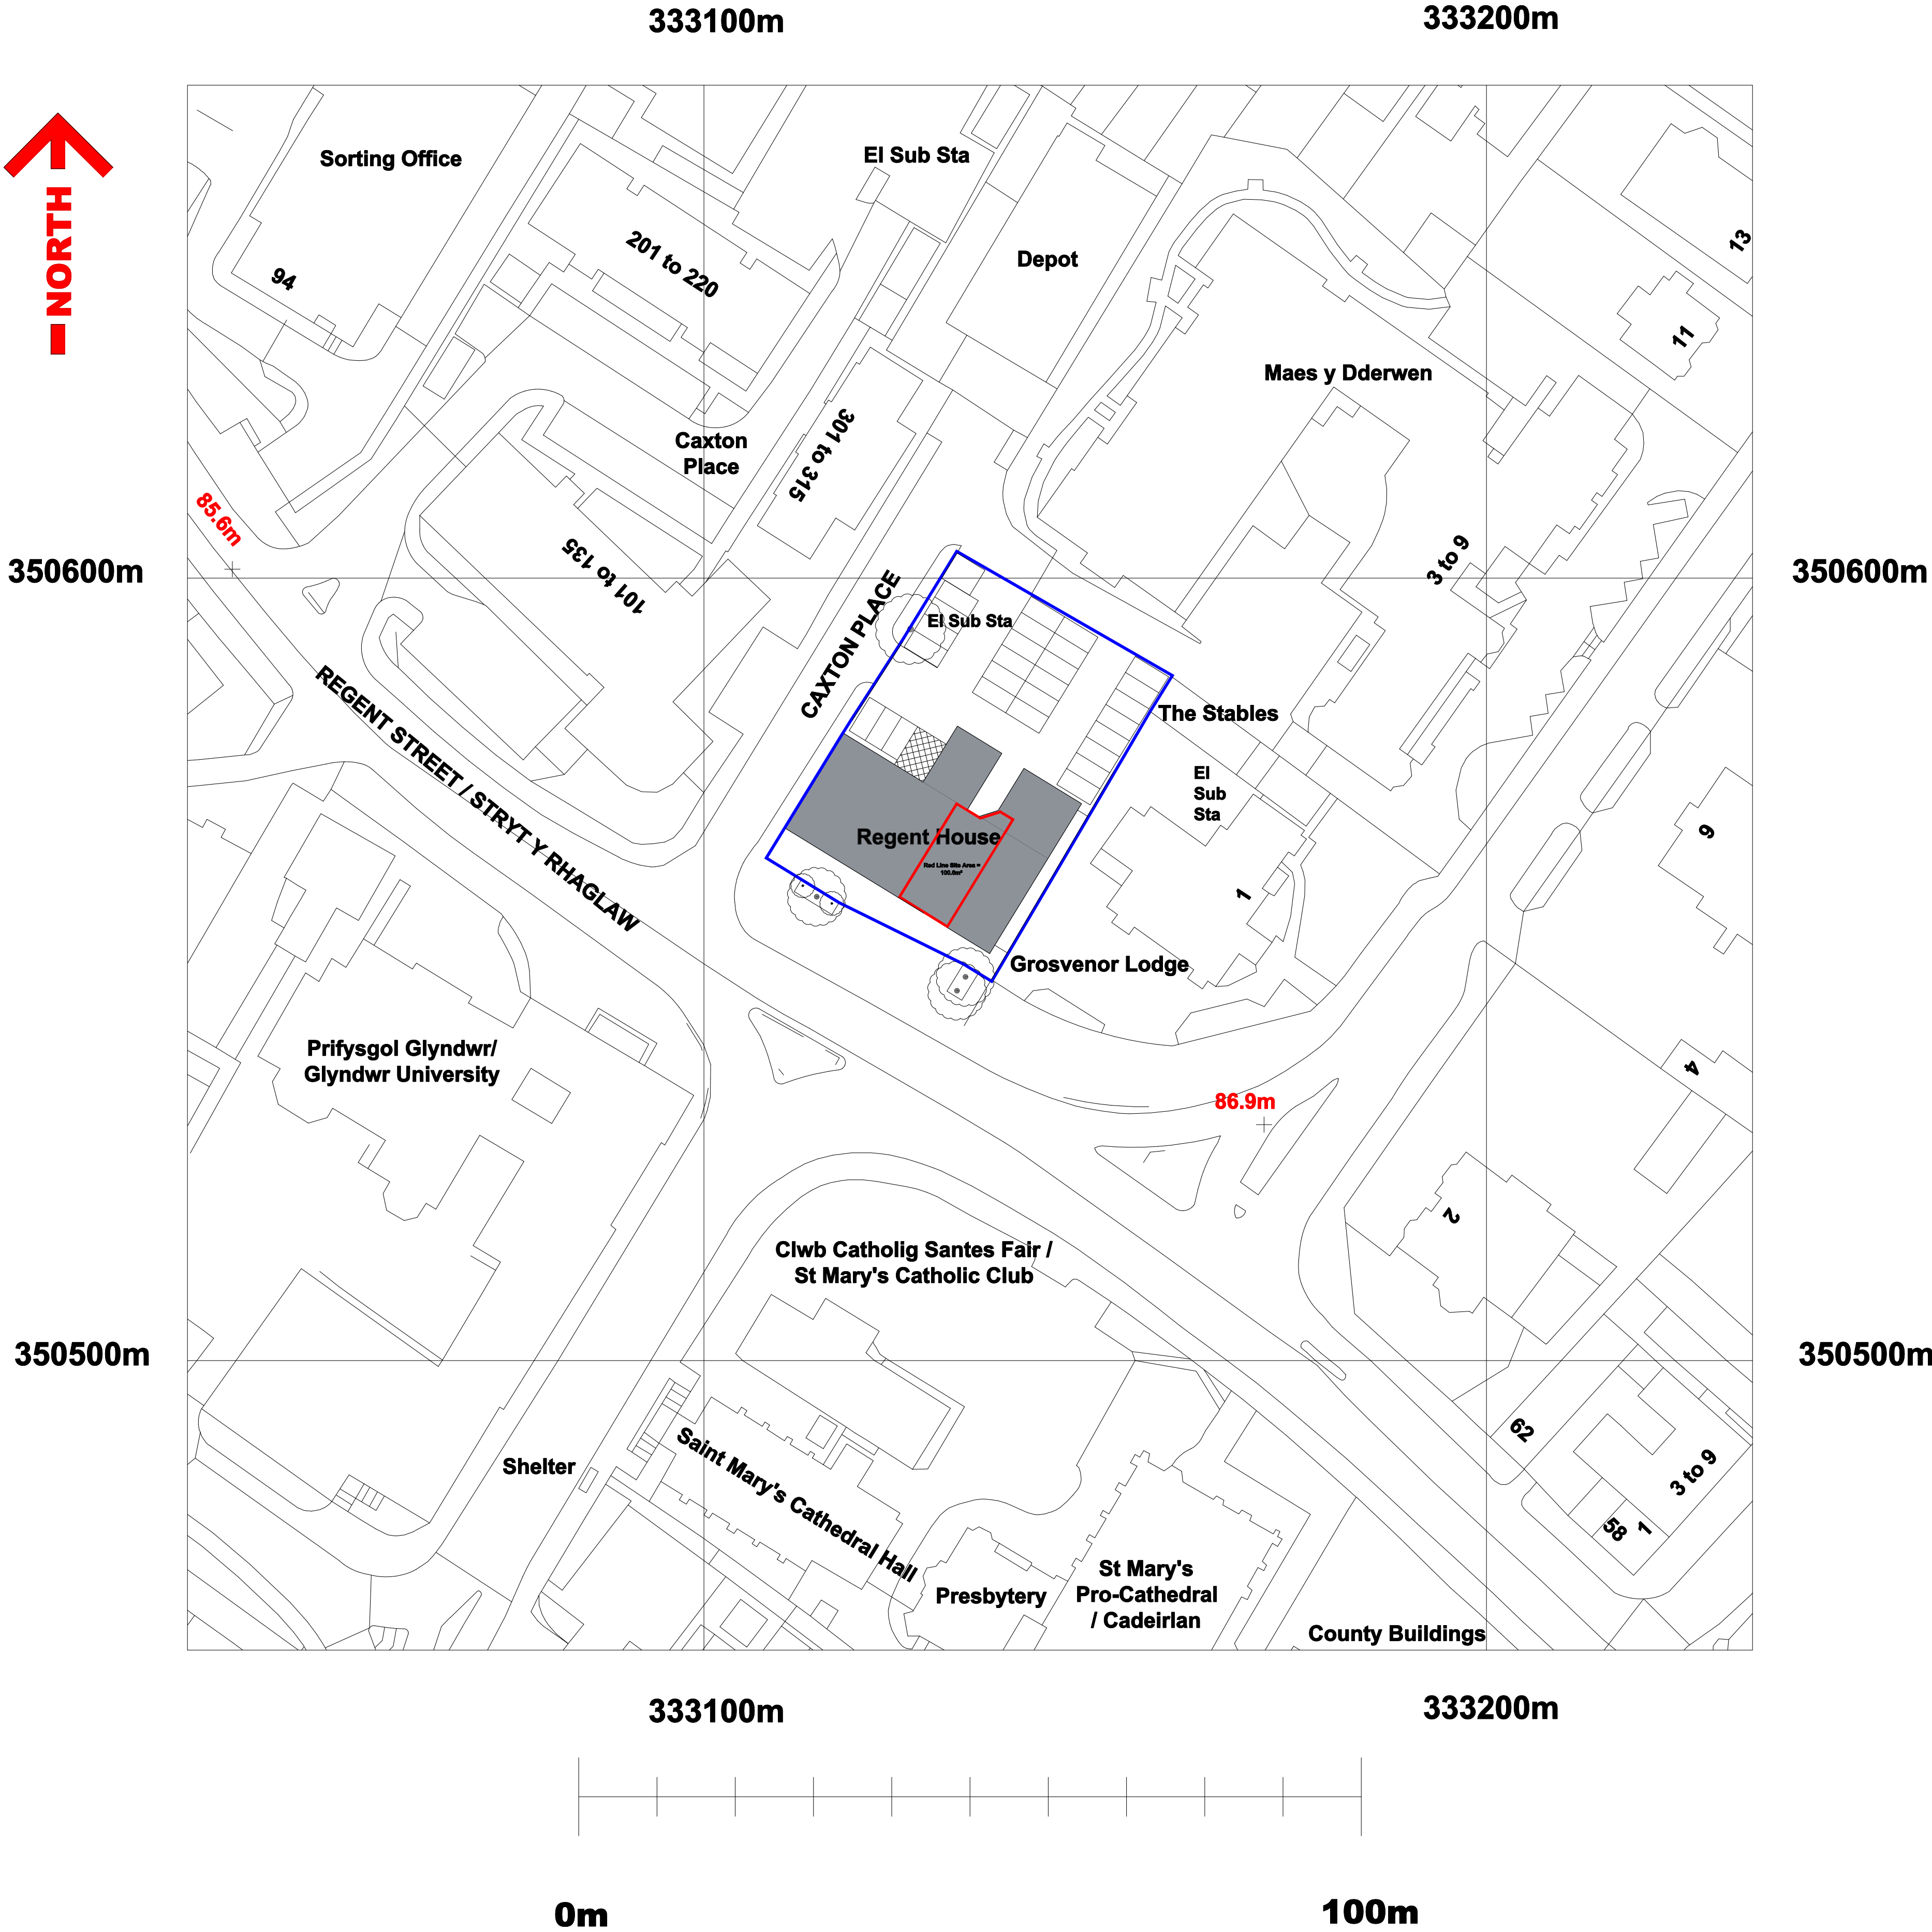

Existing Site Plan
1:500

PART CHANGE OF USE (Ground Floor Unit 1B) RE-SUBMISSION OF APPROVAL WRR P/2018/0093
REGENT HOUSE, REGENT STREET, WREXHAM LL11 1PR
EXISTING SITE & LOCATION PLAN

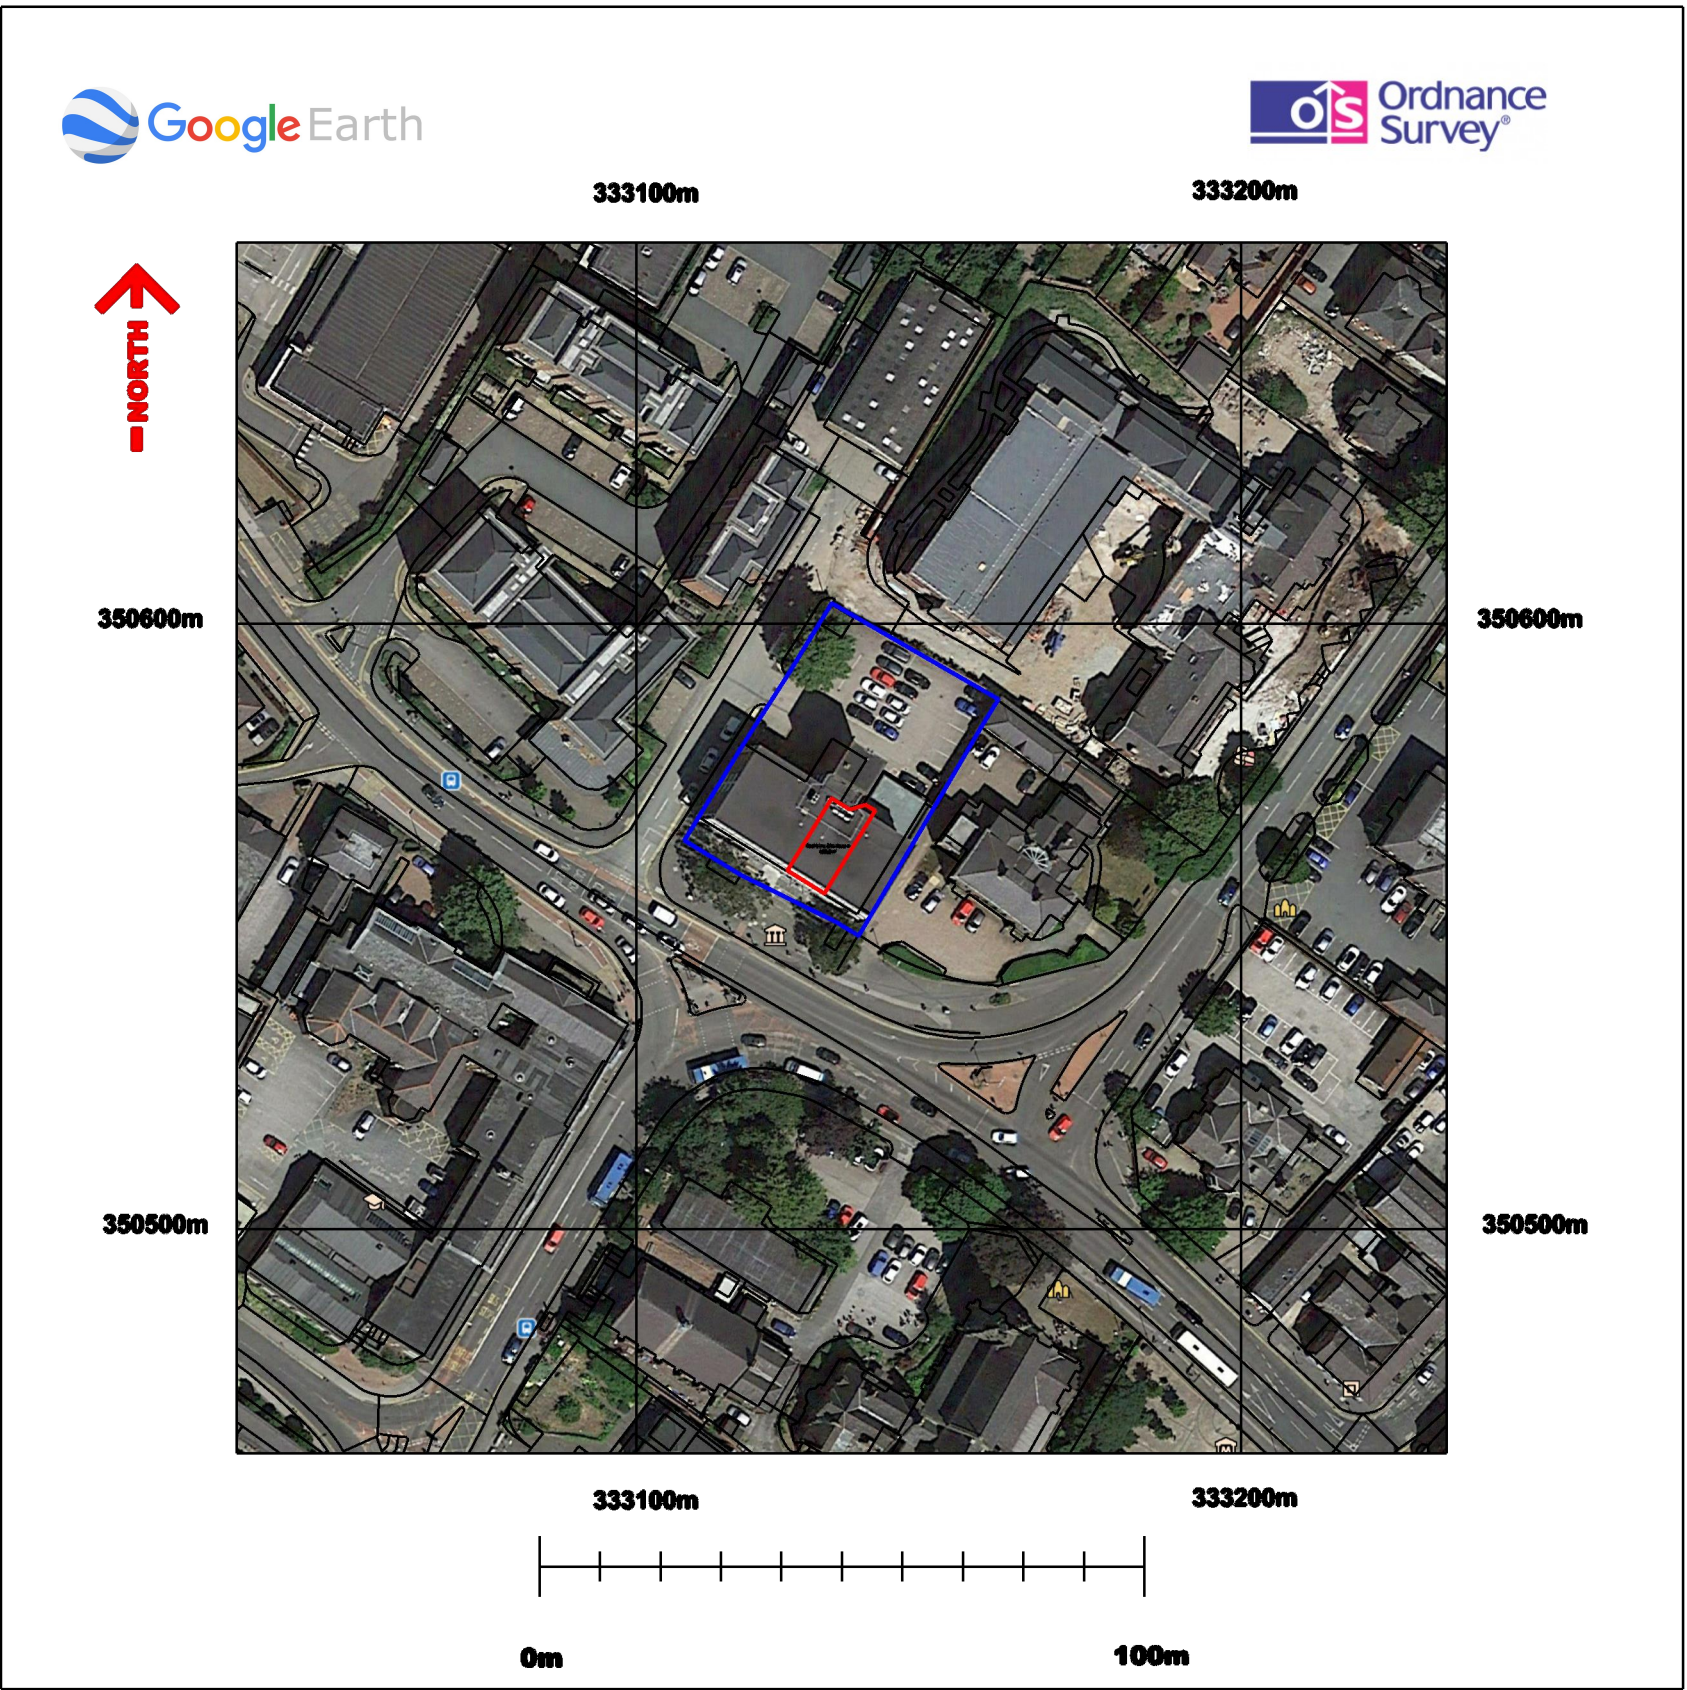

Location Plan & Google Overlay
1:1250

Produced from the Ordnance Survey National Geographic Database 28/10/2020 incorporating surveyed revision available at this date. © Crown Copyright & Database Rights 2020.

Reproduction in whole or in part is prohibited without the prior permission of Ordnance Survey.

Ordnance Survey and the OS symbol are registered trademarks and OS Sitemap is a trademark of Ordnance Survey, the national mapping agency of Great Britain.

Crown Copyright. All rights reserved. Licence no. 100019980

Initiatives (Design) Ltd Paper Map Copy Licence no. 100064548

This product contains data surveyed at one or more of the following scales: 1/1250, 1/2500 & 1/10000.

The representation of a road, track or path is no evidence of a right of way.

The representation of features as lines is no evidence of a property boundary.

Heights are given in metres above datum.

The alignment of tunnels is approximate.



RE-SUBMISSION OF PLANNING
APPROVAL WRR P/2018/0093



DRAWING TITLE: EXISTING SITE & LOCATION PLAN	DATE: 17 / 01 / 2024
CLIENT: OSBORNE HOUSE LTD	SCALE: AS SHOWN @ A1
PROJECT: GROUND FLOOR; UNIT 1B CHANGE OF USE REGENT HOUSE, REGENT STREET, WREXHAM LL11 1PR	FILE NAME: PLANNING01
	DRAWN BY: RAJ
DRAWING NO: 806.5/OBH/200/01	REV: -