




REV	DESCRIPTION	DATE DRAWN
A	Rear extension updated	03.09.2023

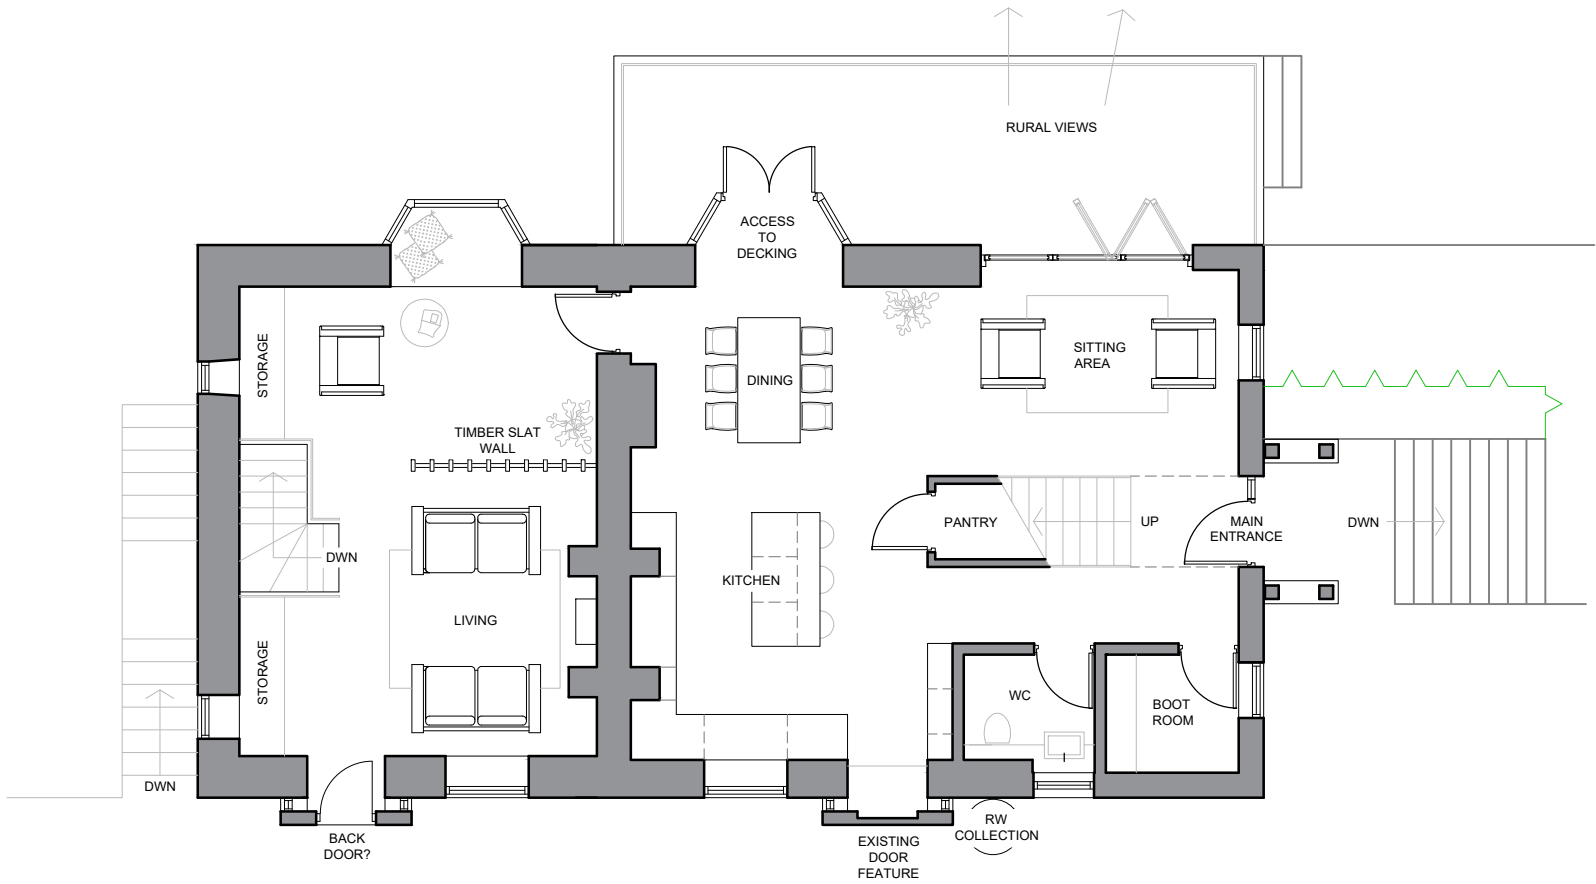

PROPOSED GROUND FLOOR PLAN

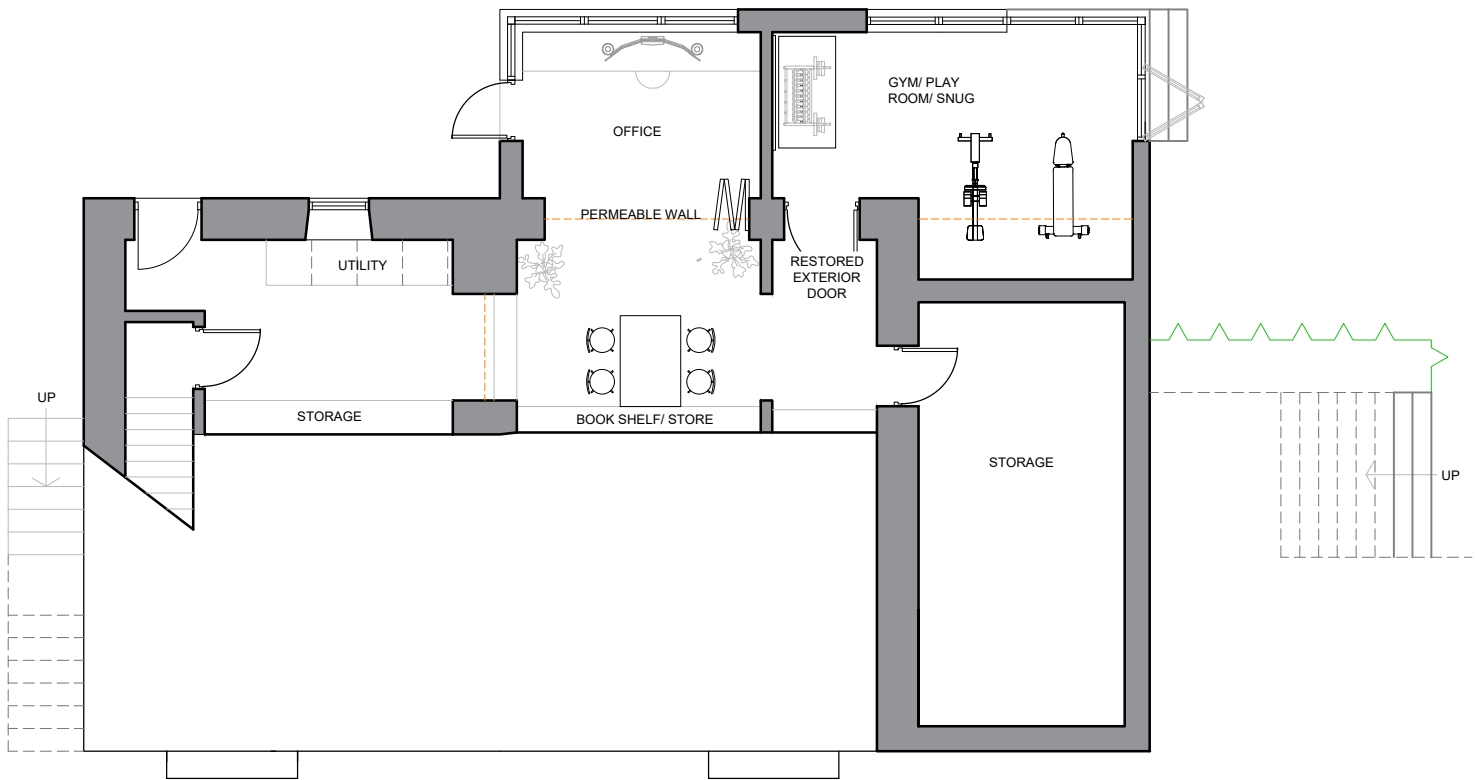

PROPOSED LOWER GROUND FLOOR PLAN

 

SCALE BAR 1:100

FRONDEG, NANTYR ROAD,
GLYN CEIRIOG, LL20 7NW
FIONA GRANT
PROPOSED GROUND FLOOR & LOWER
FLOOR PLAN

KBArchitectureDesignStudio
49 Blundell Street
Liverpool
L1 0AN
T: 07534528192

DWG: 23001 (PL) 100 A
DATE: 14.09.2023
SCALE: 1:100 @ A3 DRAWN: KB