


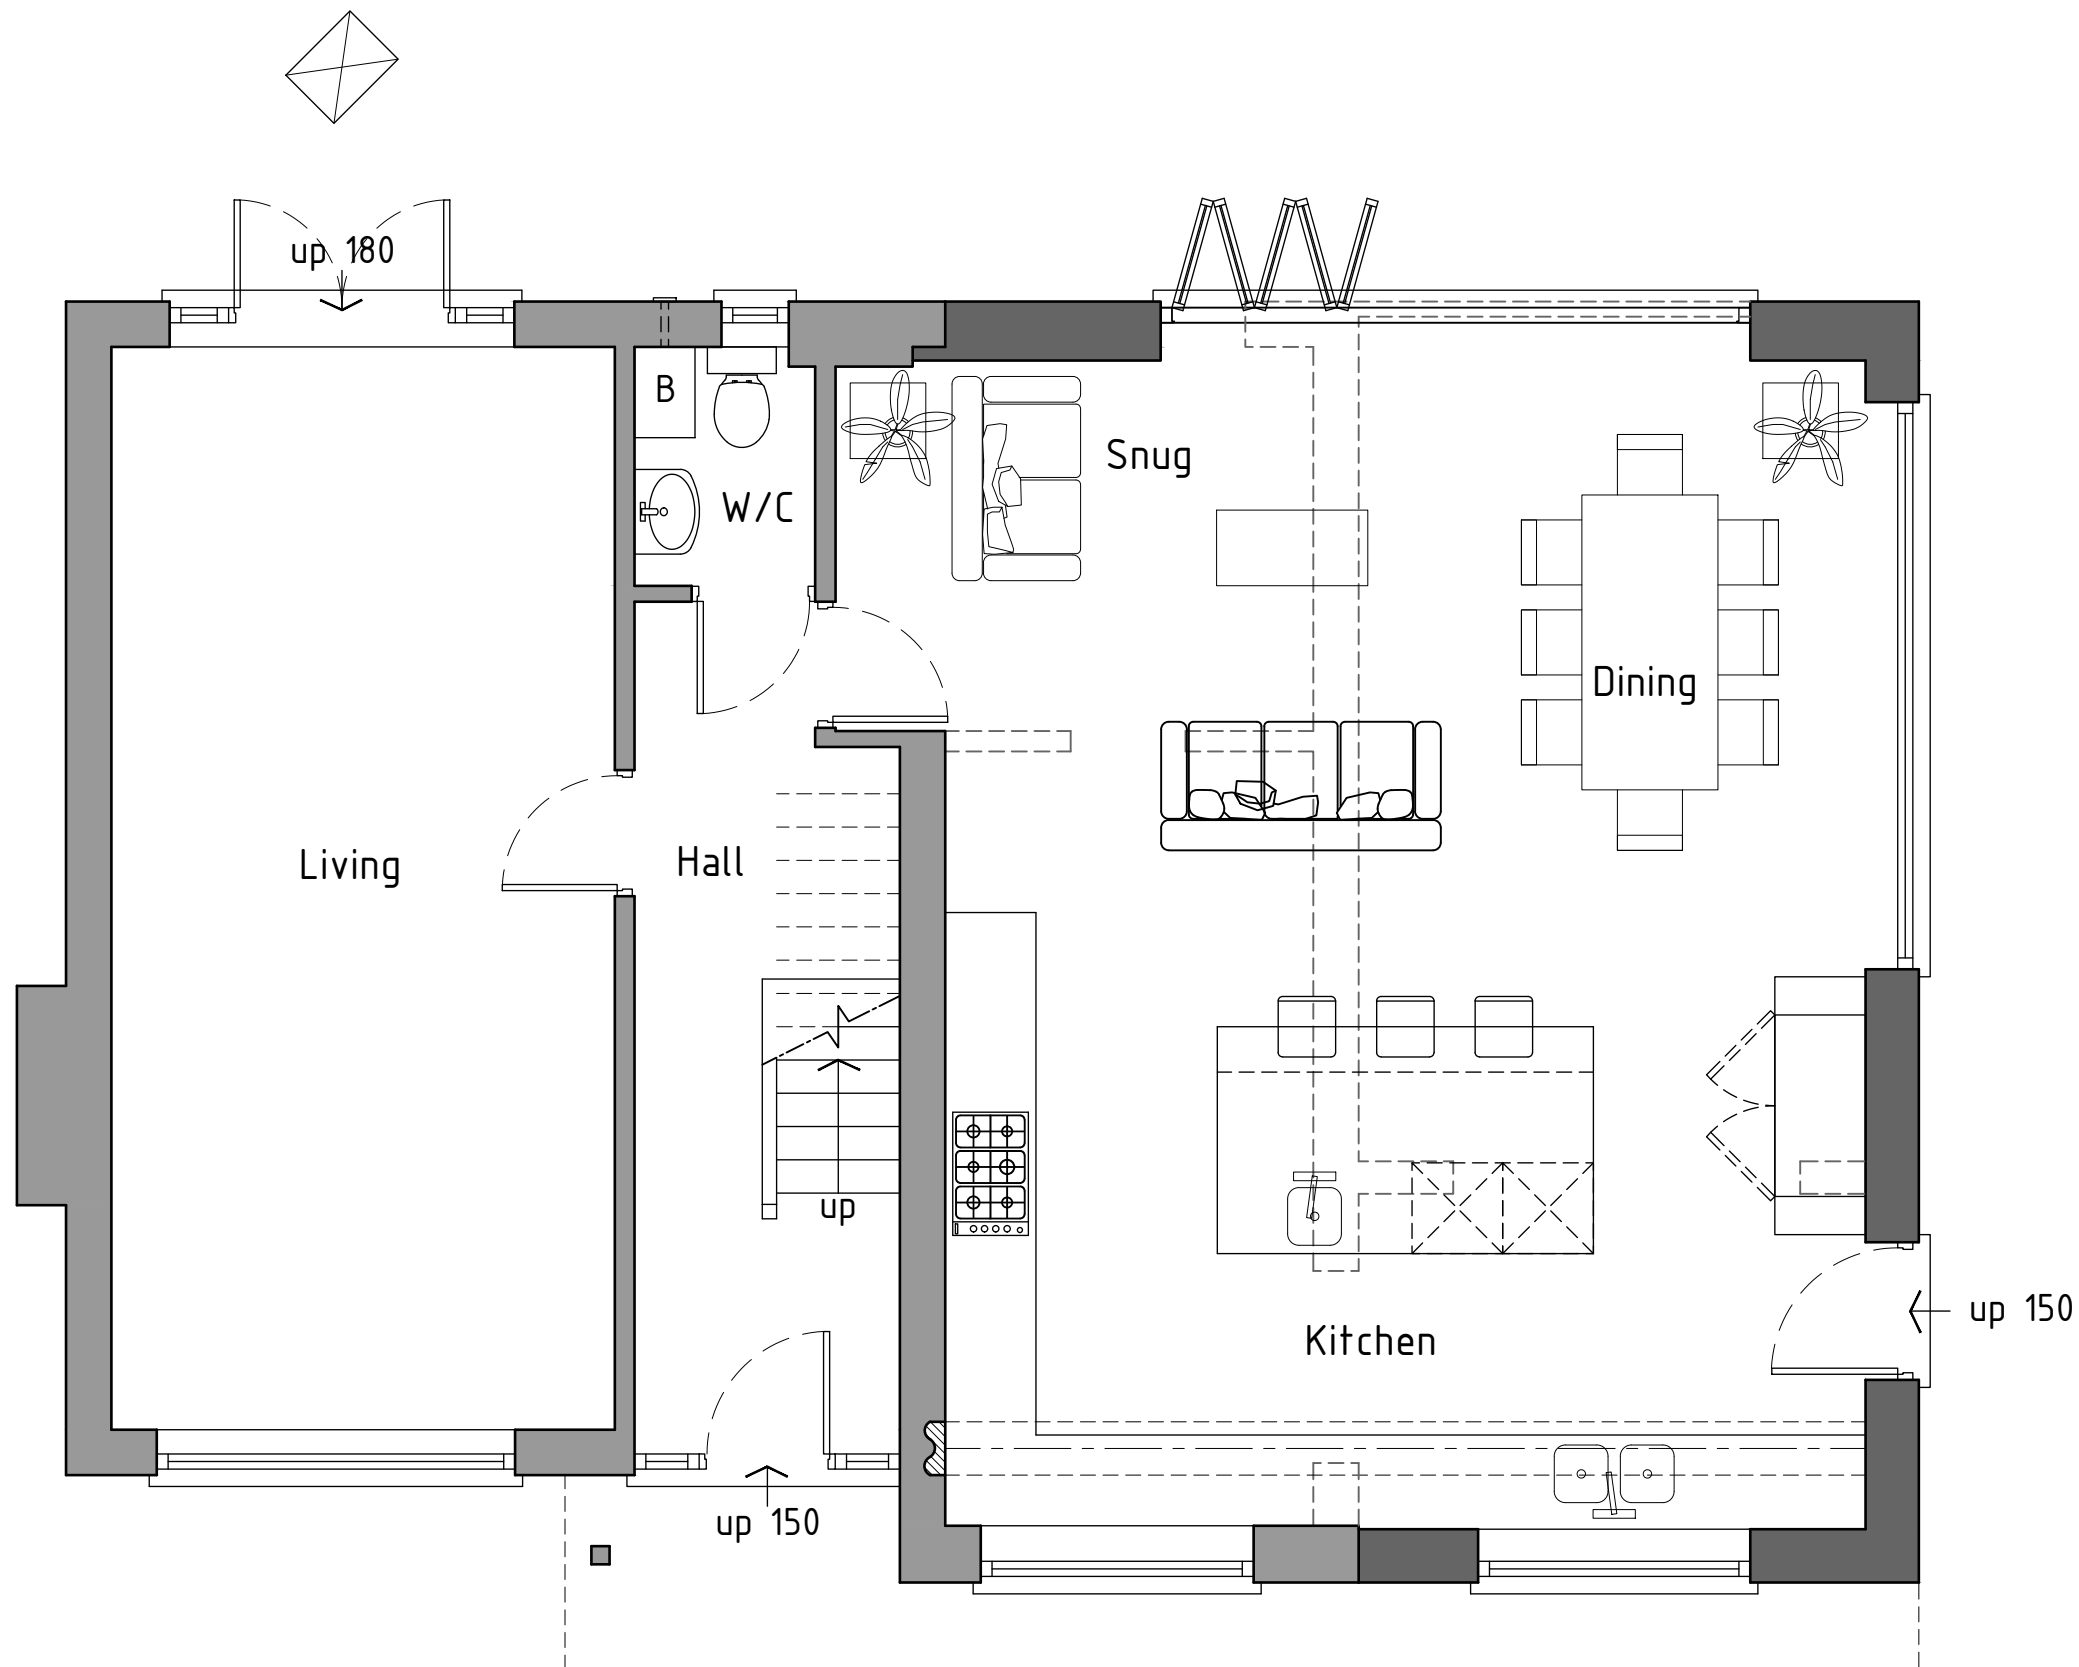

Ground floor plan 1:50

Proposed-02



HDS Architectural Services, The Foundry,
15 Yorke Street, Wrexham
LL13 8LW
Tel (01978) 345250
www.hdsarchitectural.co.uk

Project; 9 Heol Penally, Wrexham, LL128JT	
Title; 04-Proposed Ground floor plan	Scale (A3); 1:50
Dwg No; HP/PD/04.2	Date; 08.02.24
Revision;	