




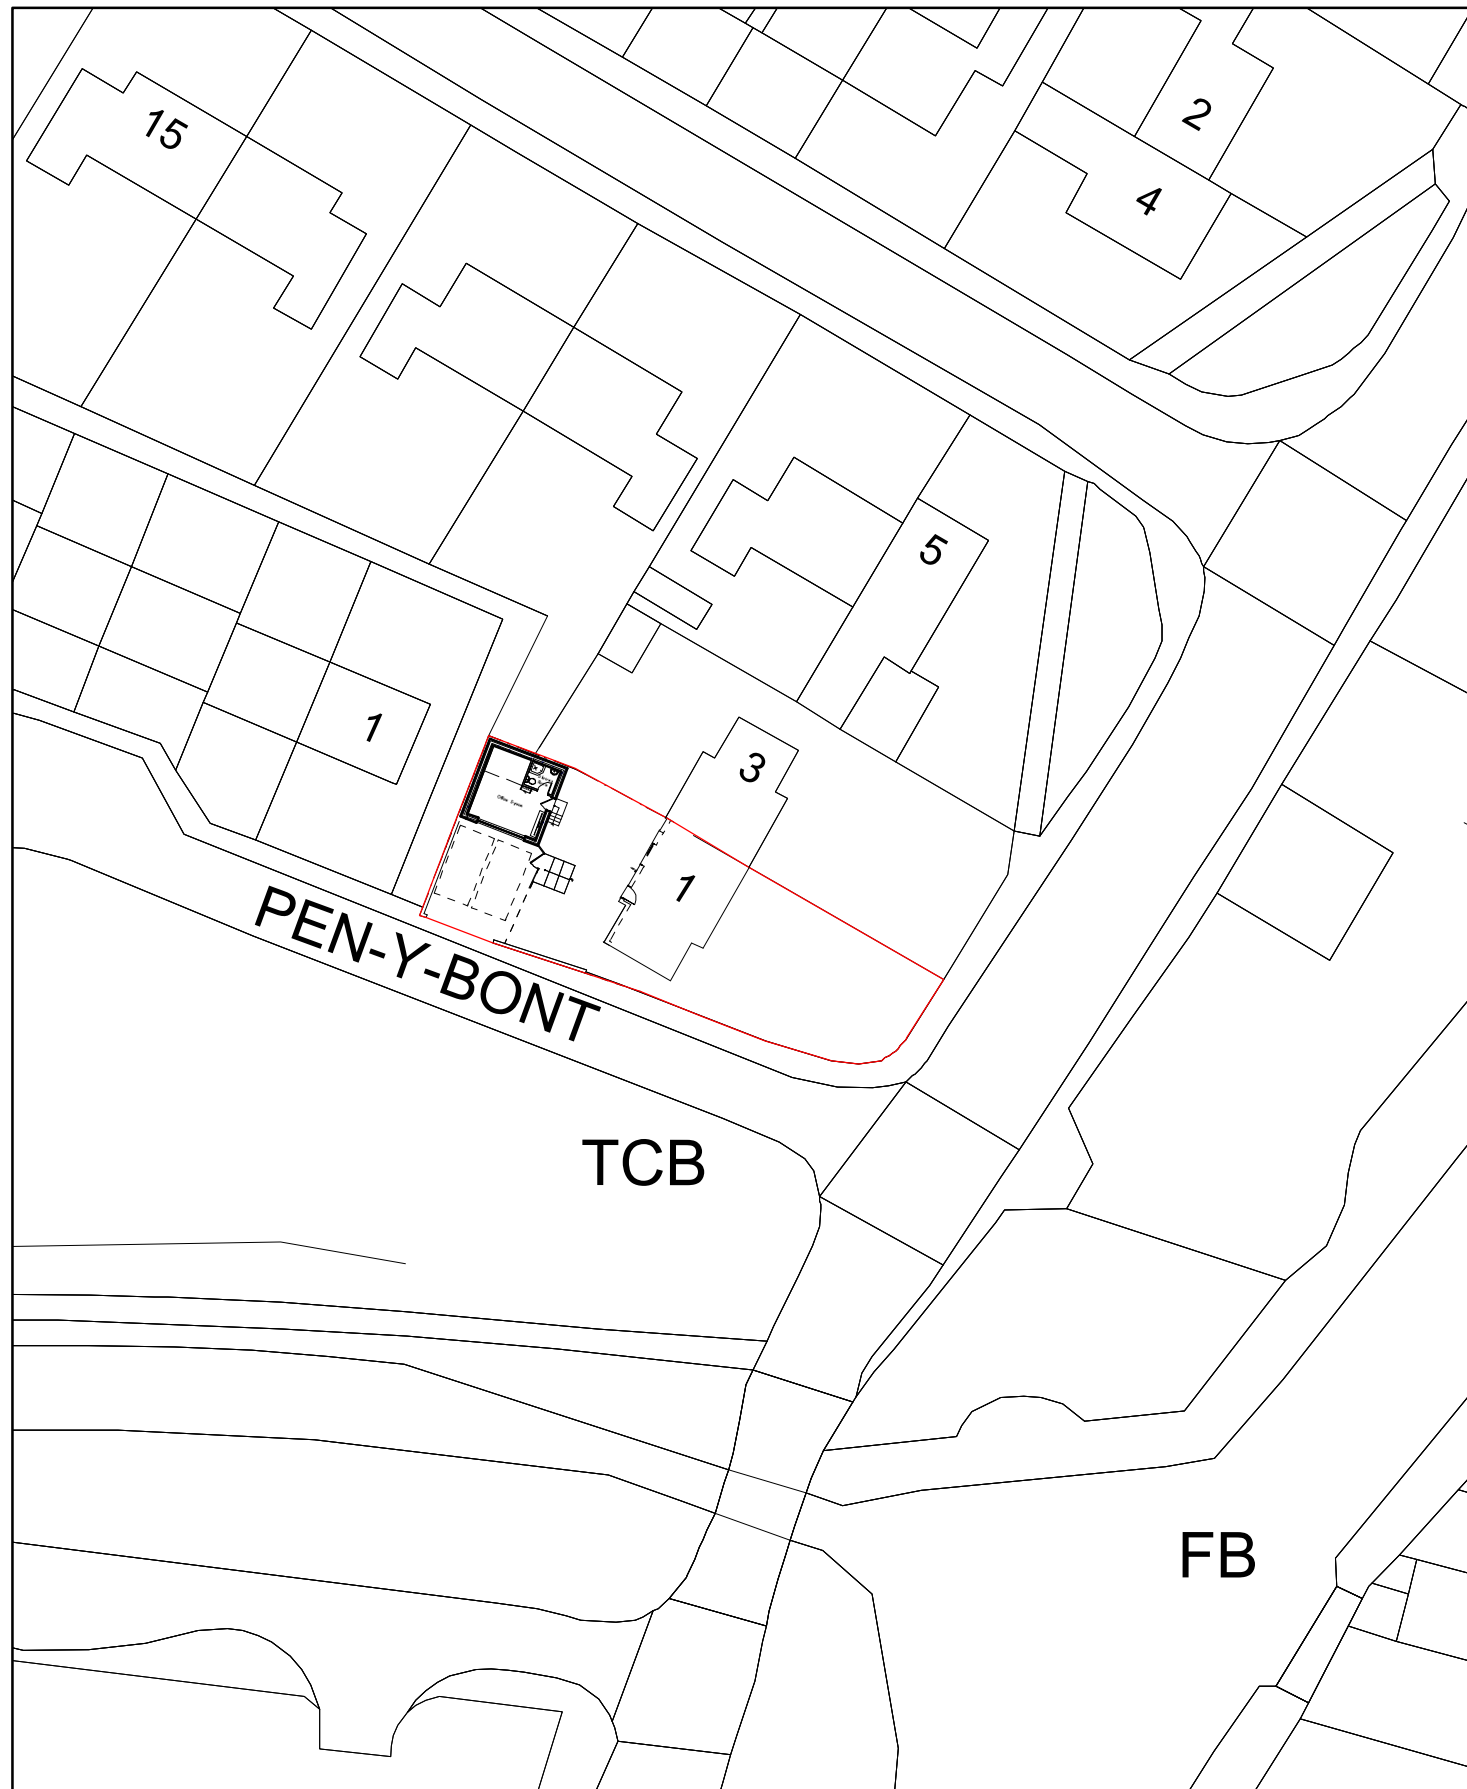

Site Plan 1:500

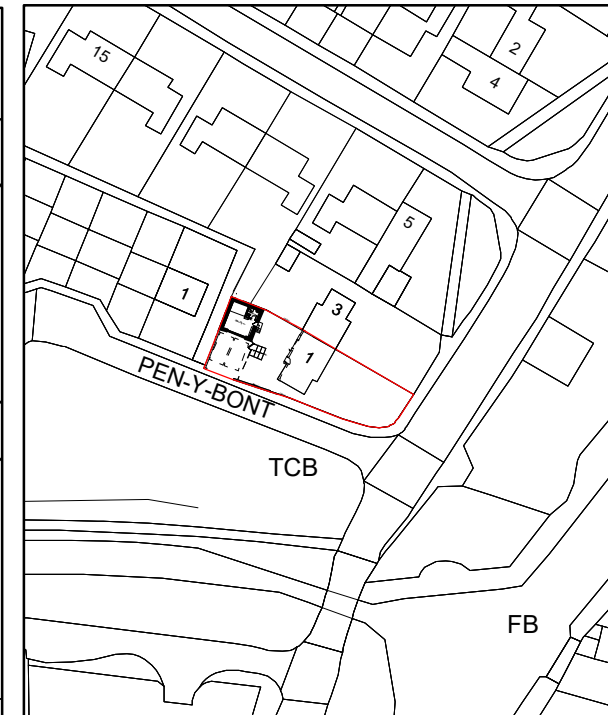

Location Plan 1:1250

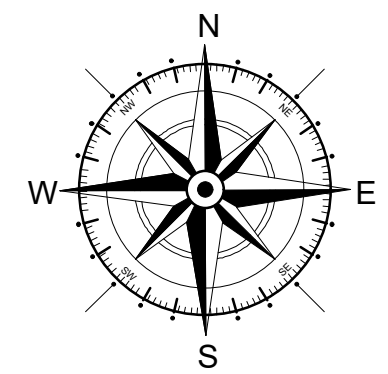

A	02/23	Planning Amends	E.M.J
Rev	Date	Detail	Initial

Project:
Proposed Alterations to,
1 George Avenue,
Trevor, Llangollen,
LL20 7UA

Title:
Planning:Site &
Location Plan

Scale: (A3)
1:500 &
1:1250

Drawn By:
E.M.Jackson

Date:
Nov 2022

Drawing No:
0030/005

Sheet:
1 of 1

blueprint
architectural services



Office 3K4,
Redwither Business Tower,
Wrexham. LL13 9XT

Tel: 01978 356500
www.blueprintarchitectural.com

© copyright all rights reserved