




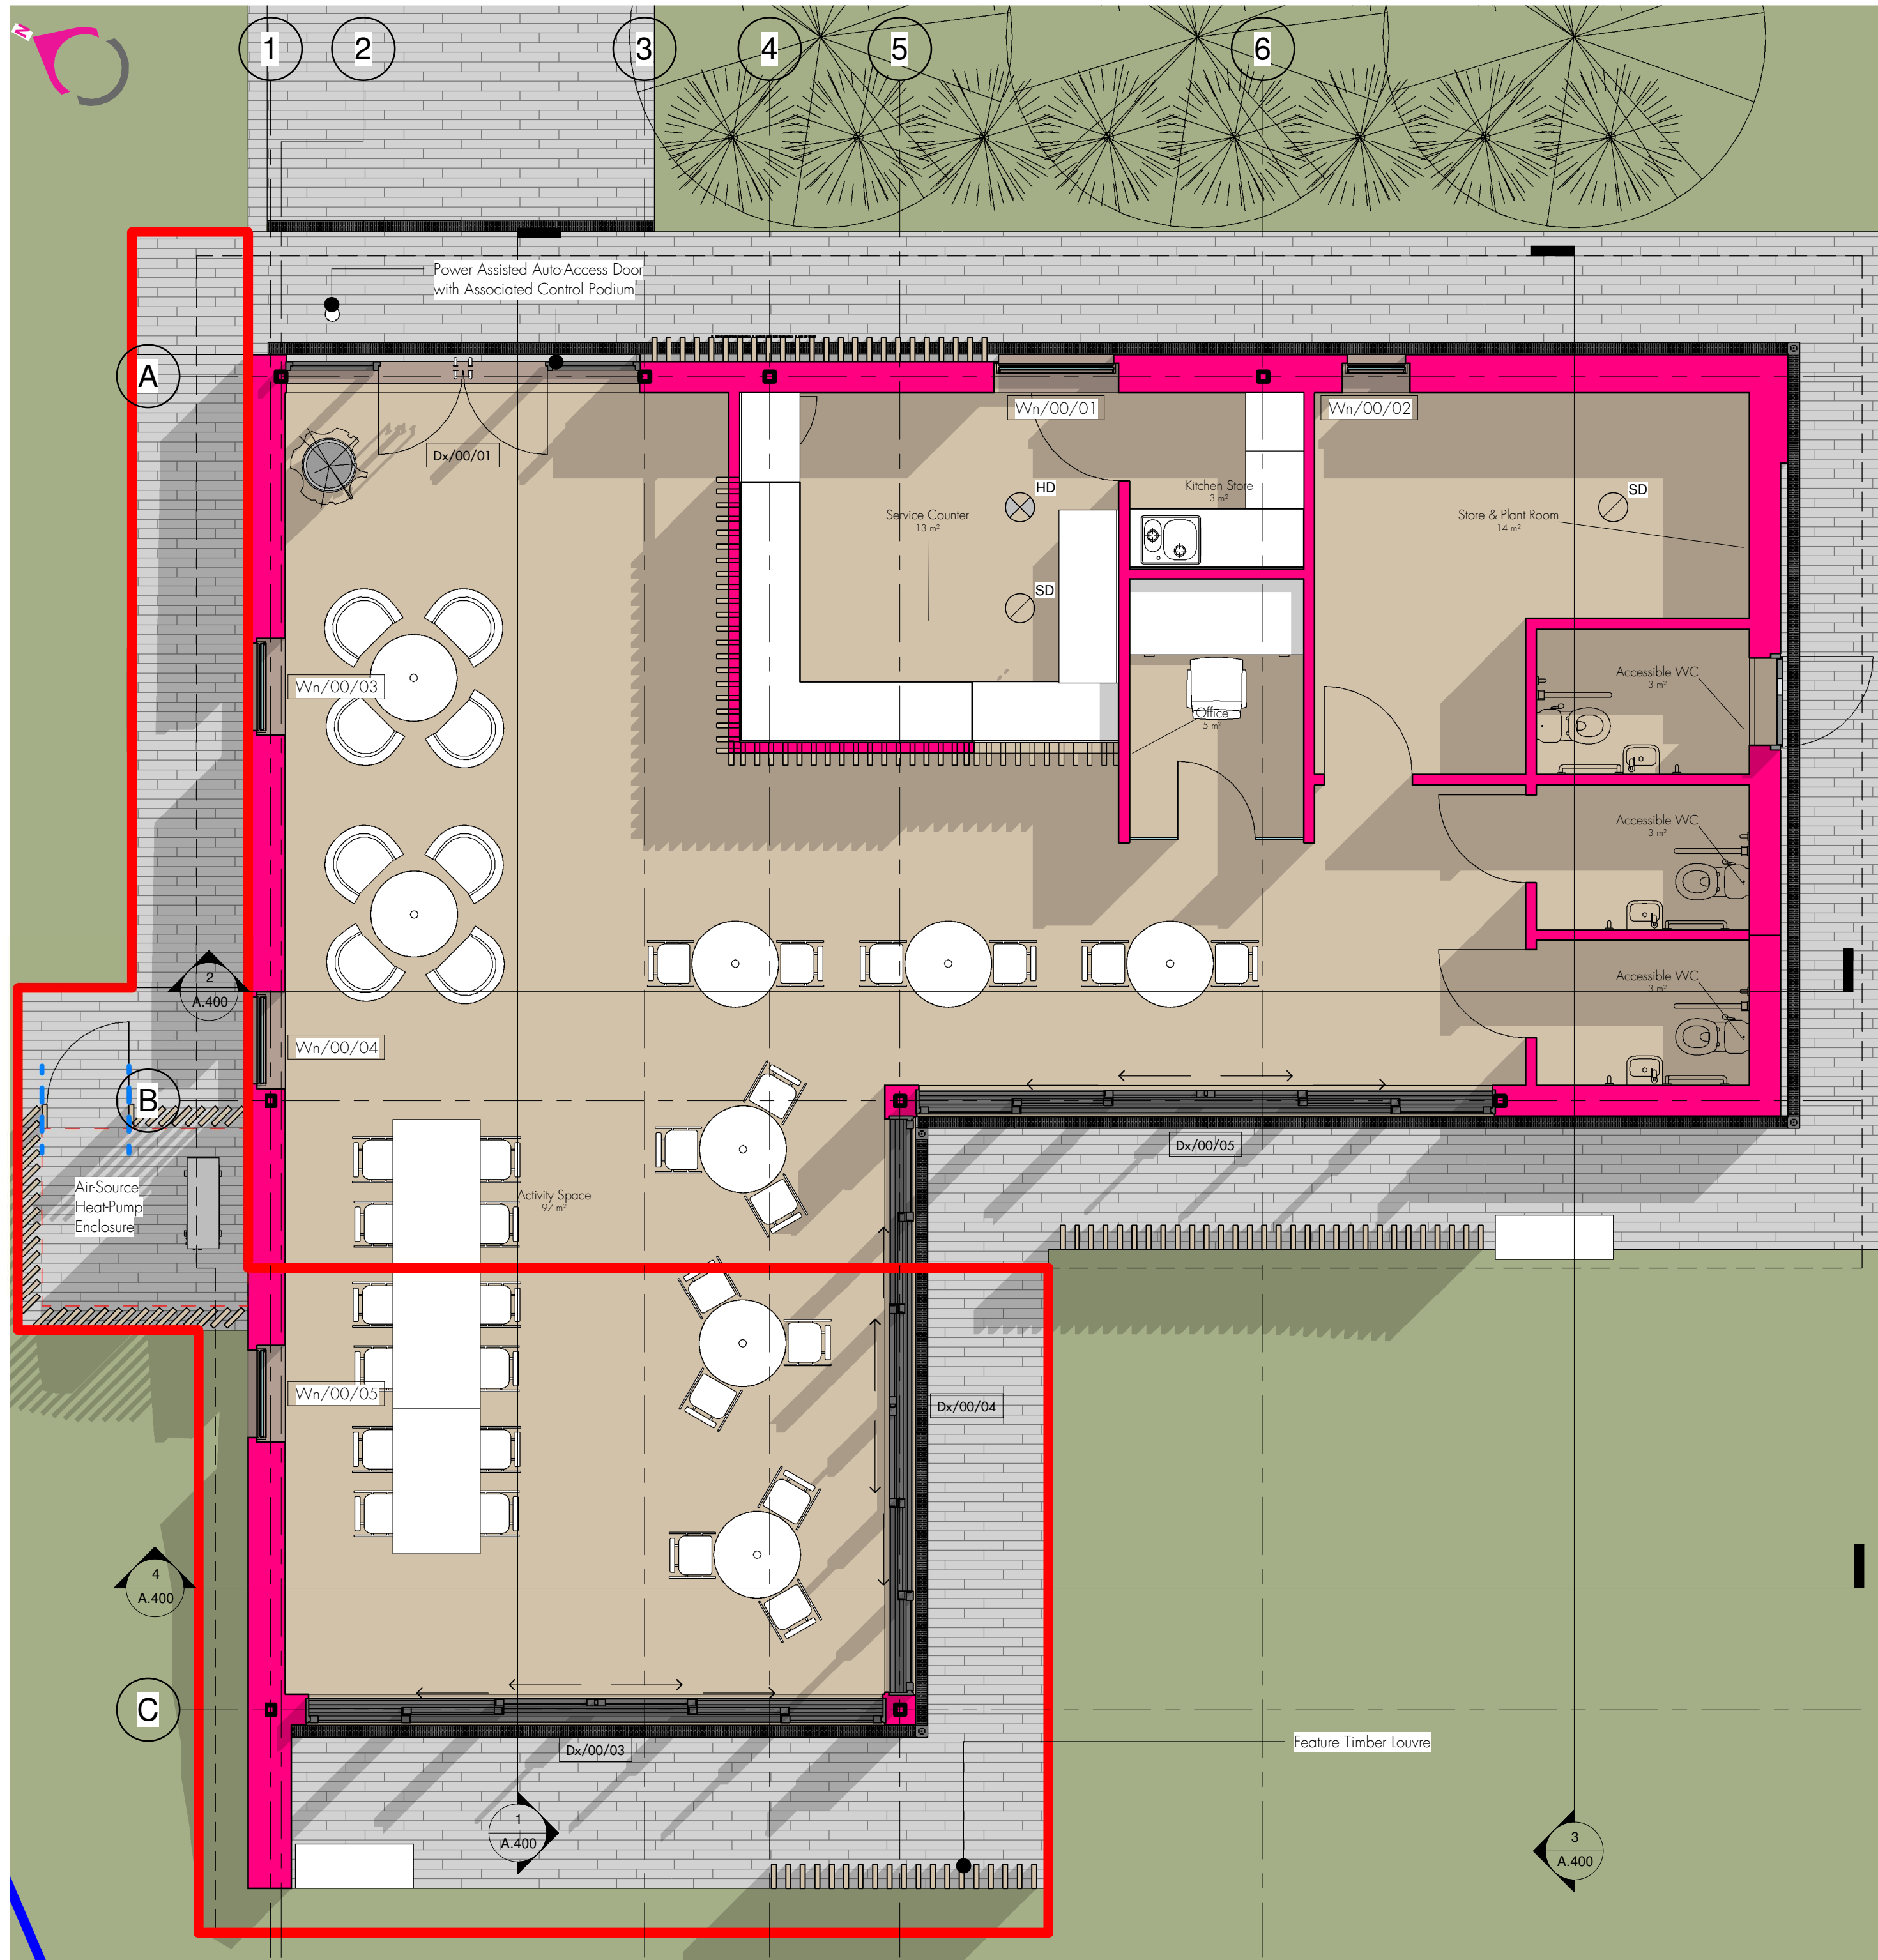

1 Proposed Ground Floor Plan
1 : 50

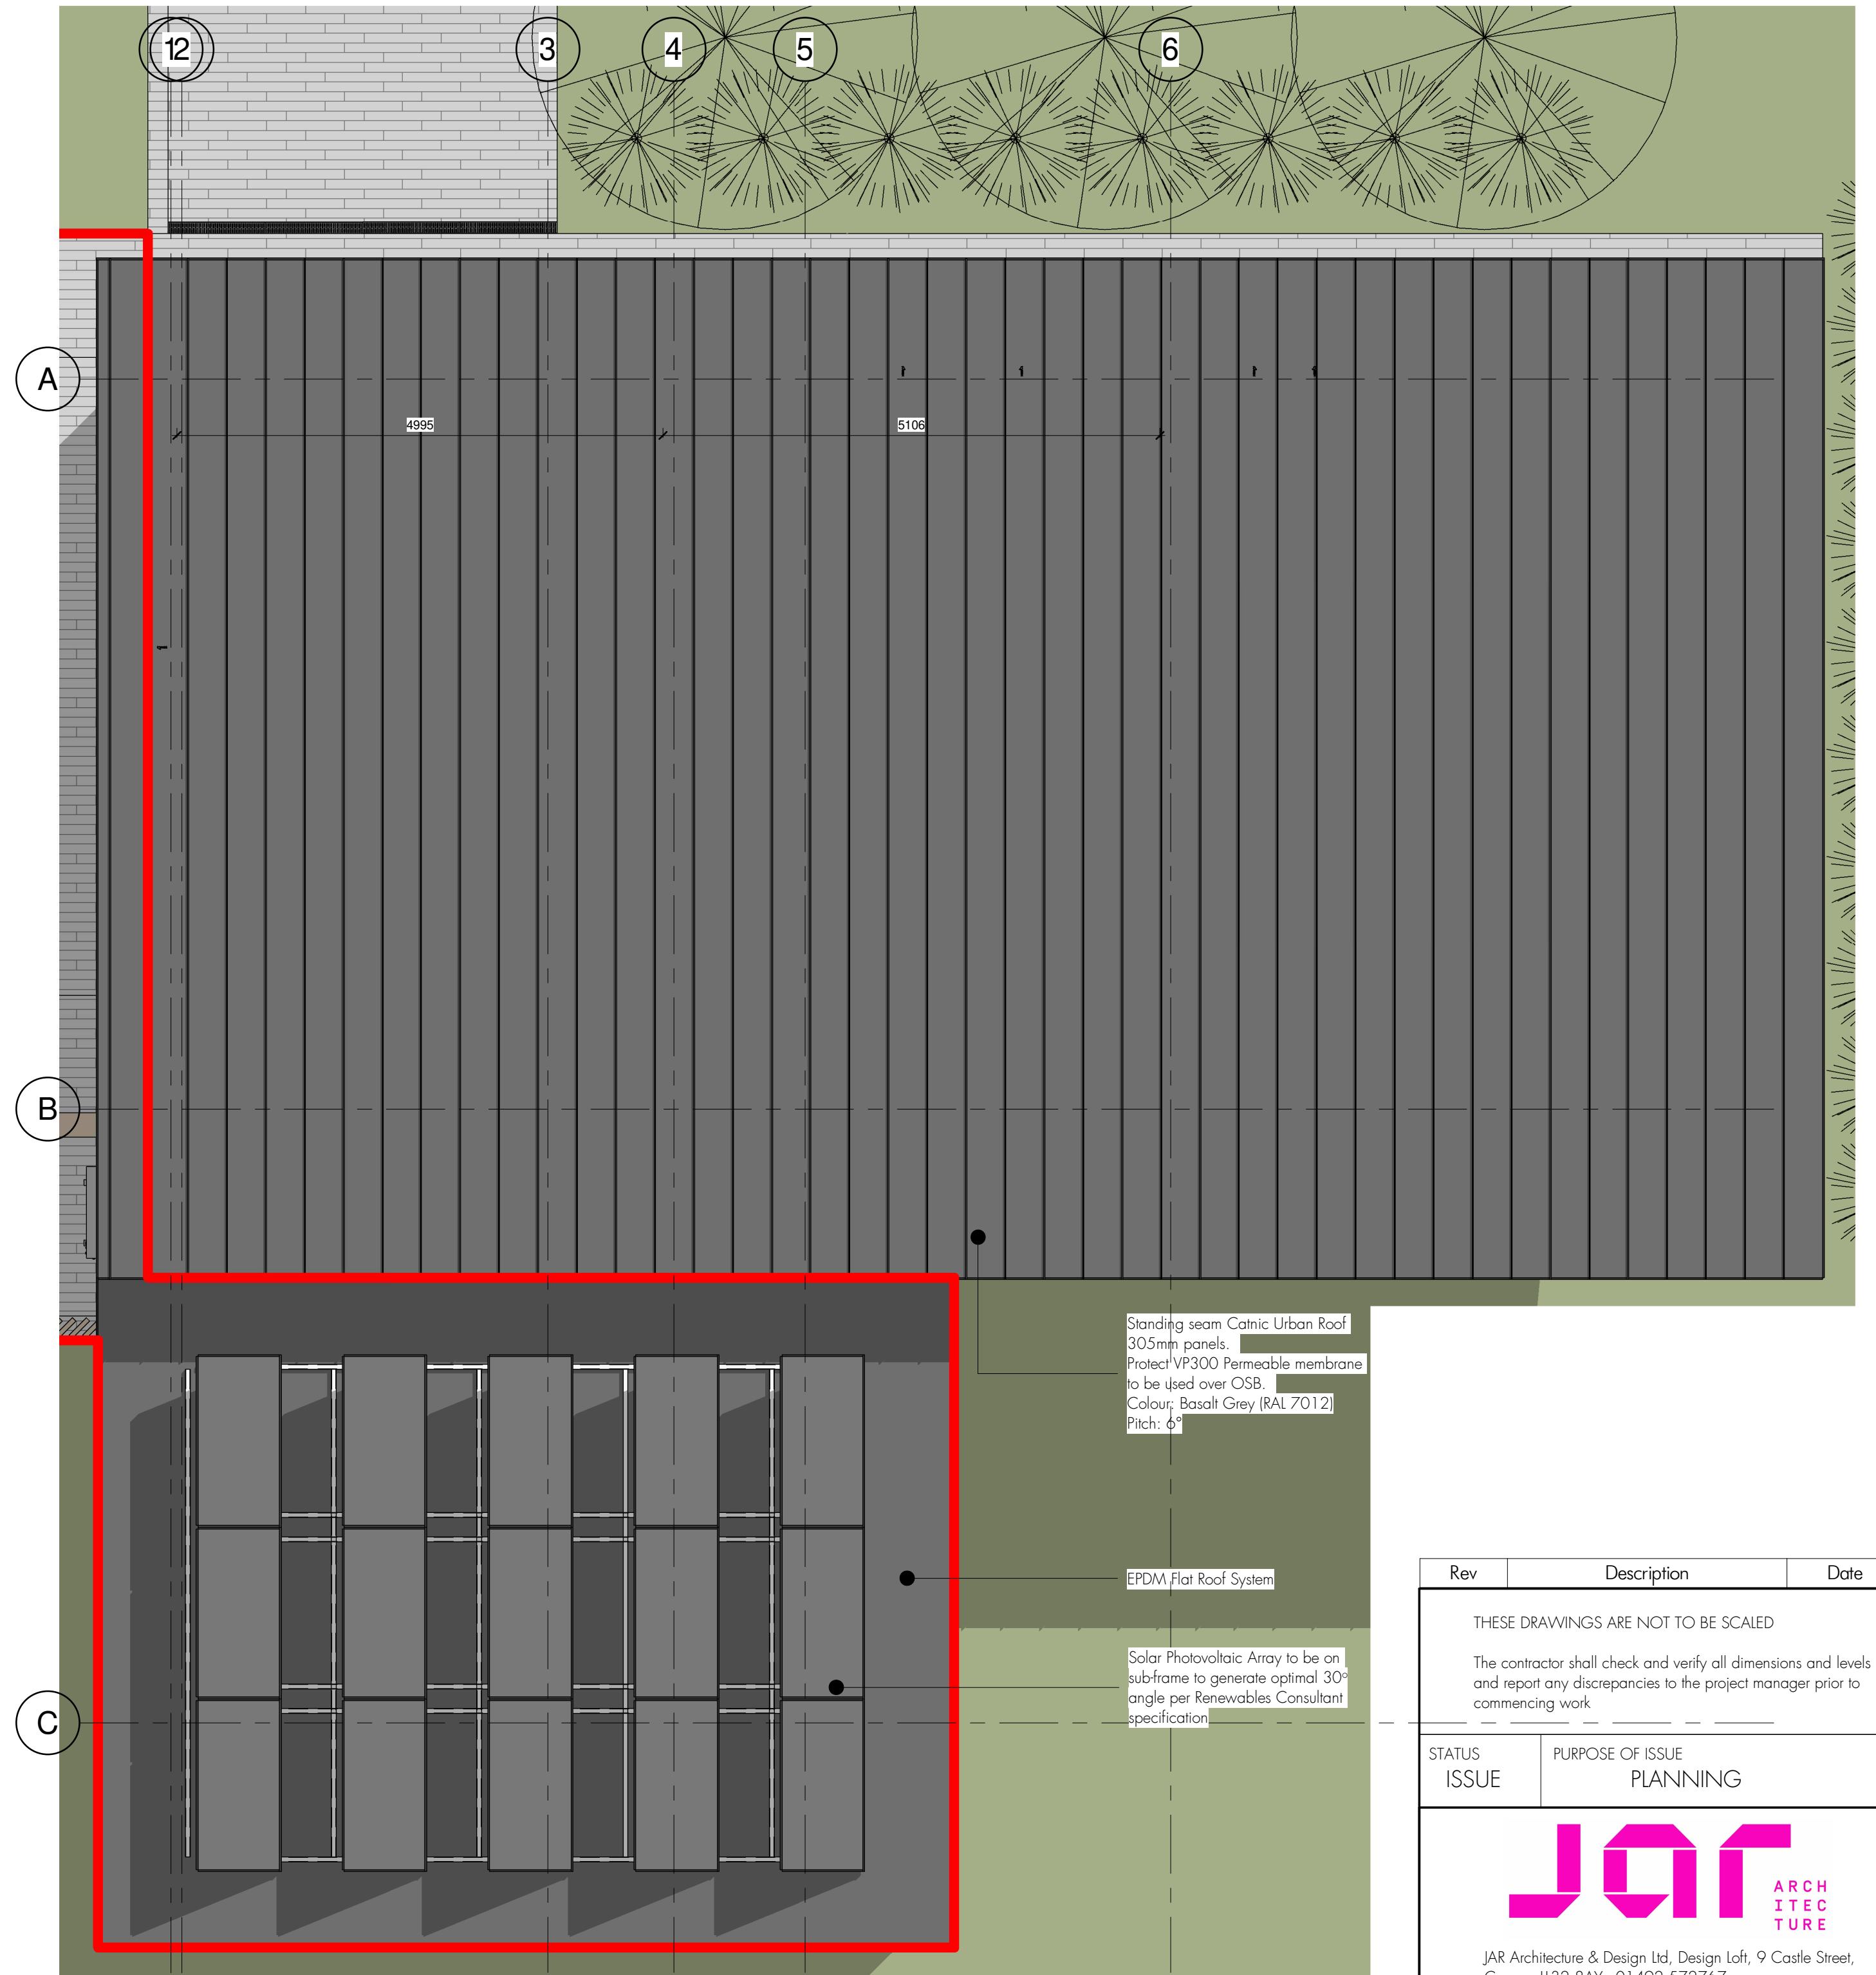

2 Proposed Roof Plan
1 : 50

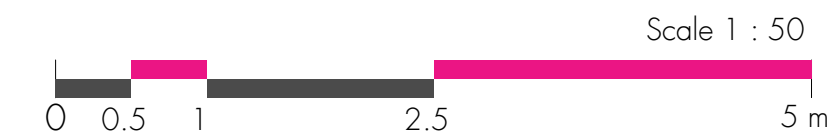

Rev	Description	Date
THESE DRAWINGS ARE NOT TO BE SCALED		
The contractor shall check and verify all dimensions and levels and report any discrepancies to the project manager prior to commencing work.		
STATUS ISSUE	PURPOSE OF ISSUE PLANNING	
JAR ARCHITECTURE JAR Architecture & Design Ltd, Design Loft, 9 Castle Street, Conwy, LL32 8AY - 01492 572767		
PRJ Renewables Scheme for Rossett Community Hub P/2022/0008		
ADDRESS Rossett Community Hub, The Green, Rossett, LL12 0EY		
TITLE Proposed Floor & Roof Plan		
DRAWN BY RS	CHECKED BY JR	DATE 06/09/23
SCALE (@ A1) 1 : 50		PROJECT NUMBER 2119
DRAWING NUMBER A.200		REV