



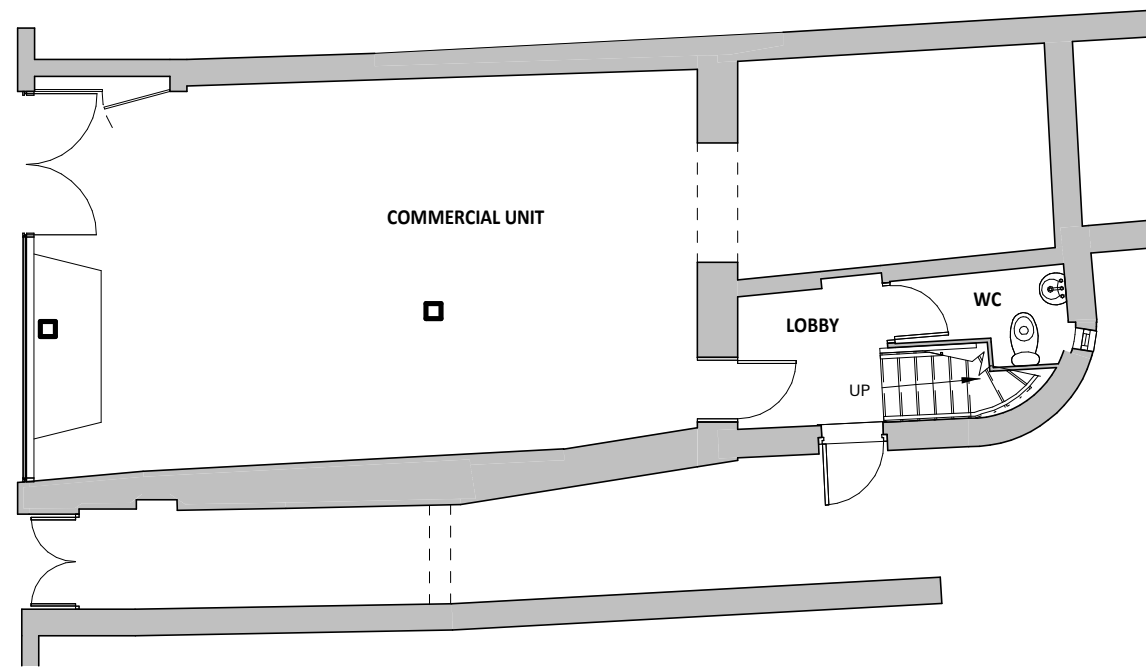


1 | 00 - EXISTING GROUND FLOOR

SCALE: 1 : 100

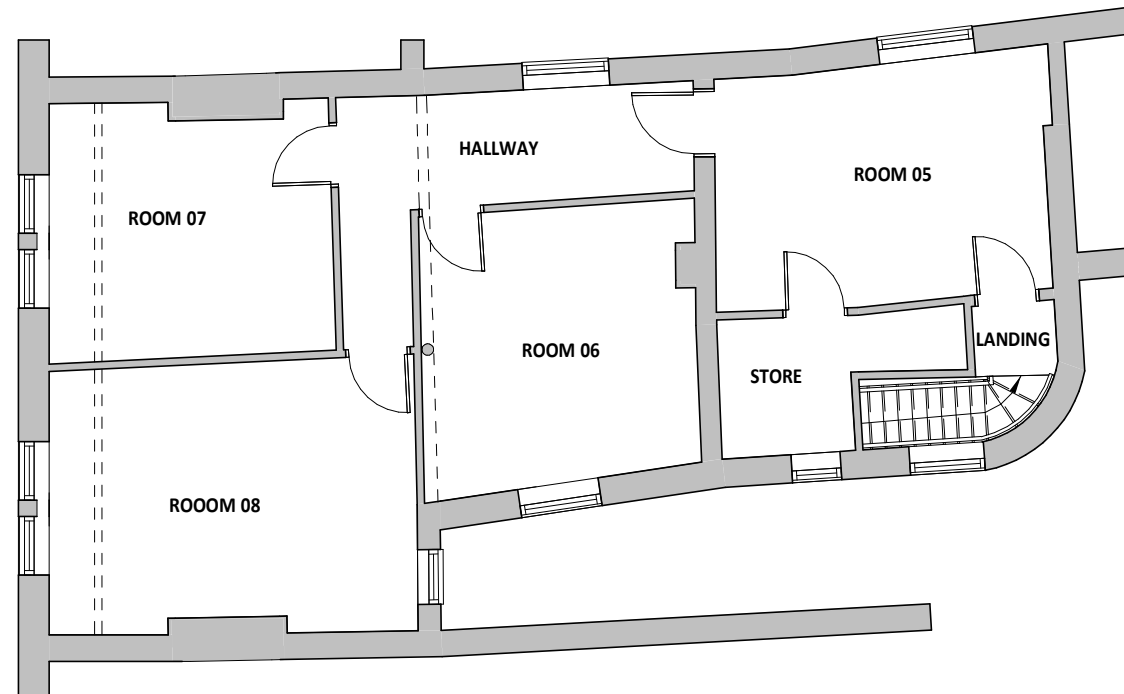


3 | 02 - EXISTING SECOND FLOOR

SCALE: 1 : 100

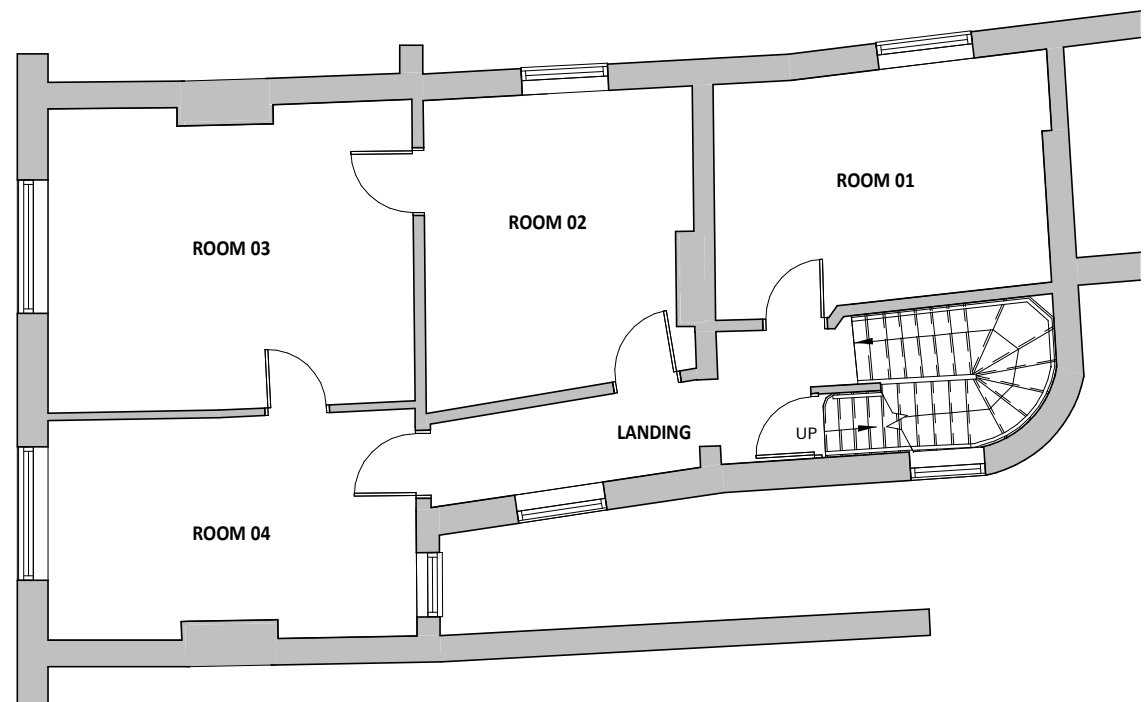


2 | 01 - EXISTING FIRST FLOOR

SCALE: 1 : 100

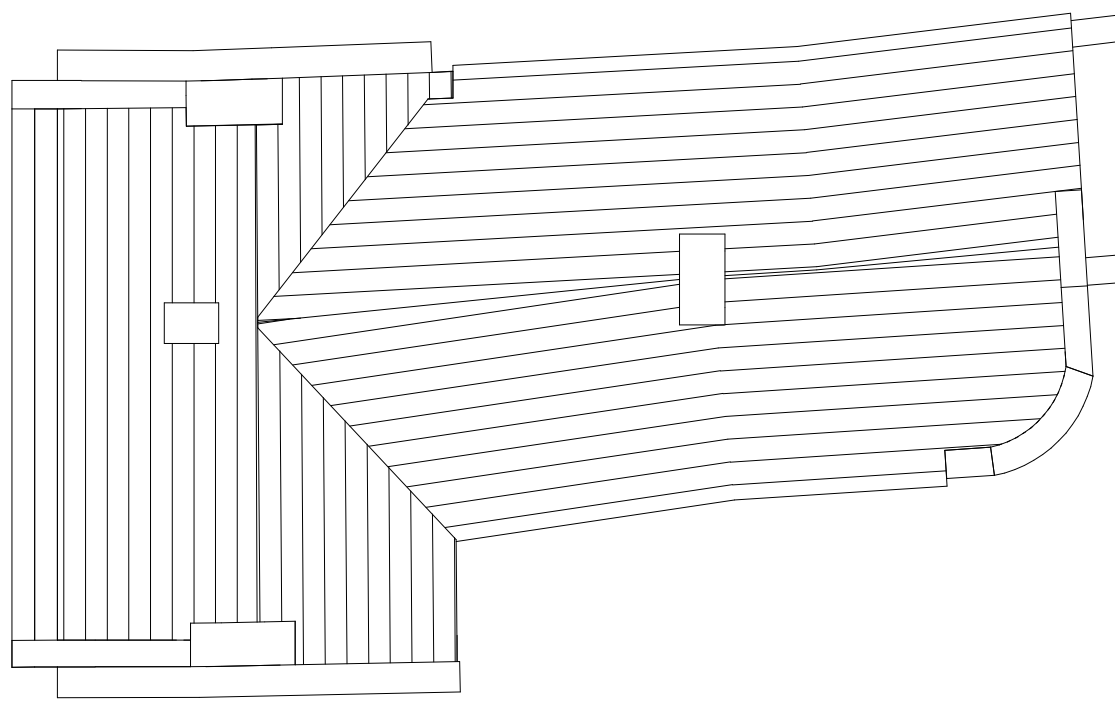

4 | 03 - EXISTING ROOF PLAN

SCALE: 1 : 100

 

VISUAL SCALE 1:100 @ A2

REV	DESCRIPTION	DATE	BY

THIS DRAWING IS THE COPYRIGHT OF AINSLEY GOMMON ARCHITECTS.
CHECK ALL DIMENSIONS ON SITE. DISCREPANCIES TO BE NOTIFIED TO ARCHITECT.
ELEMENTS OF STRUCTURE SHOWN ARE INDICATIVE AND FOR GUIDANCE.
FINAL DESIGN TO BE AS STRUCTURAL ENGINEERS DETAILS AND SPECIFICATION.

PROJECT
59 Hope Street, Wrexham
for Lillie Gradel

DRAWING TITLE
EXISTING FLOOR PLANS

SCALE	DATE	DRAWN	CHECKED
1 : 100 @ A2	02/11/22	TM	PL

DRAWING STATUS
PLANNING

JOB No	DRAWING No	REVISION
2237	100	



1 PRICE STREET, HAMILTON SQUARE, BIRKENHEAD, MERSEYSIDE, CH41 6JN
Tel: 0151 647 5511 | birkenhead@agarchitects.co.uk | www.agarchitects.co.uk