




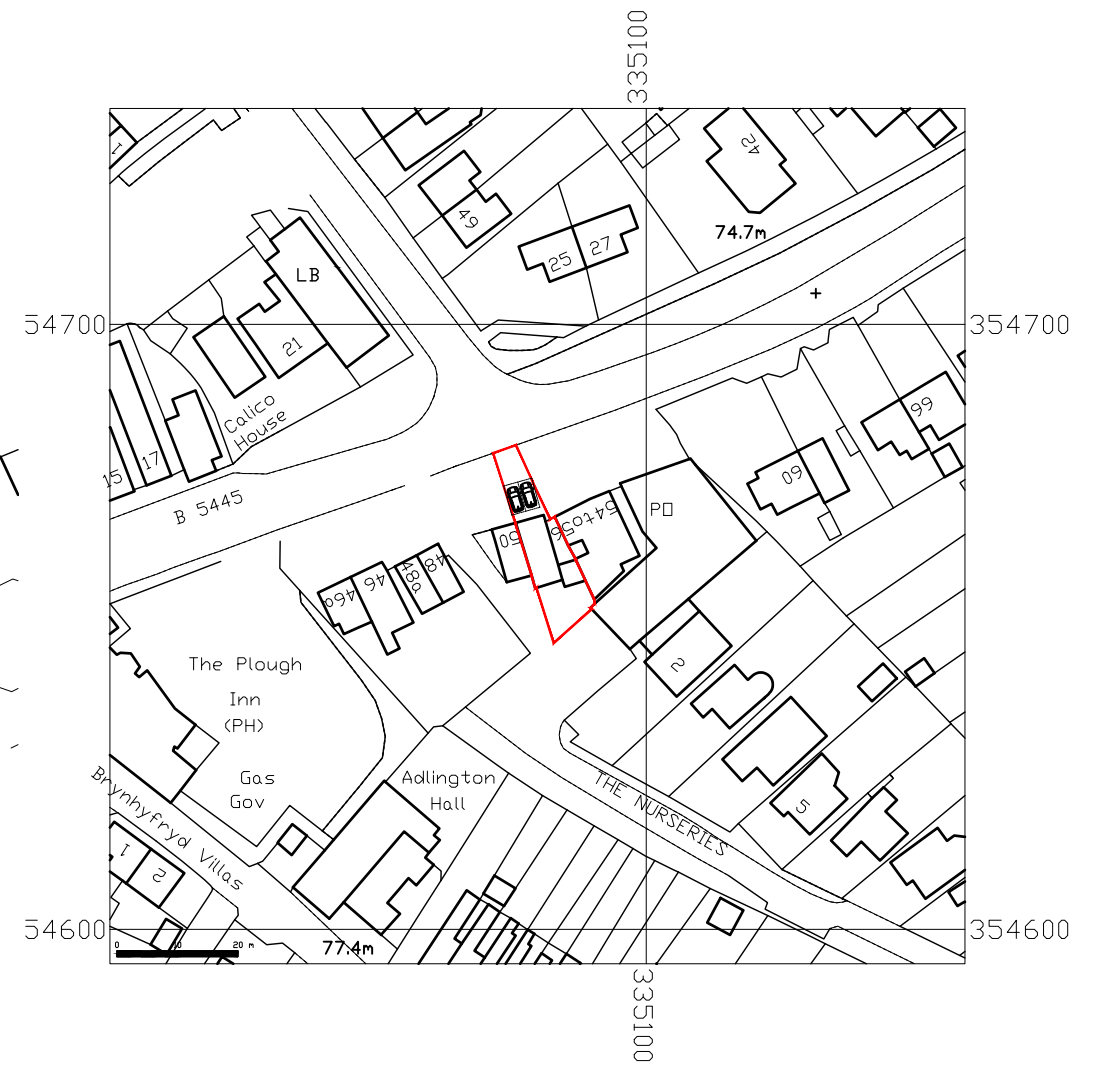

Site location plan 1:1250

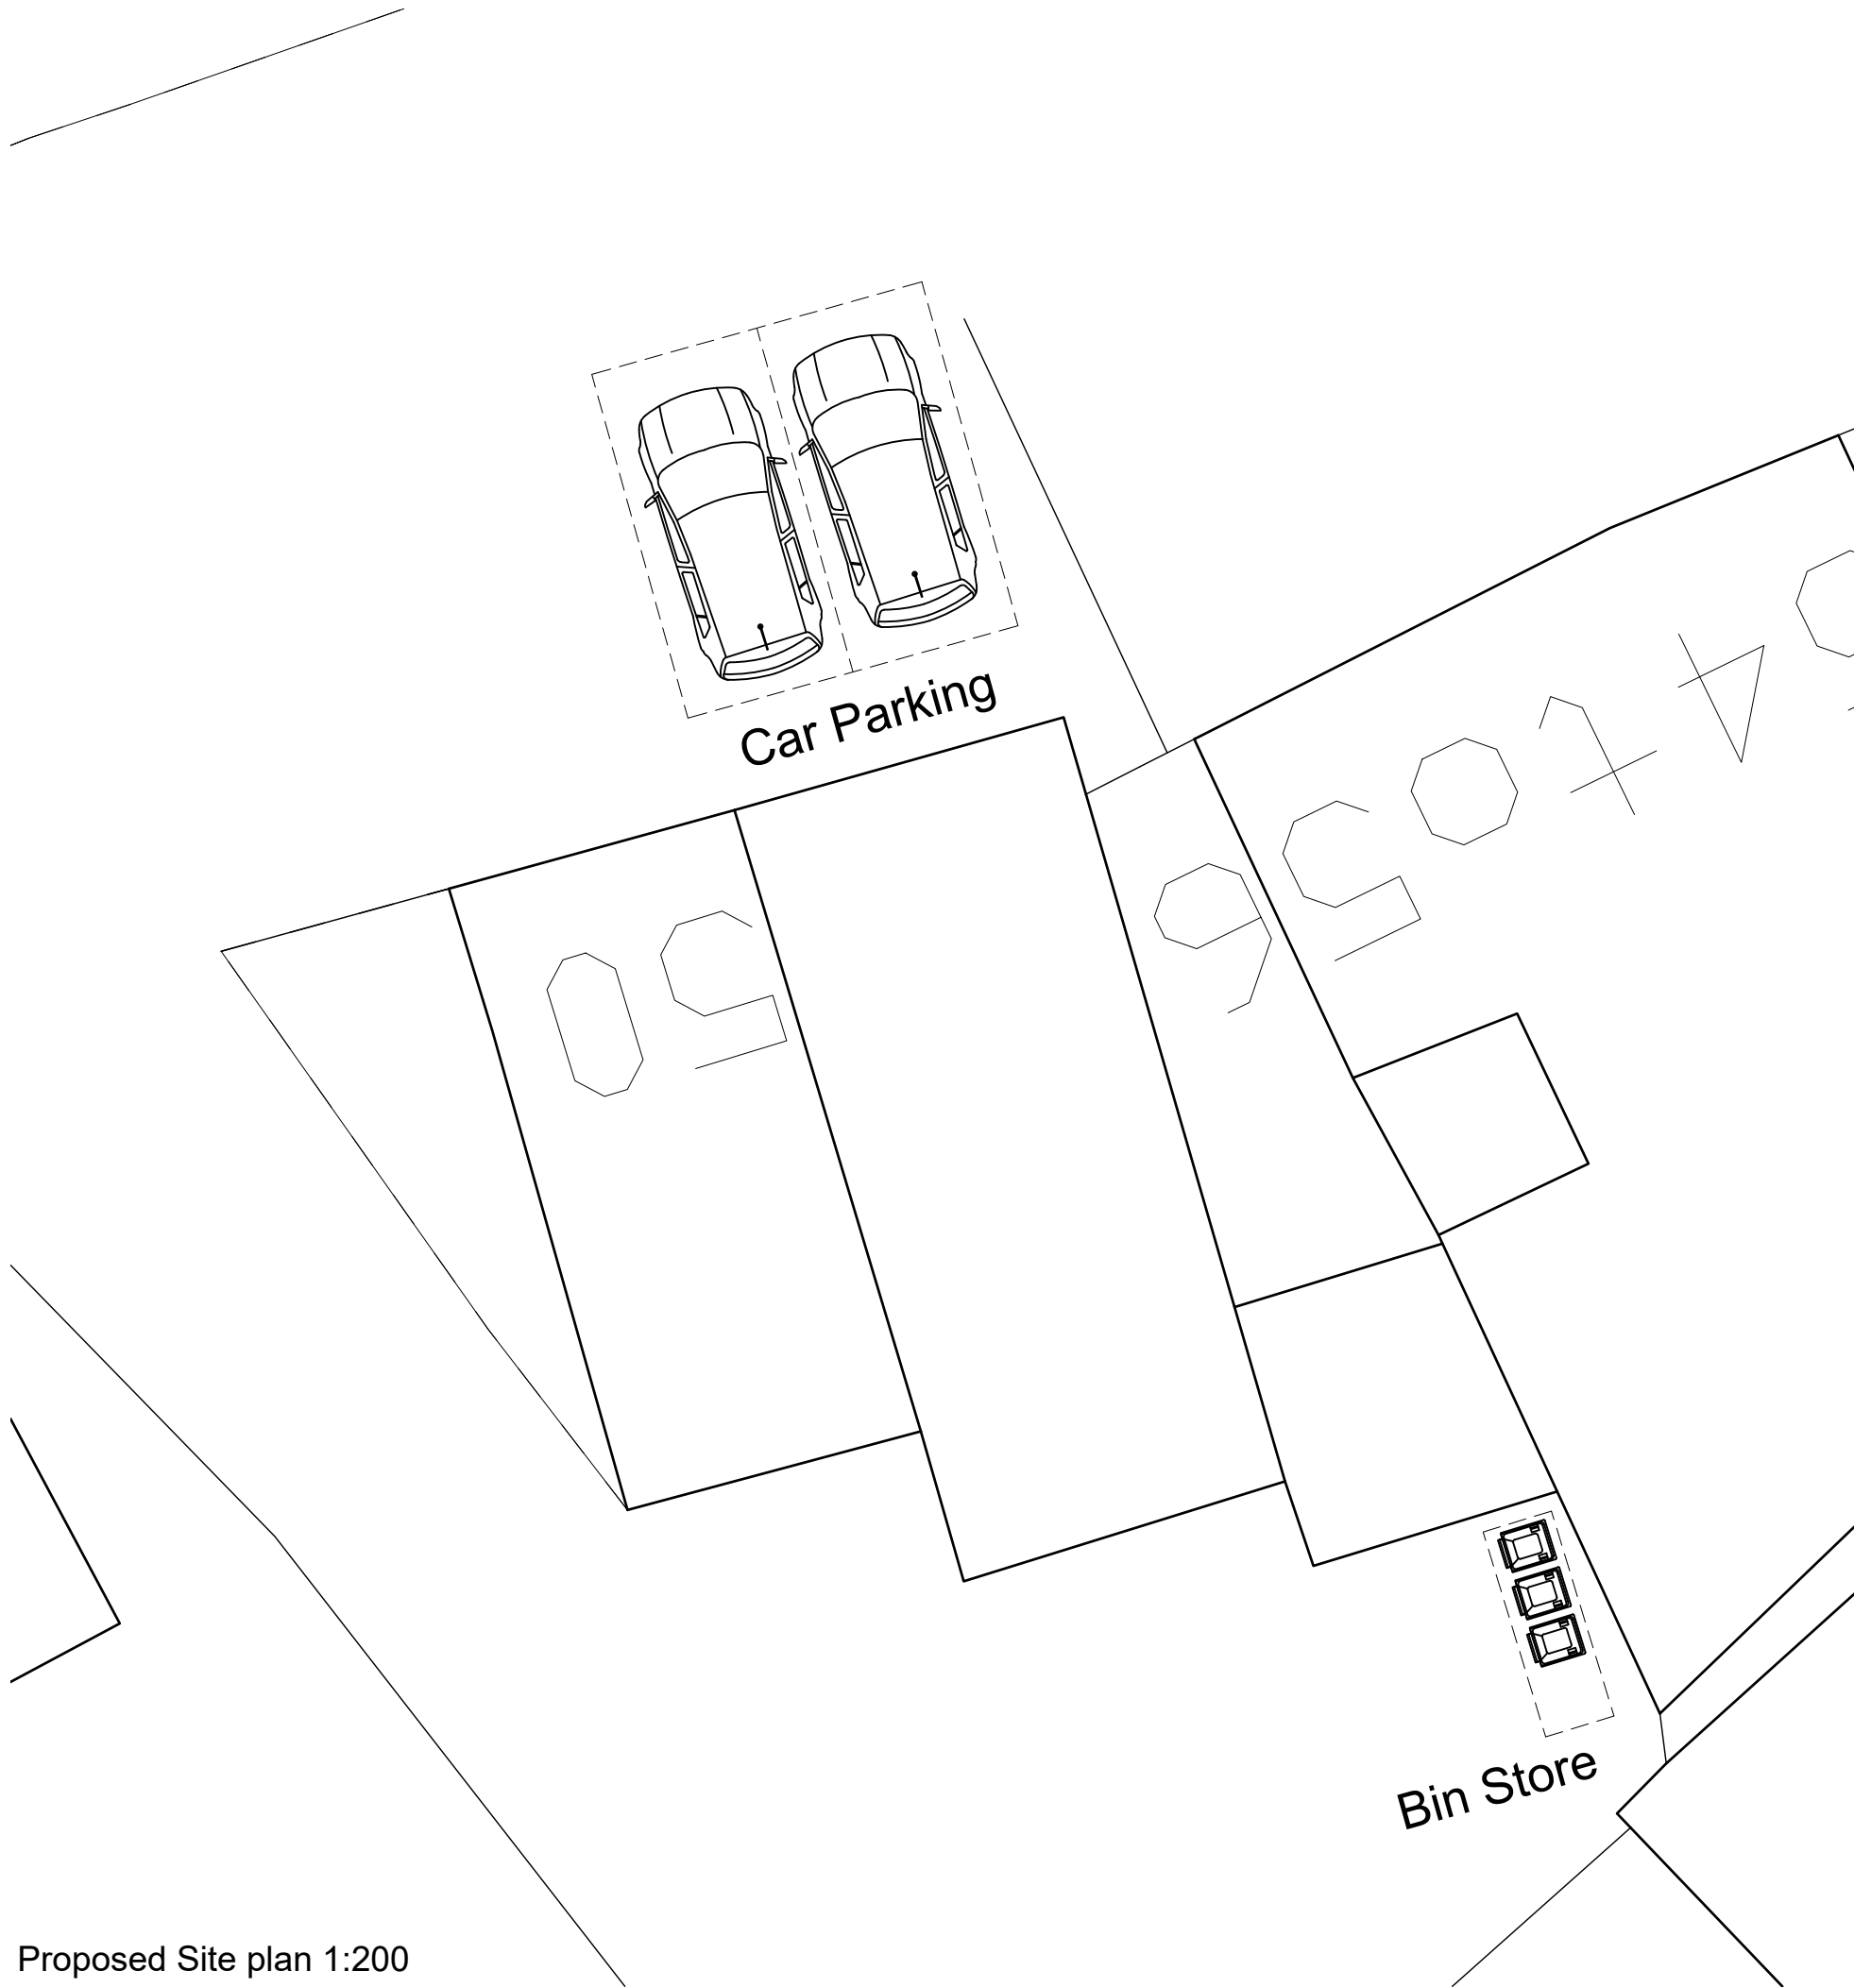

©Crown Copyright and database rights 2023 OS 100047474

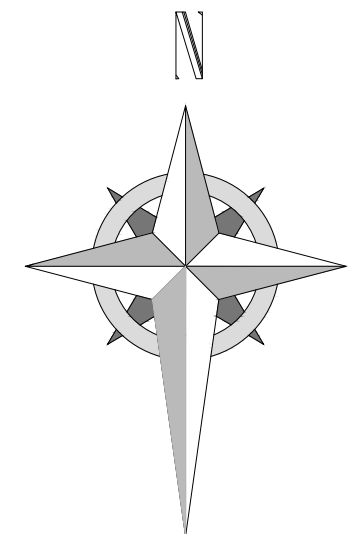

HDS ARCHITECTURAL SERVICES
HDS Architectural Services, The Foundry,
15 Yorke Street, Wrexham
LL13 8LW
Tel (01978) 345250
www.hdsarchitectural.co.uk

Project; 52 Chester Road, Gresford, Wrexham, LL12 8NE	
Title; 04-Site location plan & Site Plan as Proposed	Scale (A3); 1:200/1250
Dwg No; FT/PD/04	Date; 09.11.23
Revision;	