




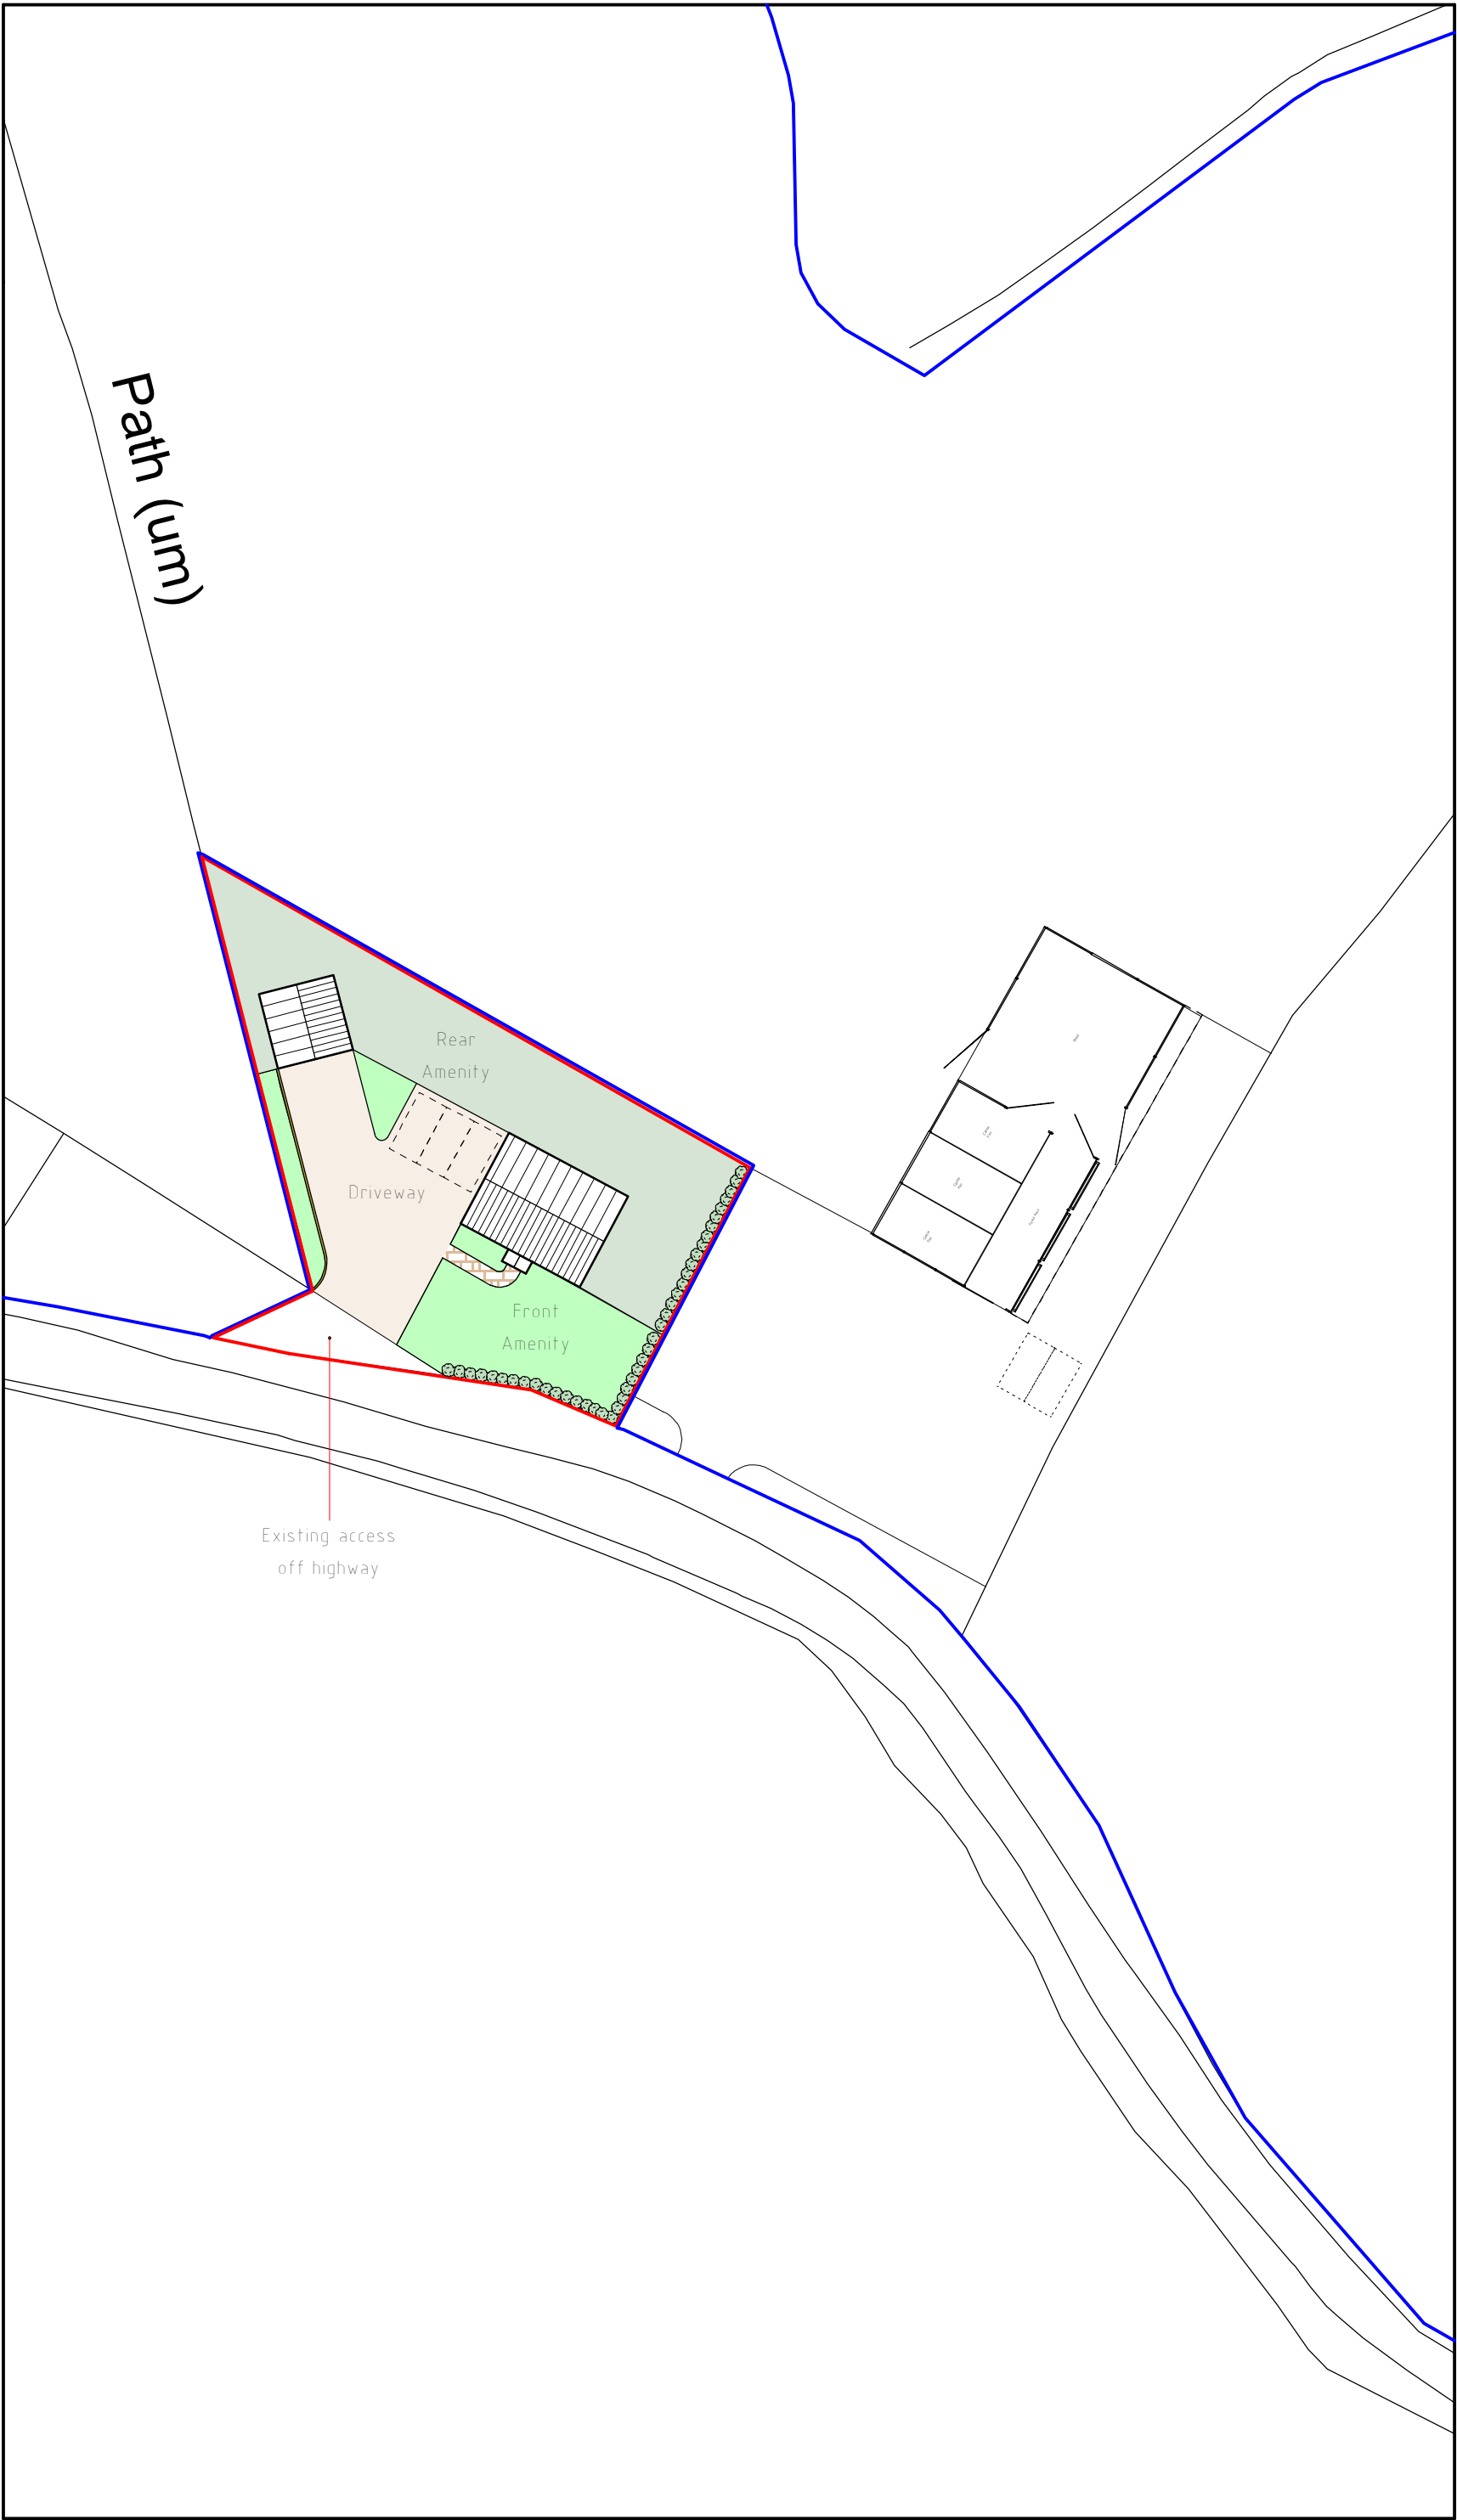

Site Plan 1:500

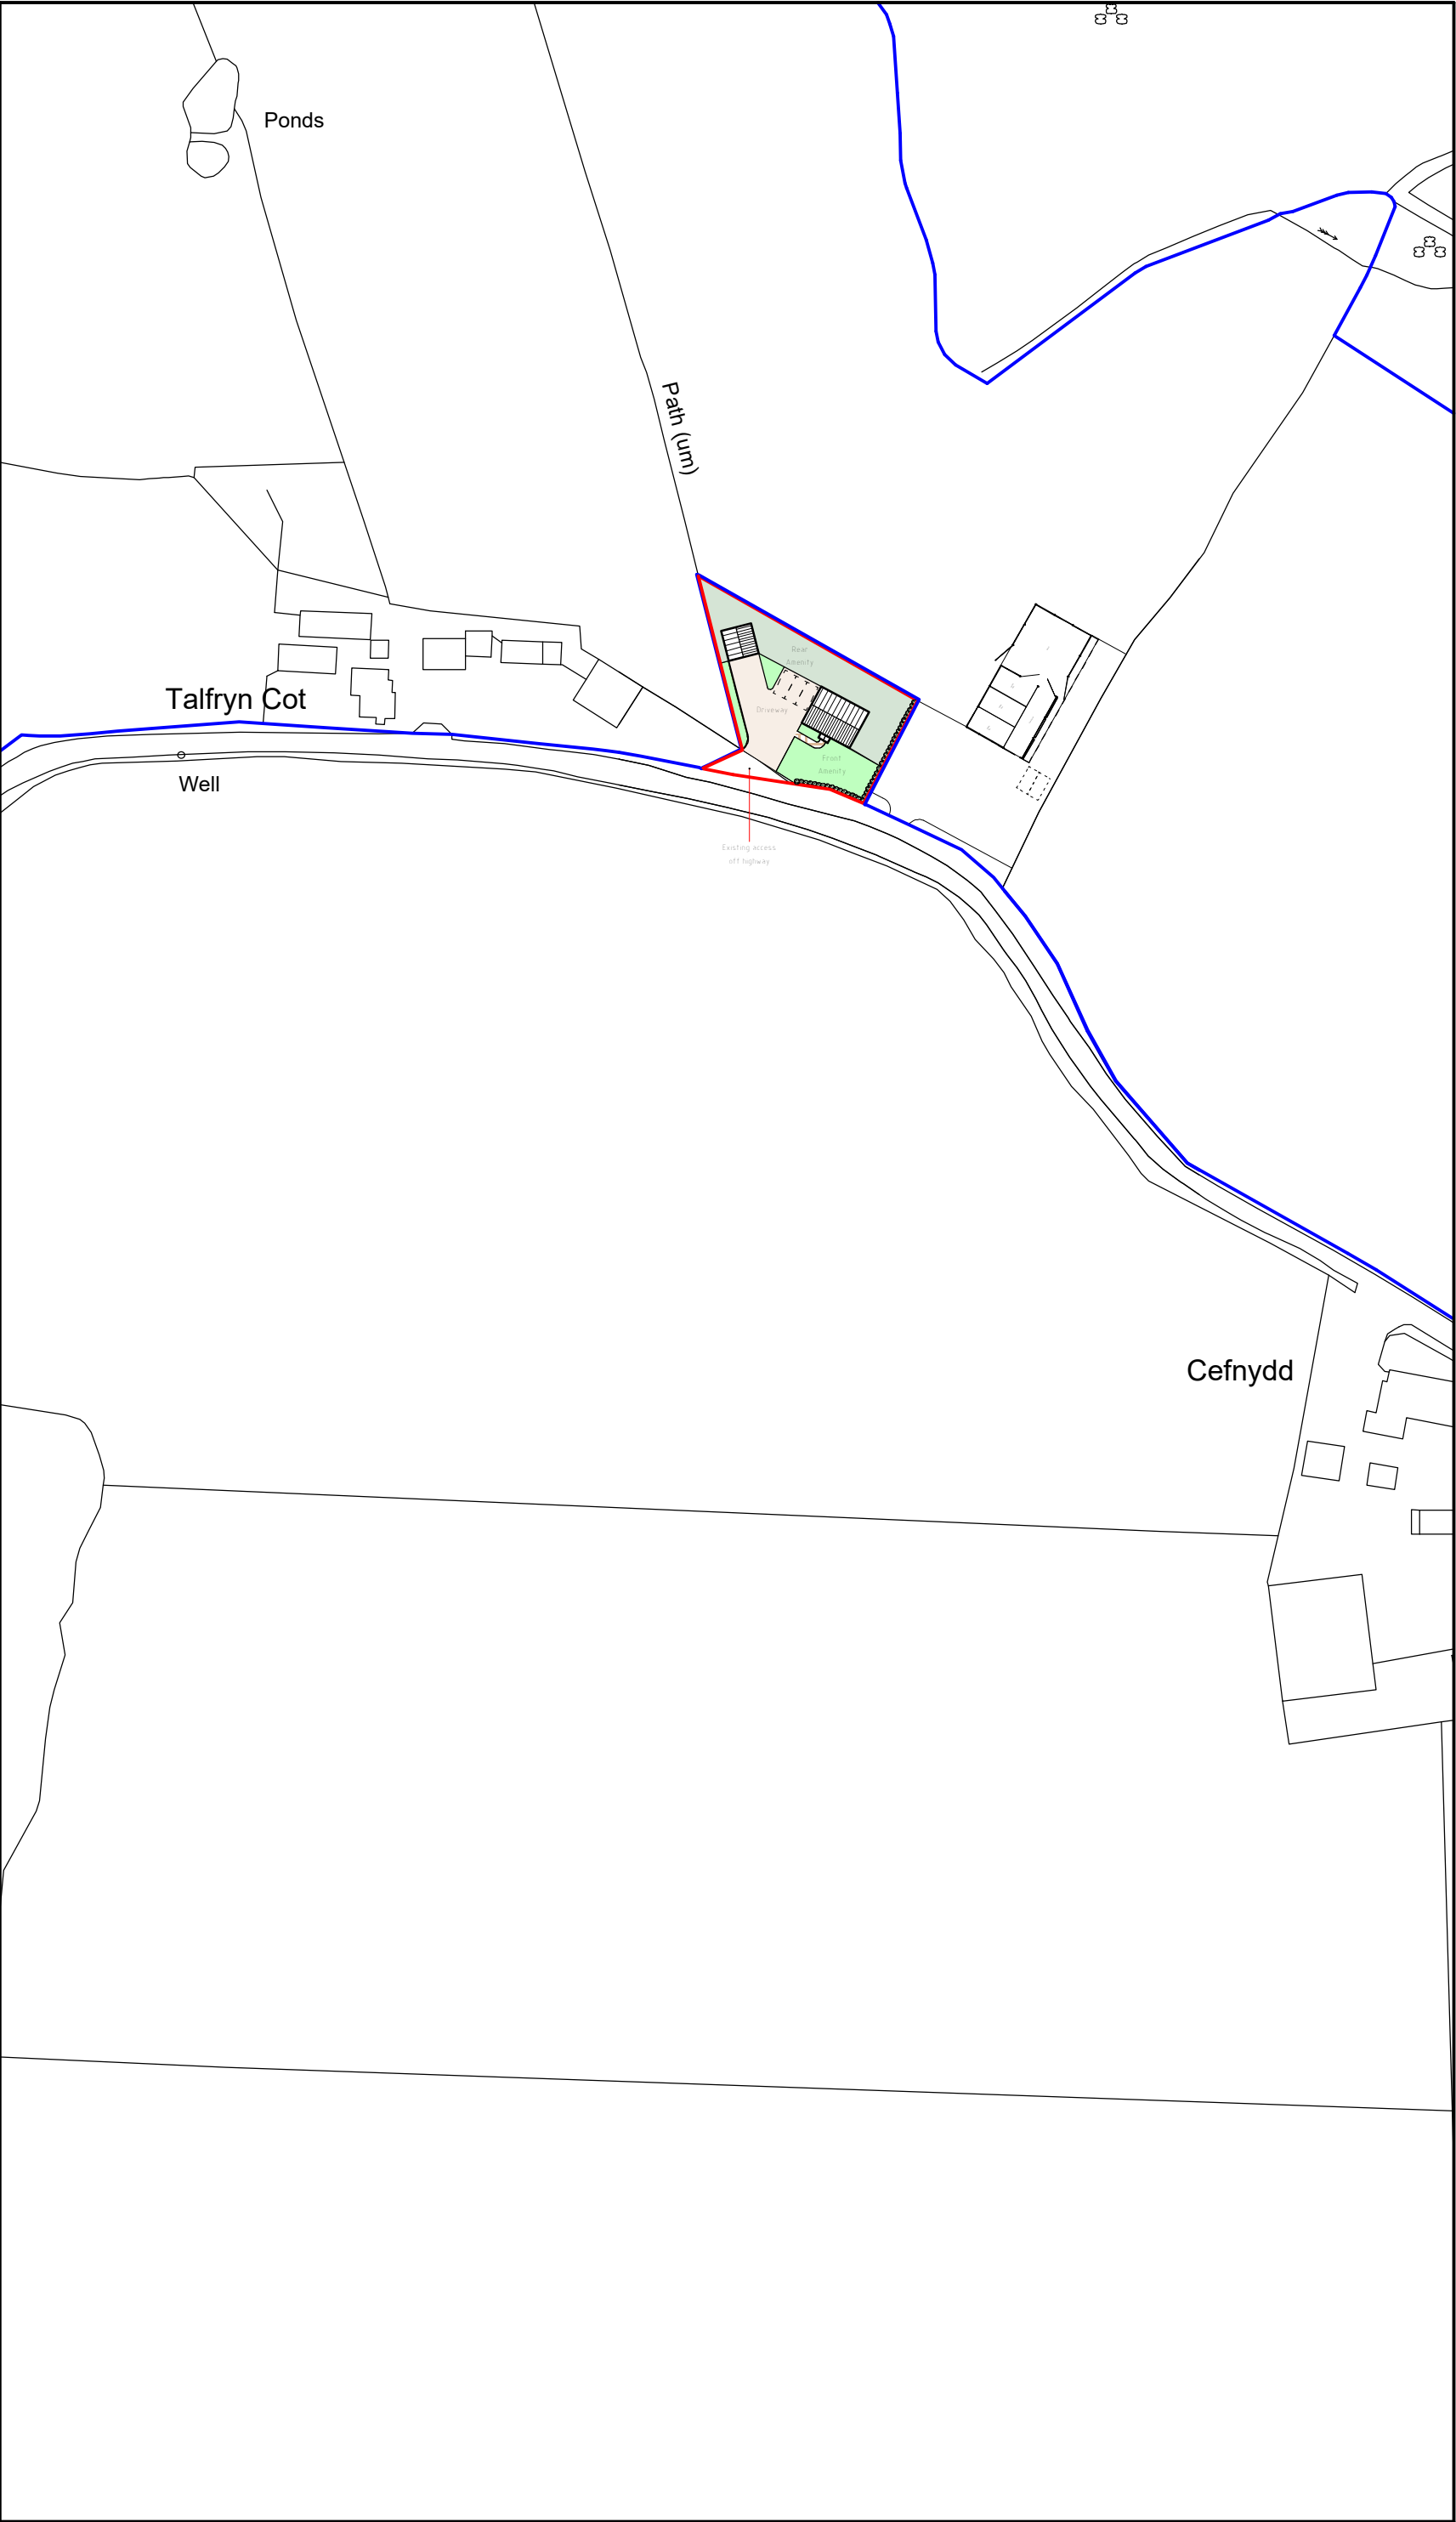

Location Plan 1:1250

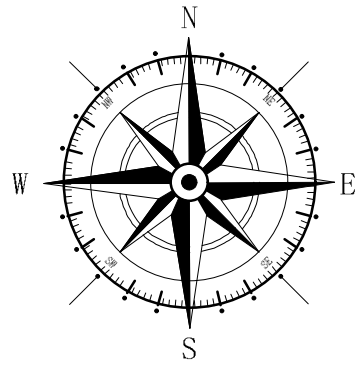

Key	
	Surrounding Buildings
	Application Site
	Land owned by applicant

Building Parameter	Minimum (mm)	Maximum (mm)
Depth	7500	8000
Width	10000	10500
Height	7420	7920

A	06/23	Relocation of farm workers dwelling	E.M.J.
Rev	Date	Detail	Initial

Project:
Proposed farm workers dwelling at Talfryn Cottage Erbistock, Wrexham.
LL13 0DF

Title: Planning: Site & Location Plan	Scale: (A2) 1:500 & 1:1250
---	----------------------------------

Drawn By: D.J.Edwards	Date: April 2022
--------------------------	---------------------

Drawing No: D127/002	Sheet: 1 of 1
-------------------------	------------------





Office 3K4,
Redwither Business Tower,
Wrexham. LL13 9XT
Tel: 01978 356500
www.blueprintarchitectural.com
© copyright all rights reserved