



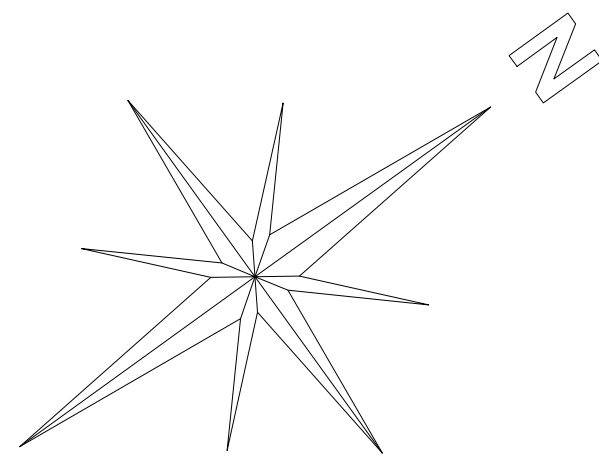


Proposed Site Plan

Scale 1:100

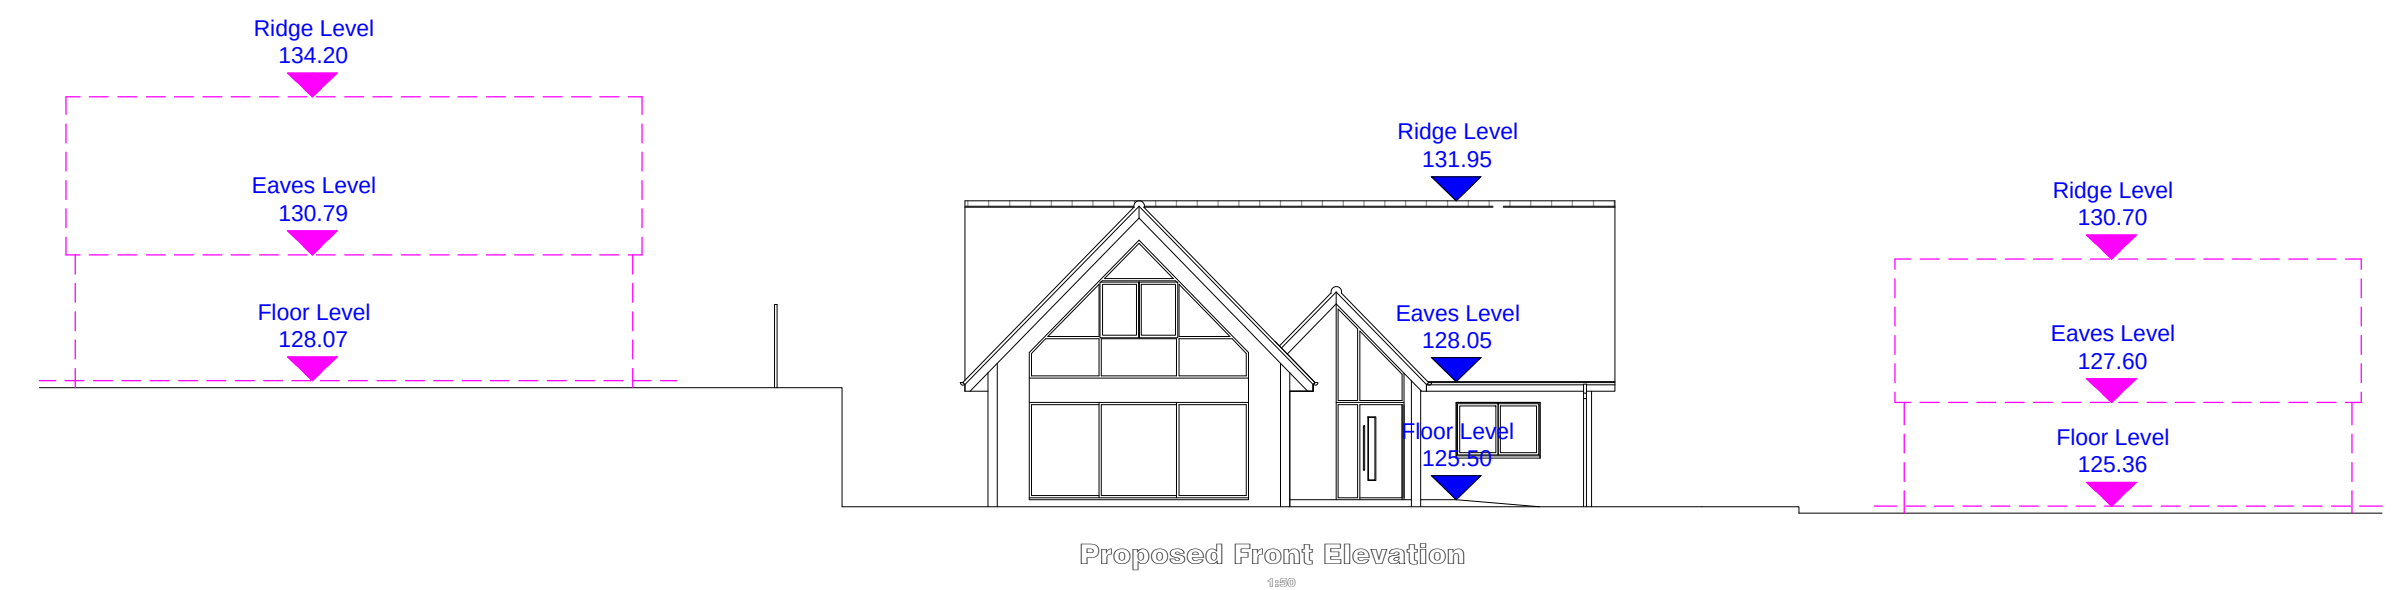

Proposed Site Cross Section
1:100

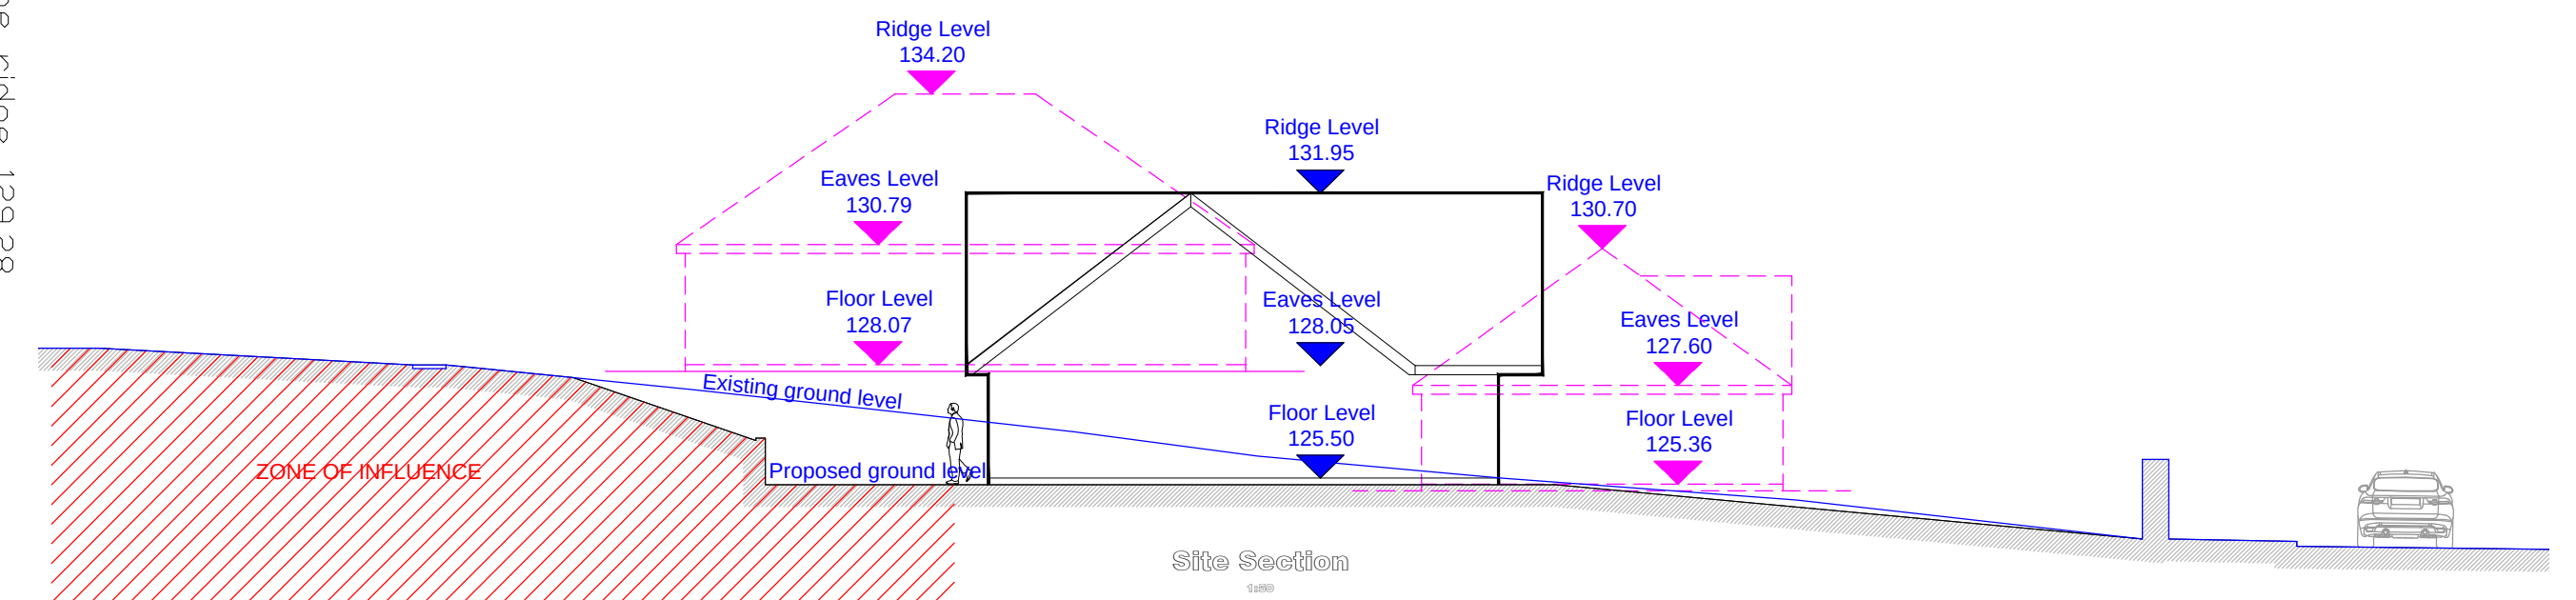

Proposed Longitudinal Site Section
1:100

 CULLIS-ARCHITECTURAL-DESIGN 25 Sunningdale Close Wrexham North Wales LL13 9QU T 01978 264376 M 07791 480768 E ajones540@btinternet.com	Client: Mr. G. Billington.		
	Drawing Title: Proposed Site Plan.		
	Job Title: Proposed New Dwelling at Land Adjacent to Hillcroft, Wrexham Road, Pentrebychan, Wrexham.		
	Date: February 2021	Scale: Various at A1	Rev: PD202/02
	Logo: LABCO		