




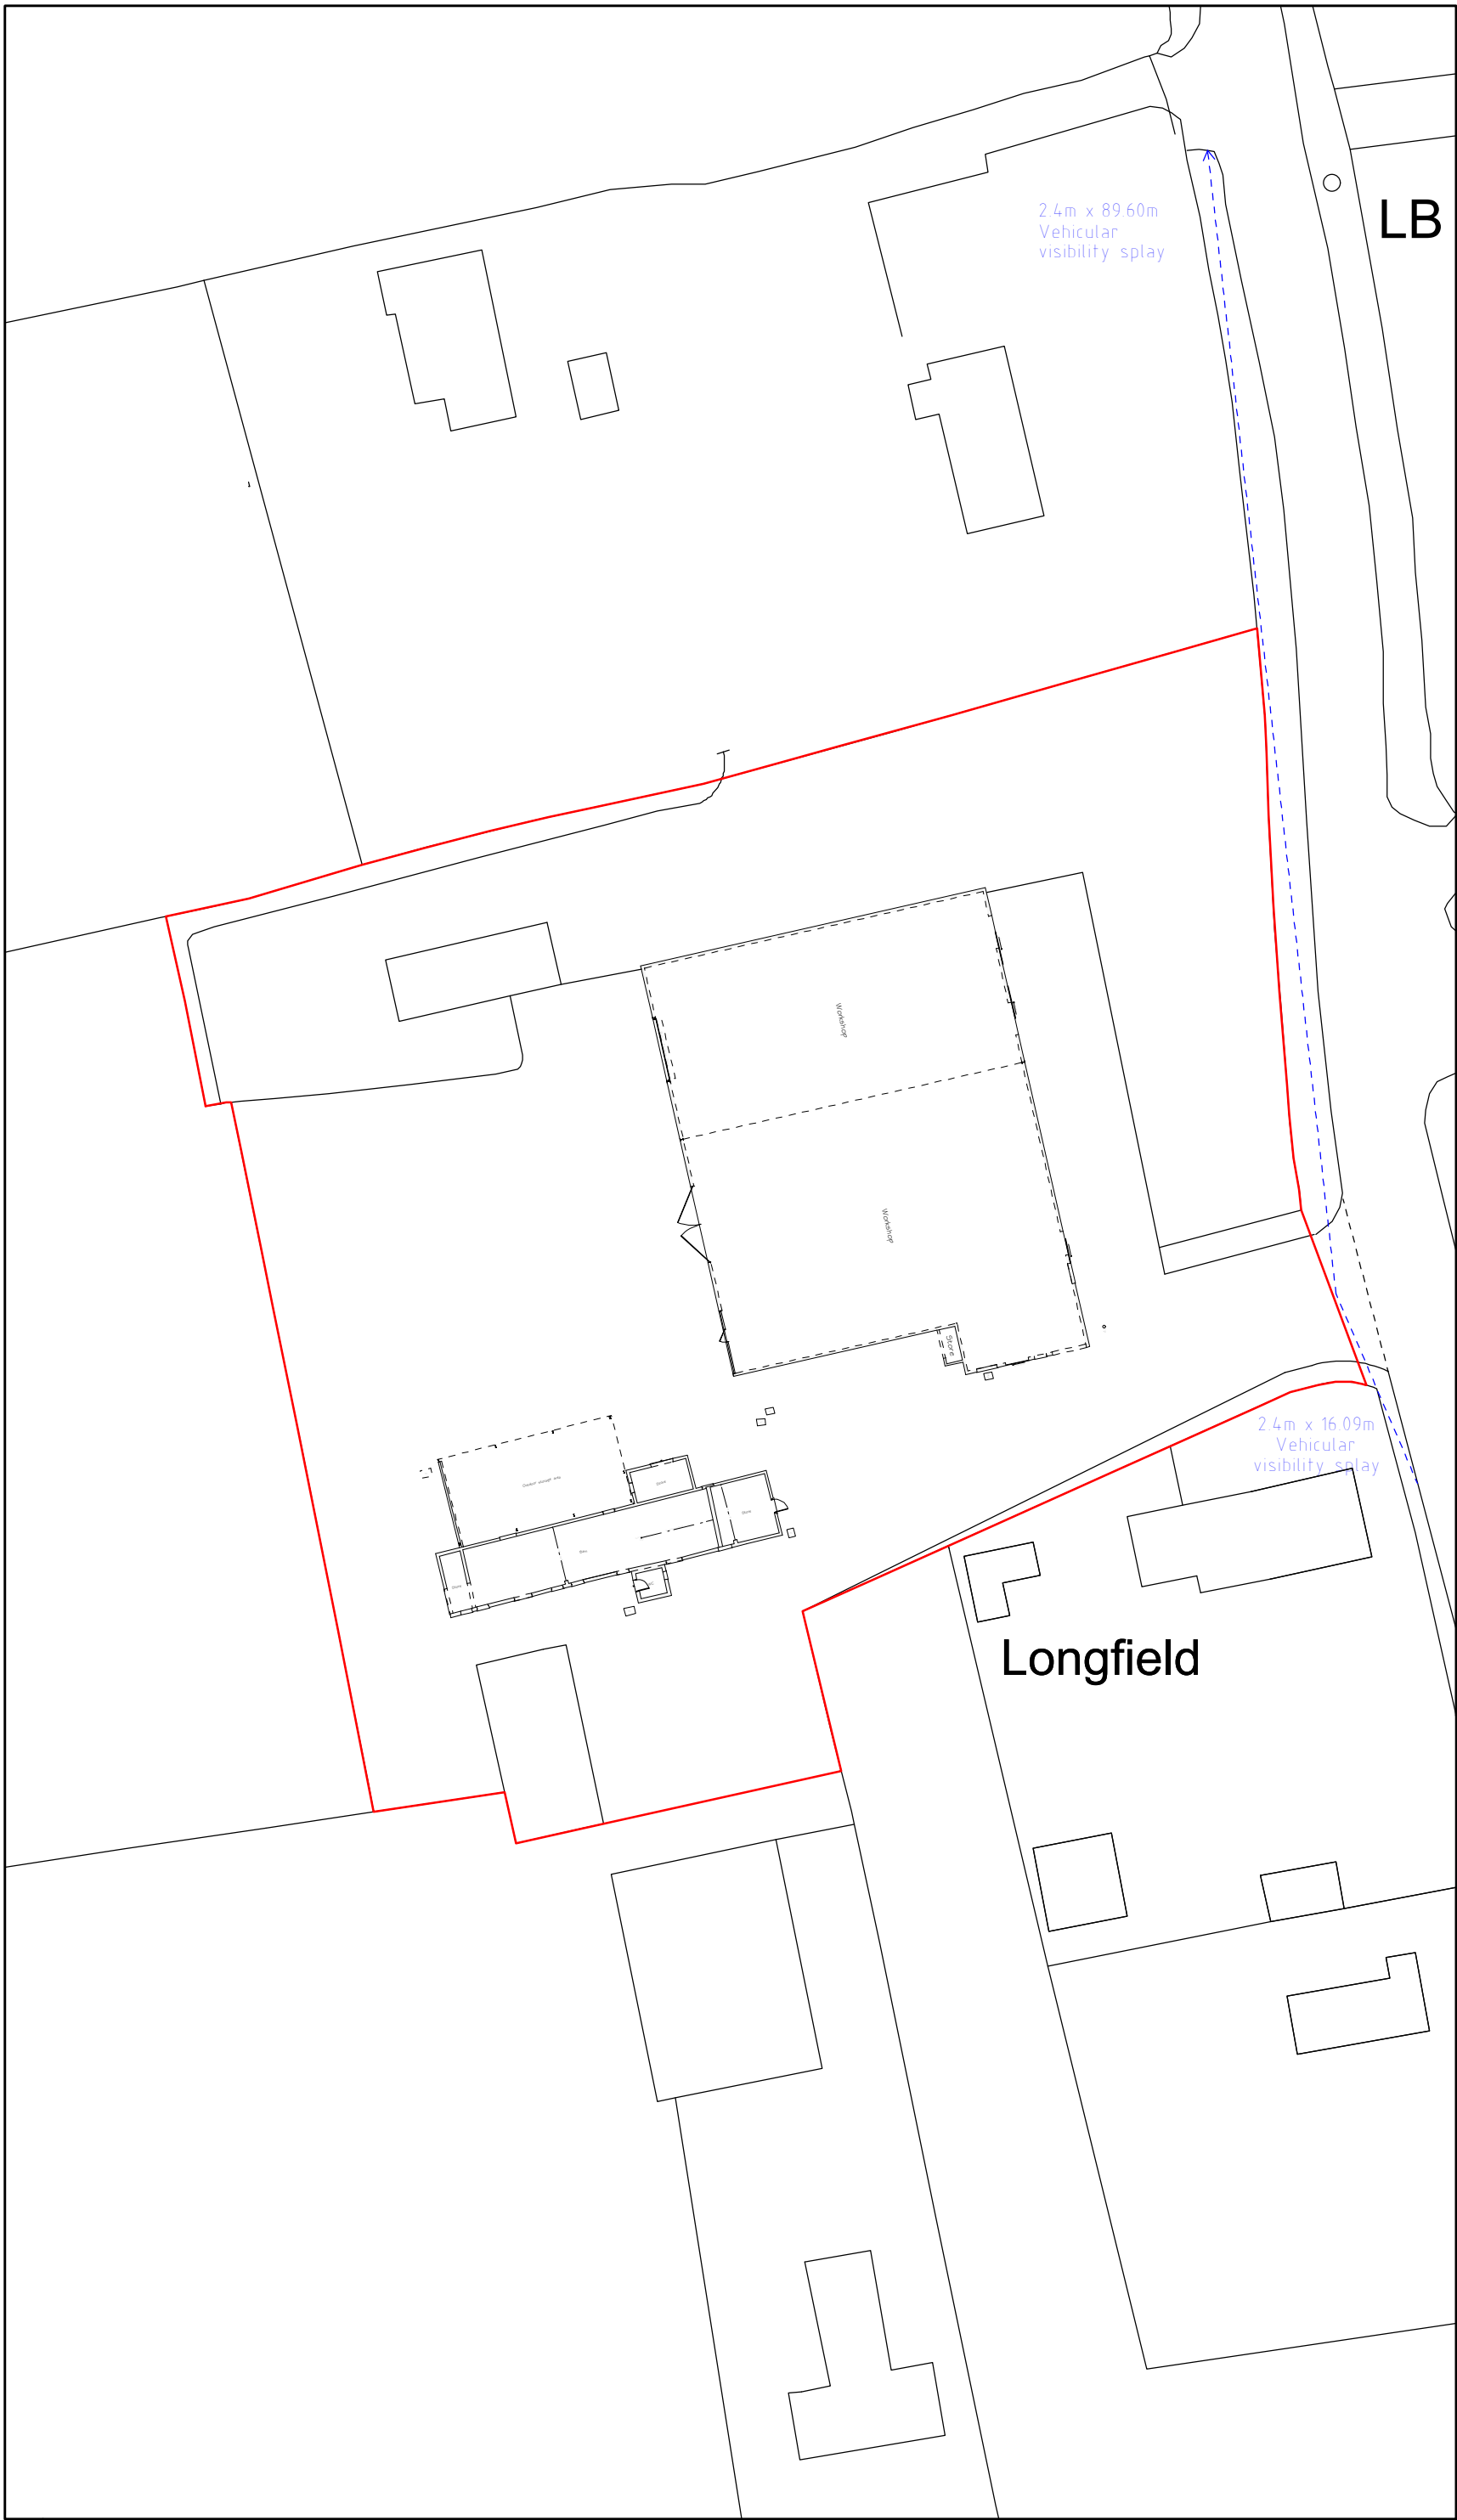

Site Plan 1:500

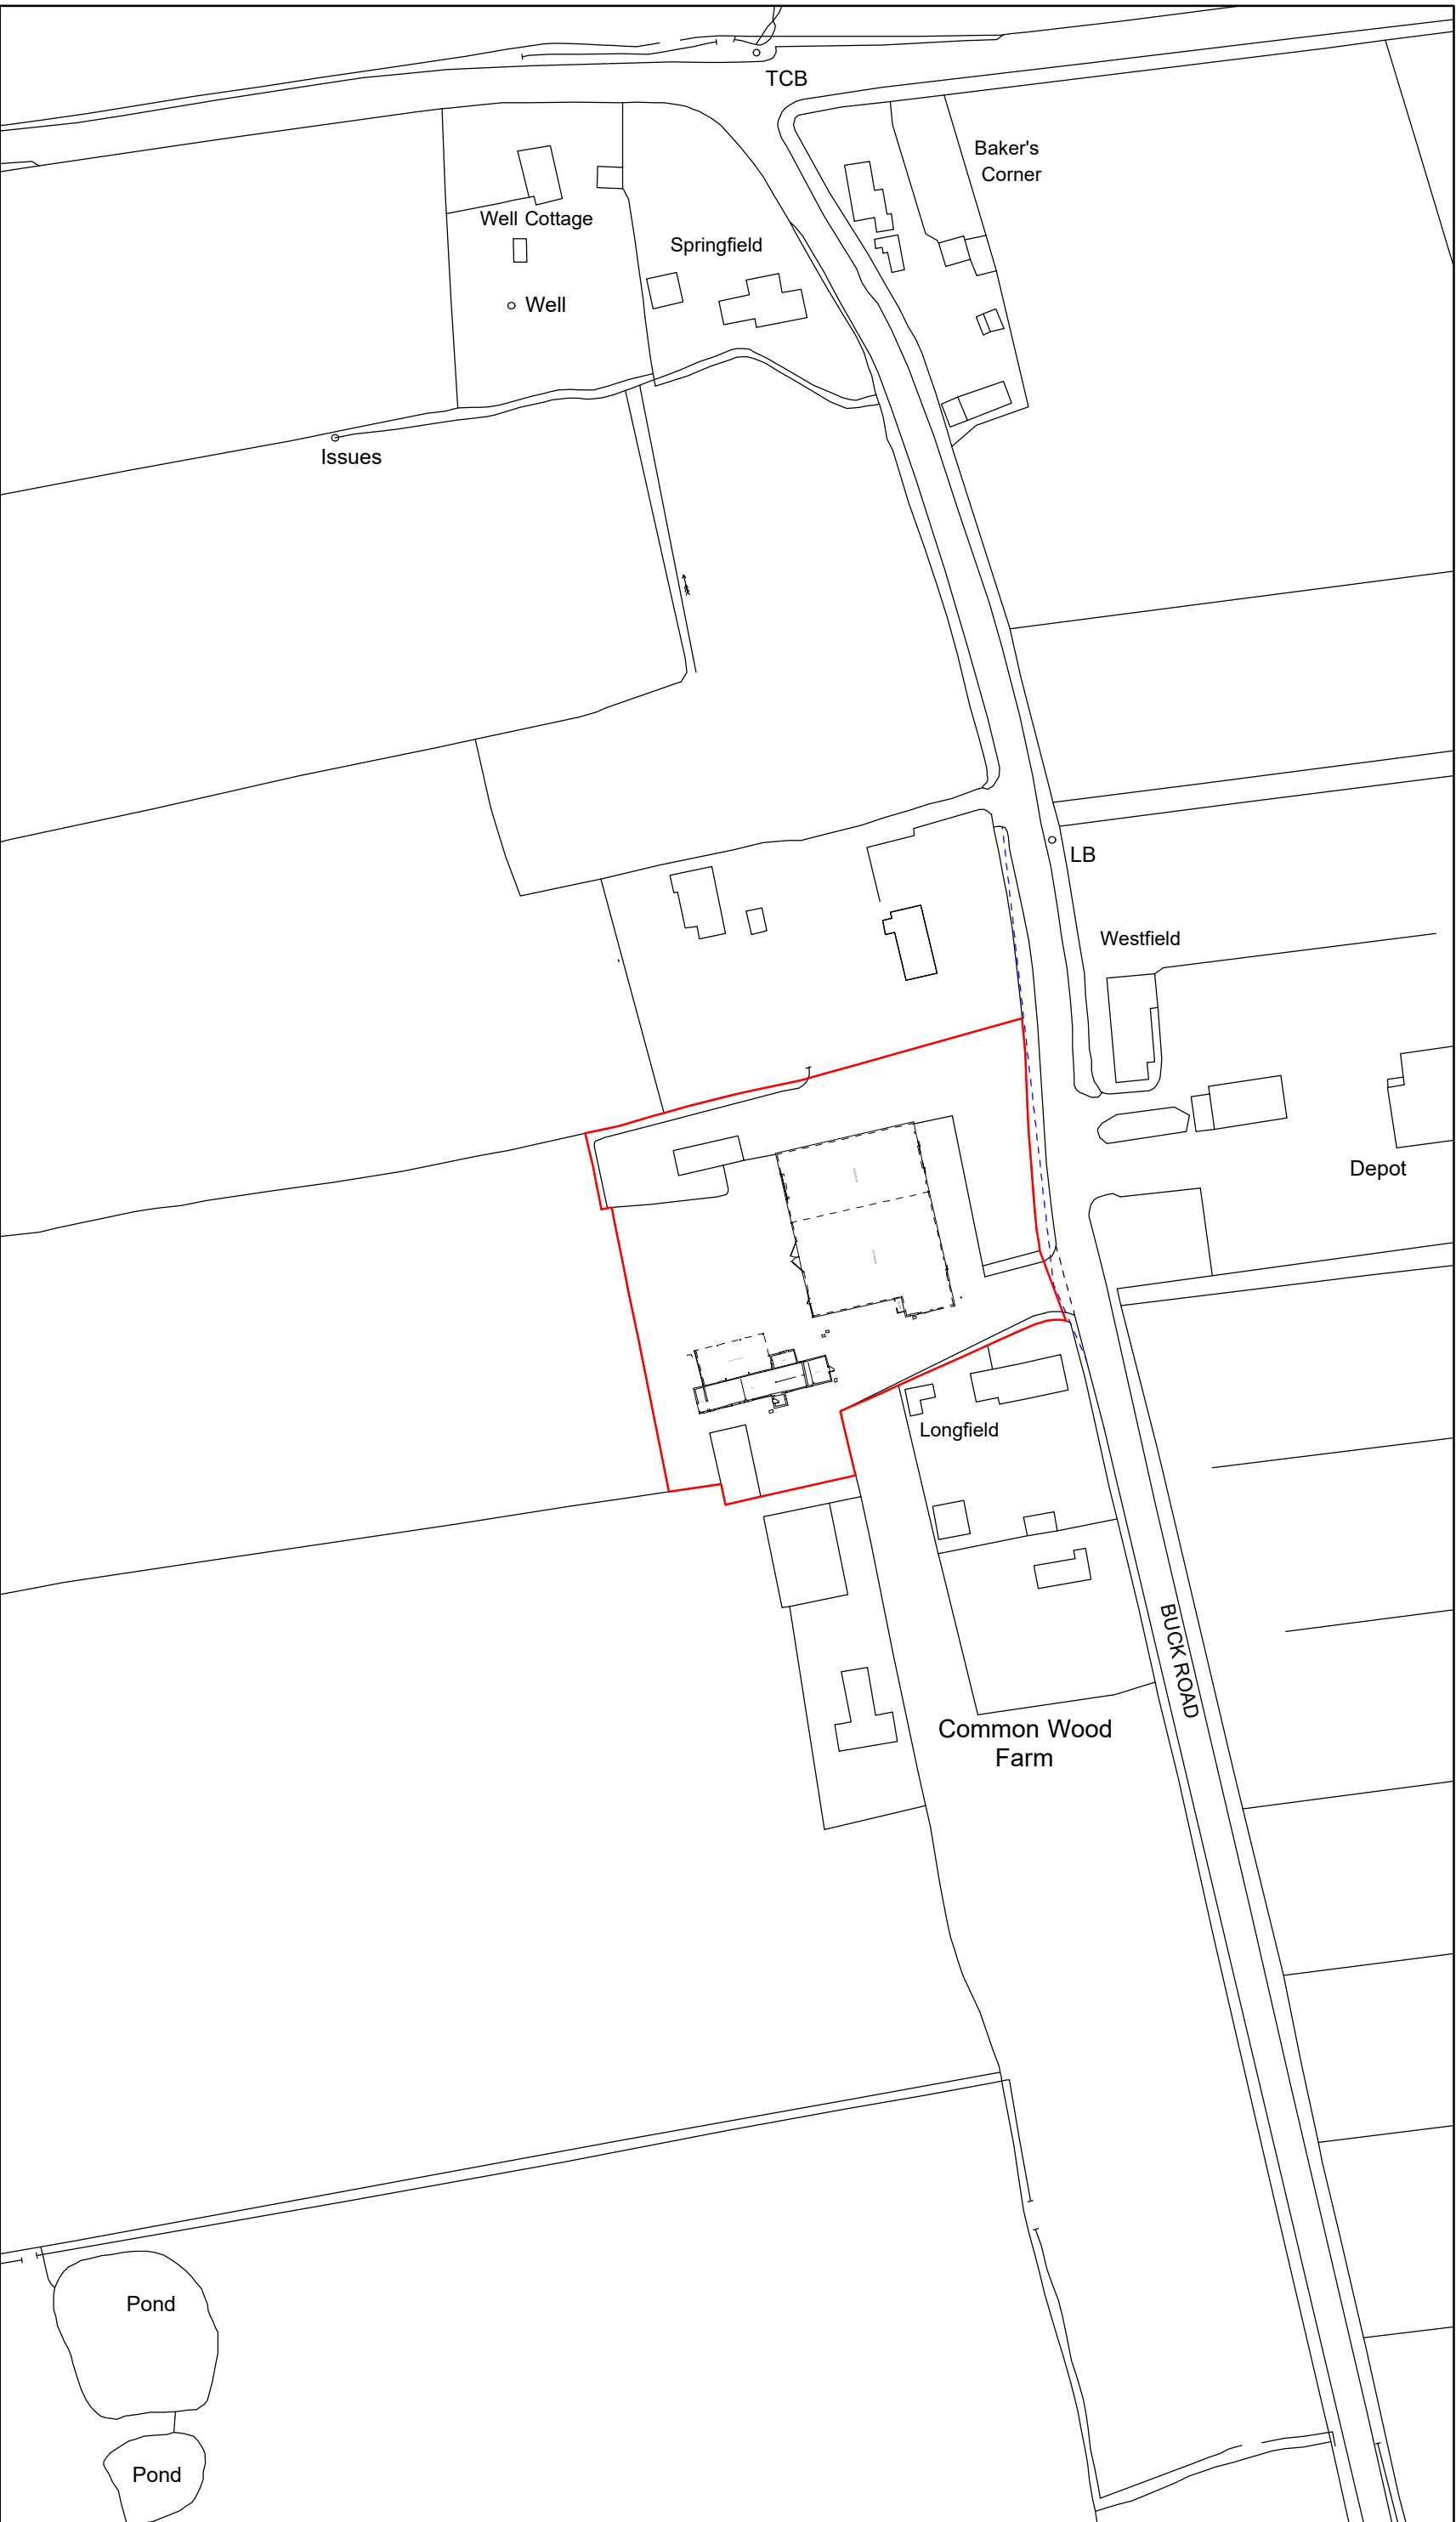

Location Plan 1:500

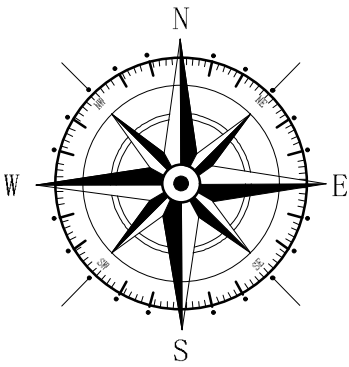

Key
Application Site

Rev	Date	Detail	Initial

Project:
Proposed Alterations to
Yard Space at,
Buck Road, Holt,
Wrexham, LL13 9TF.

Title: Existing:Site & Location Plan	Scale: (A2) 1:500 & 1:1250
--	----------------------------------

Drawn By: E.M.Jackson	Date: Nov 2022
--------------------------	-------------------

Drawing No: B165/001	Sheet: 1 of 1
-------------------------	------------------

blueprint
architectural services

LABC **partner**

Office 3K4,
Redwither Business Tower,
Wrexham. LL13 9XT
Tel: 01978 356500
www.blueprintarchitectural.com
© copyright all rights reserved