


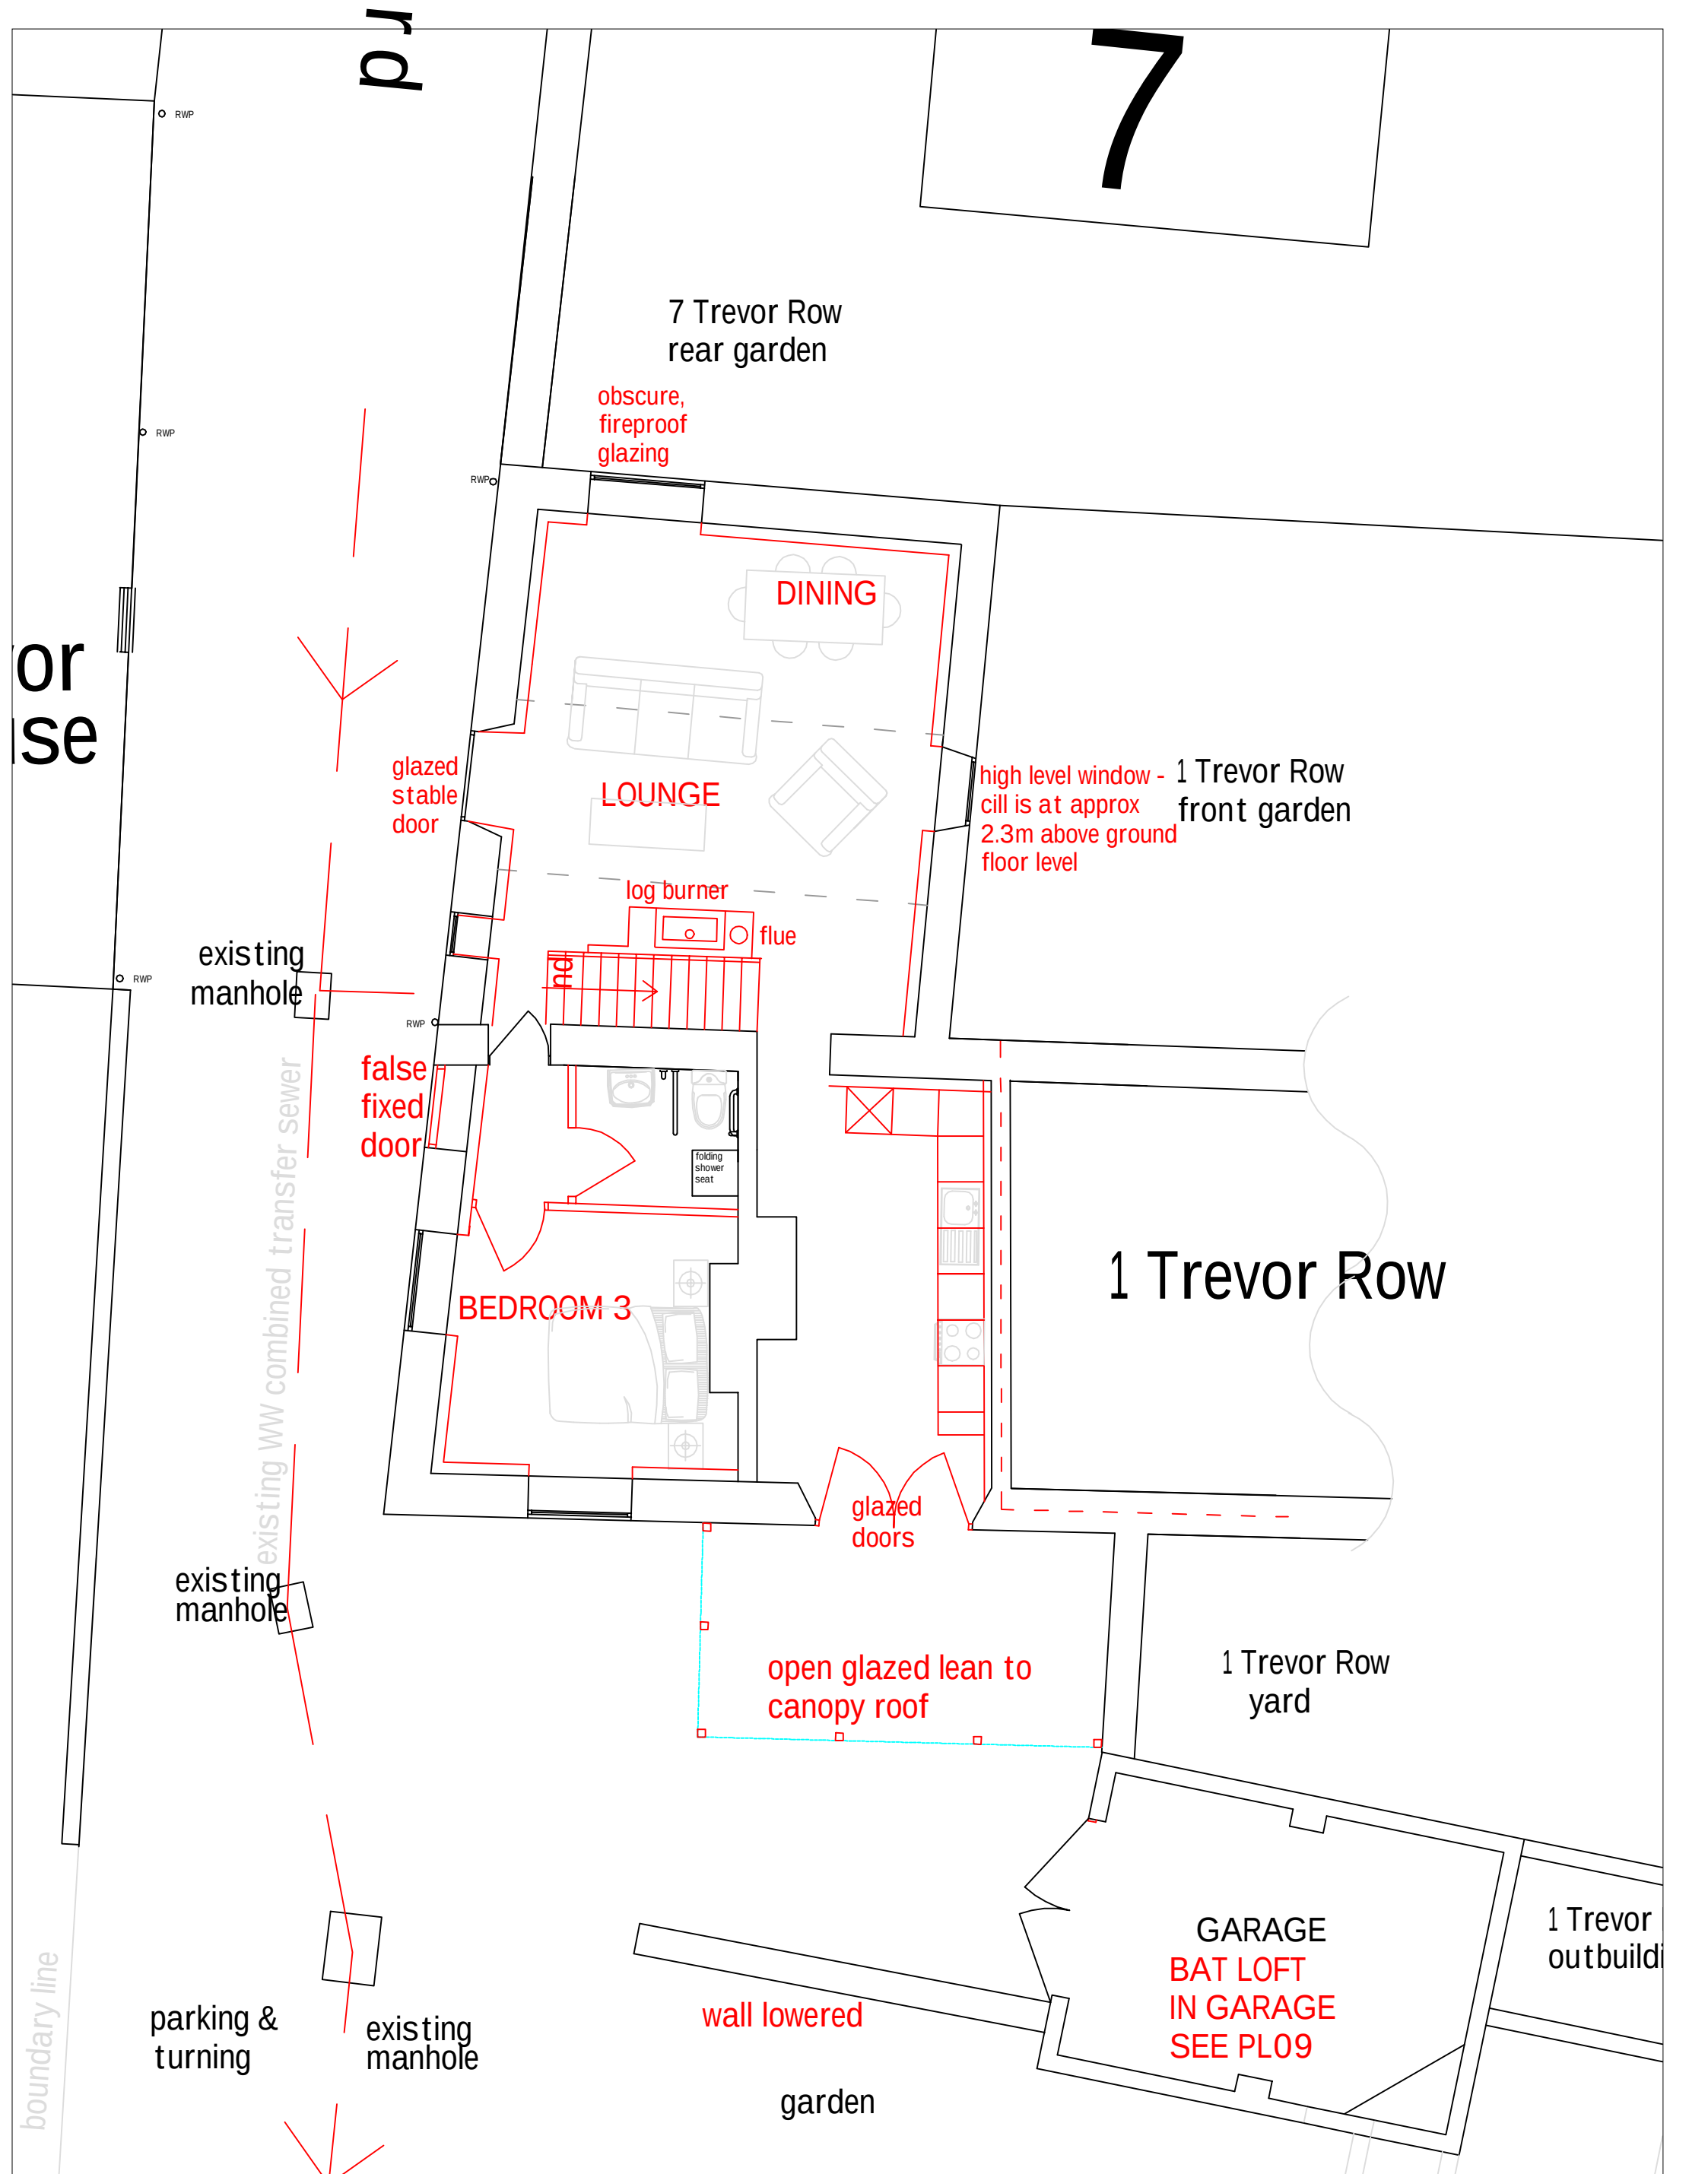

ANDREW DESIGN SERVICE architects, surveyors & planning consultants. 4A Station Avenue, Chirk, Wrexham. LL14 5LS Tel/Fax: 01691 777025			
Project	Former Estate Office & Stables, Trevor Row, Chirk, LL14 5HE		
Drawn by	MCA	Date: 27 / 03 / 2023	©
DWG	Scale		
Dwg Ref:	PL05	Revision	

RevC 09/11/2023 - Bat Stable & Boxes omitted. Bat Loft in Garage added
PL05C Proposed Ground Floor Plan
RevA 12/07/2023 - Lounge - confirmed window
Scale 1:75@A3
RevB 21/08/2023 - existing WW sewer drain added