


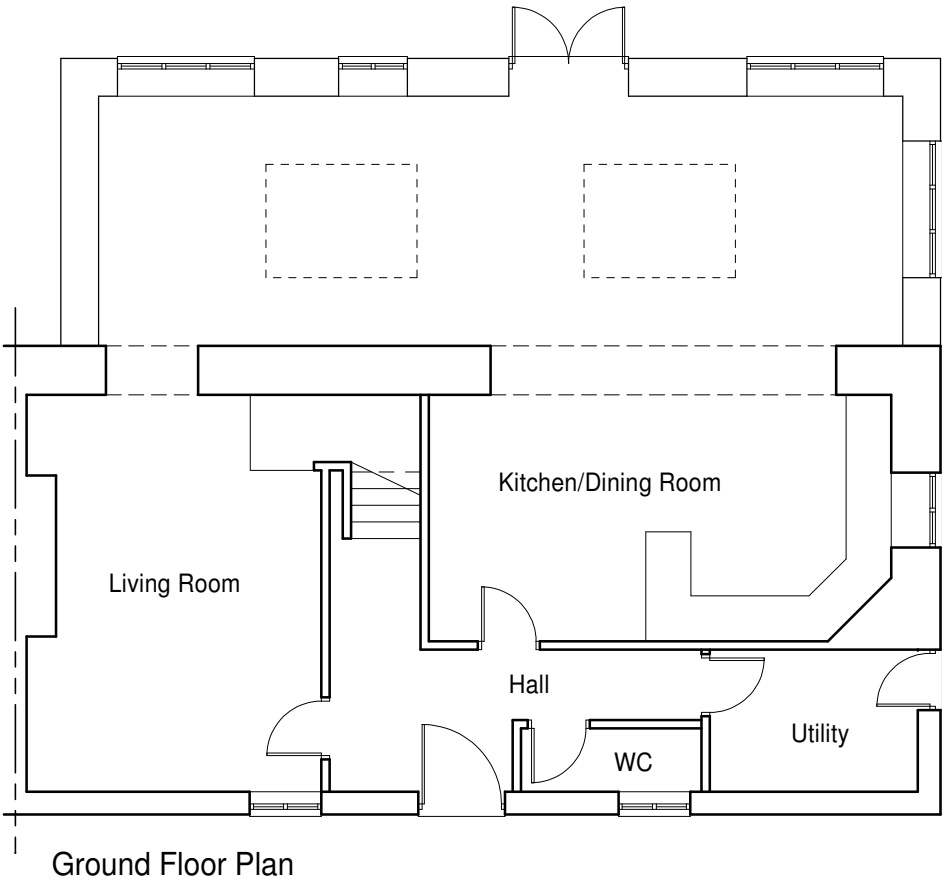


Ground Floor Plan



Side Elevation



Rear Elevation

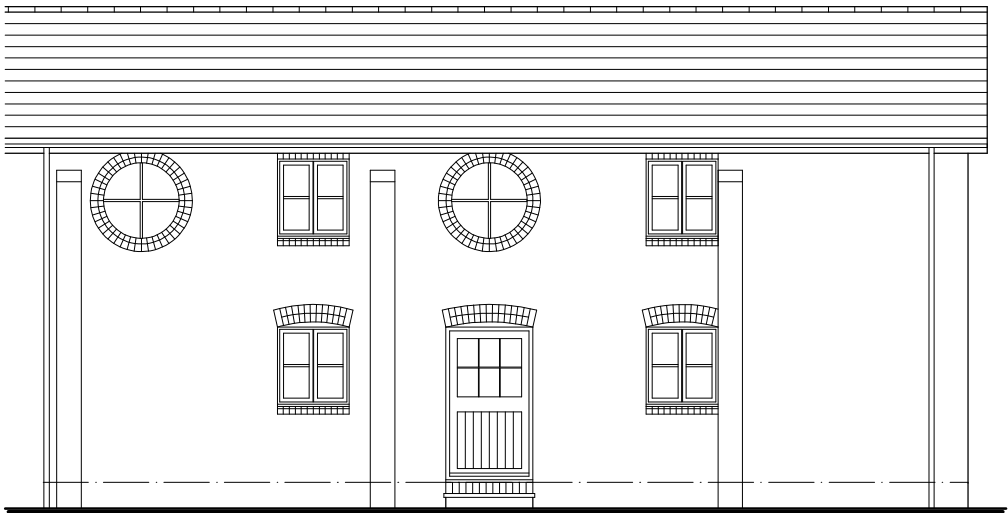

Front Elevation



Rev.	Date	Initials	Remarks
	00-00-00	DAP	XXXX

Proposed Extension & Alterations @ 5, Rackery Hall Mews, Llay, Wrexham LL12 0QB for Mr & Mrs. Swatman	Drawn mjc	Job no 5167	Dwg no P01	Rev B
	Checked gws			
	Date 01/23			
Proposed Ground Floor Plan & Elevations	Scale 1:100	This drawing is COPYRIGHT Contractors must check all dimensions on site Only figured dimensions are to be worked from Discrepancies must be reported immediately to the Architects before proceeding		

**Paterson
Macaulay
& Owens**
Bebington
Telephone 0151 334 0589
Fax 0151 334 0589
Mold
Telephone 01352 755703
Fax 01352 755613
E-Mail
enquiries@pmoarchitects.co.uk