


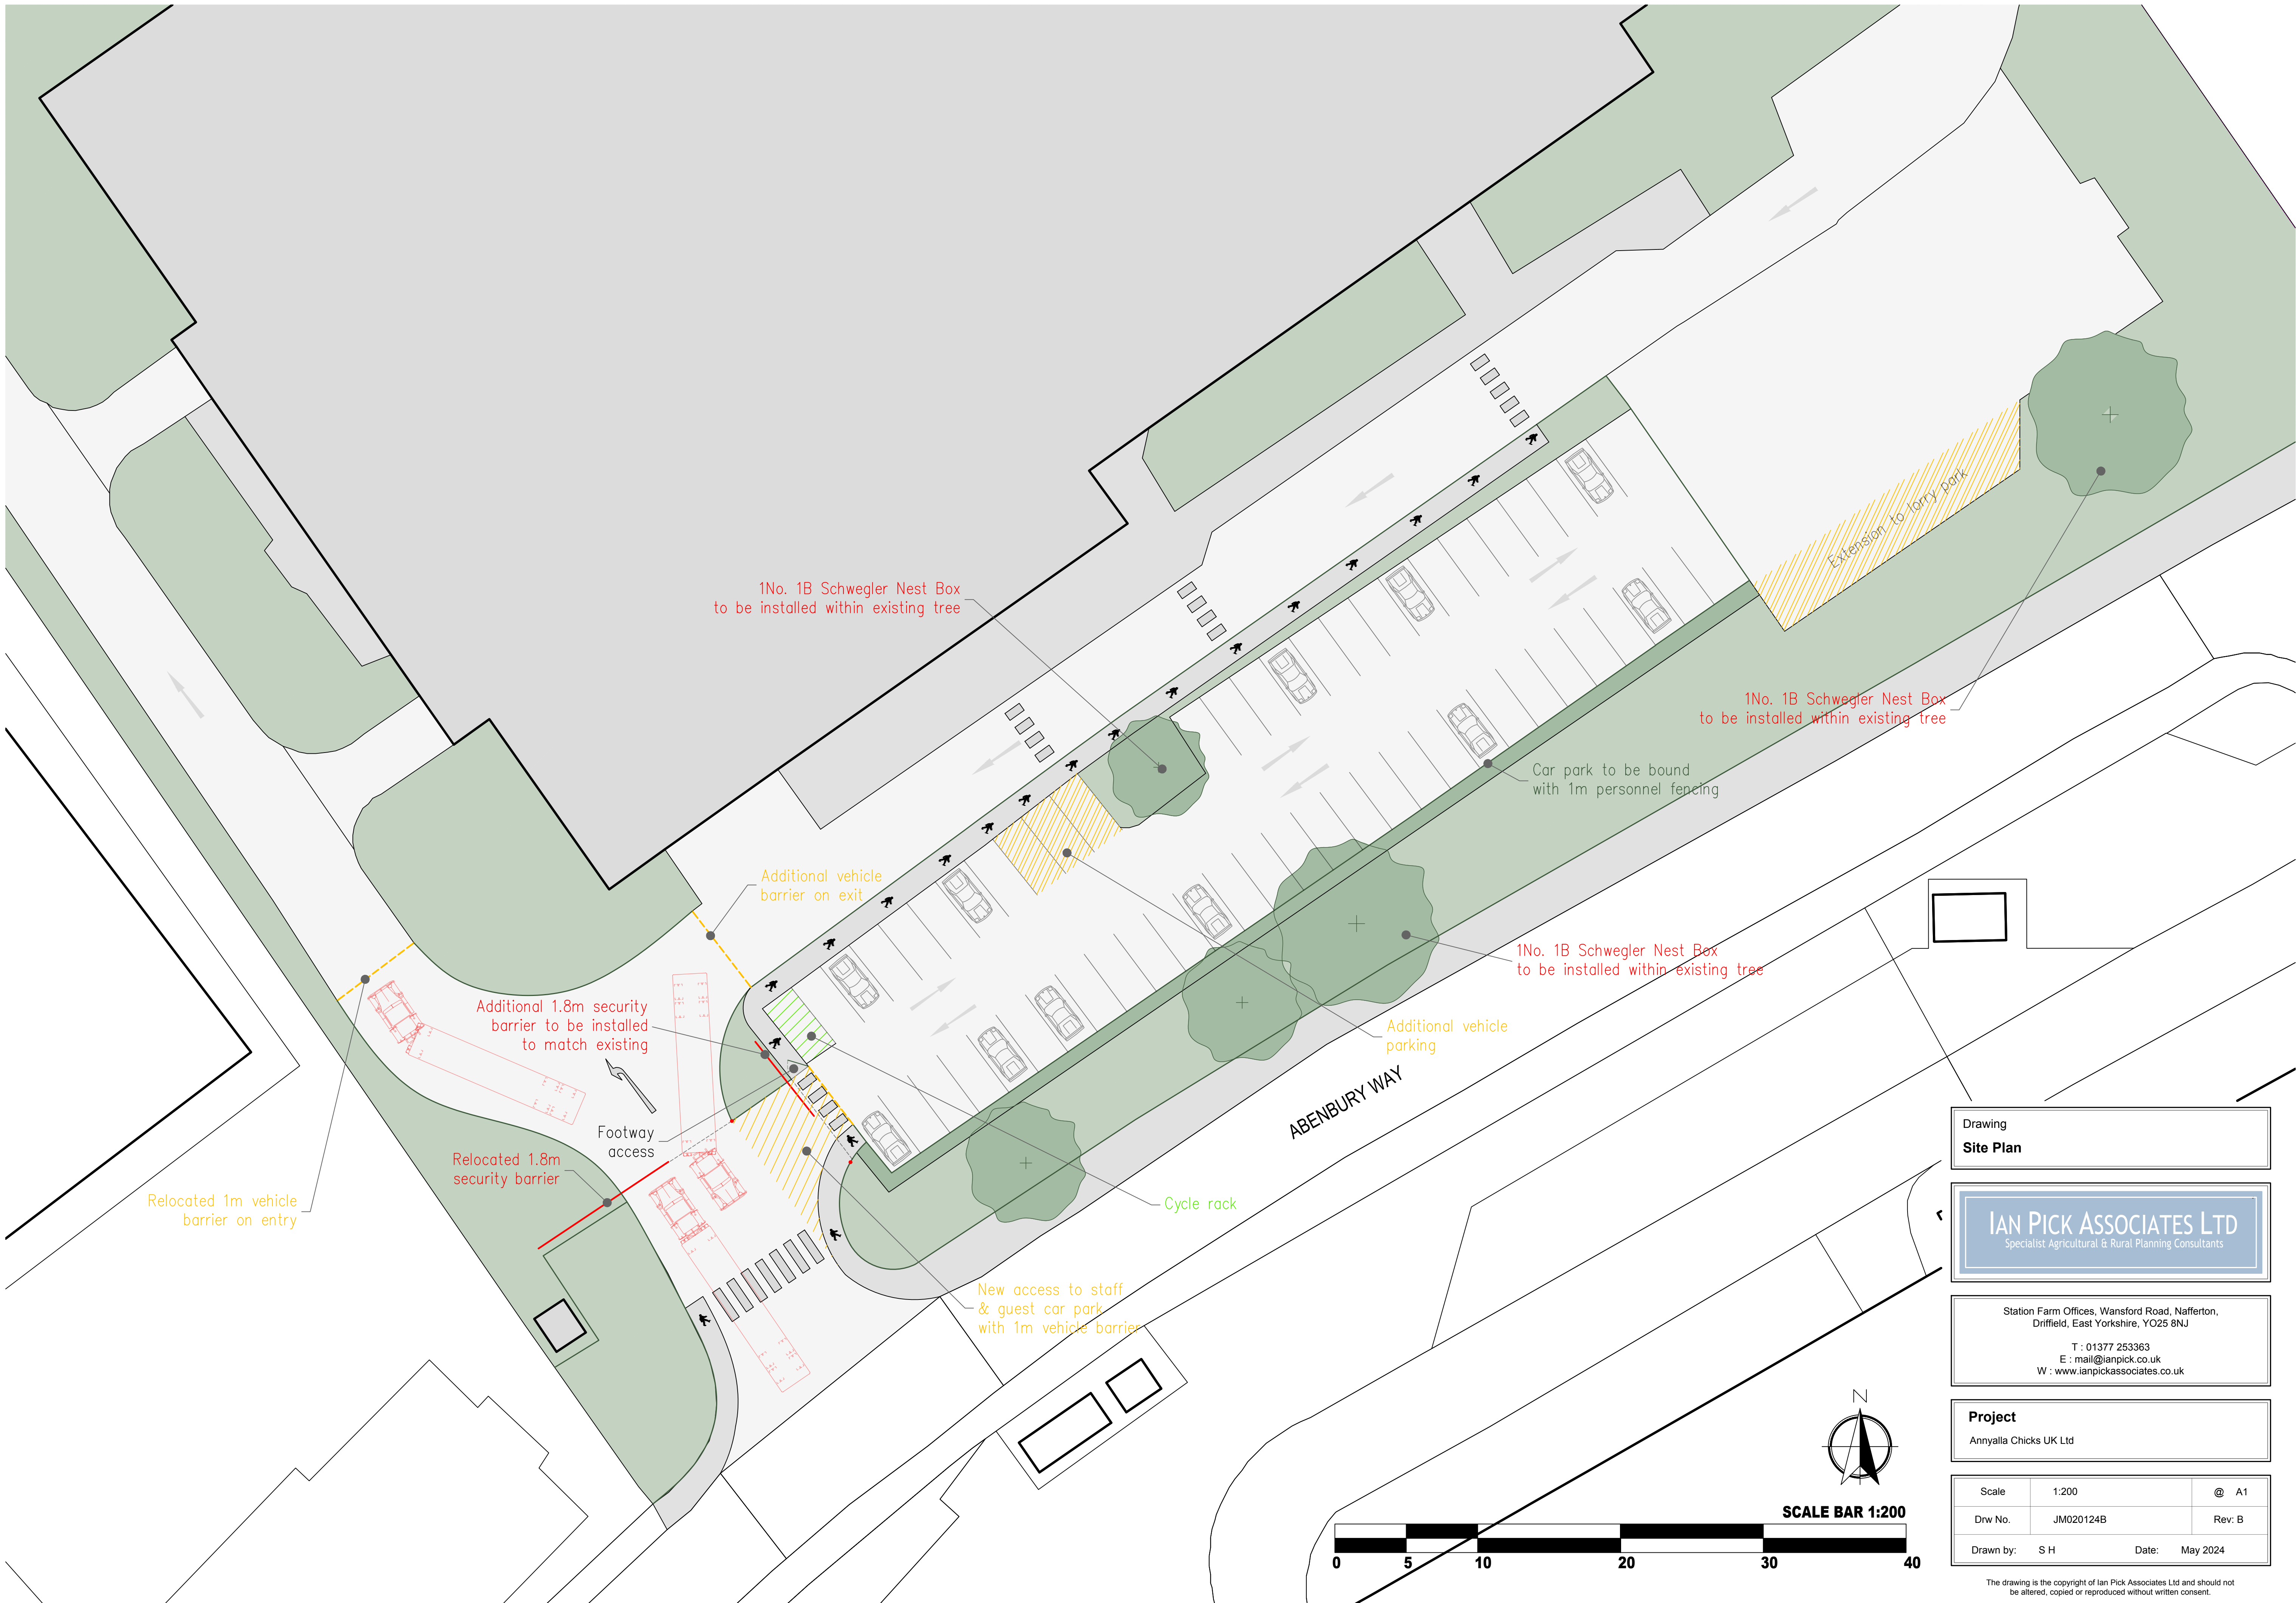

Drawing
Site Plan

IAN PICK ASSOCIATES LTD
Specialist Agricultural & Rural Planning Consultants

Station Farm Offices, Wansford Road, Nafferton,
Driffield, East Yorkshire, YO25 8NJ
T : 01377 253363
E : mail@ianpick.co.uk
W : www.ianpickassociates.co.uk

Project
Annyalla Chicks UK Ltd

Scale	1:200	@ A1
Drw No.	JM020124B	Rev: B
Drawn by:	S H	Date: May 2024

The drawing is the copyright of Ian Pick Associates Ltd and should not be altered, copied or reproduced without written consent.