


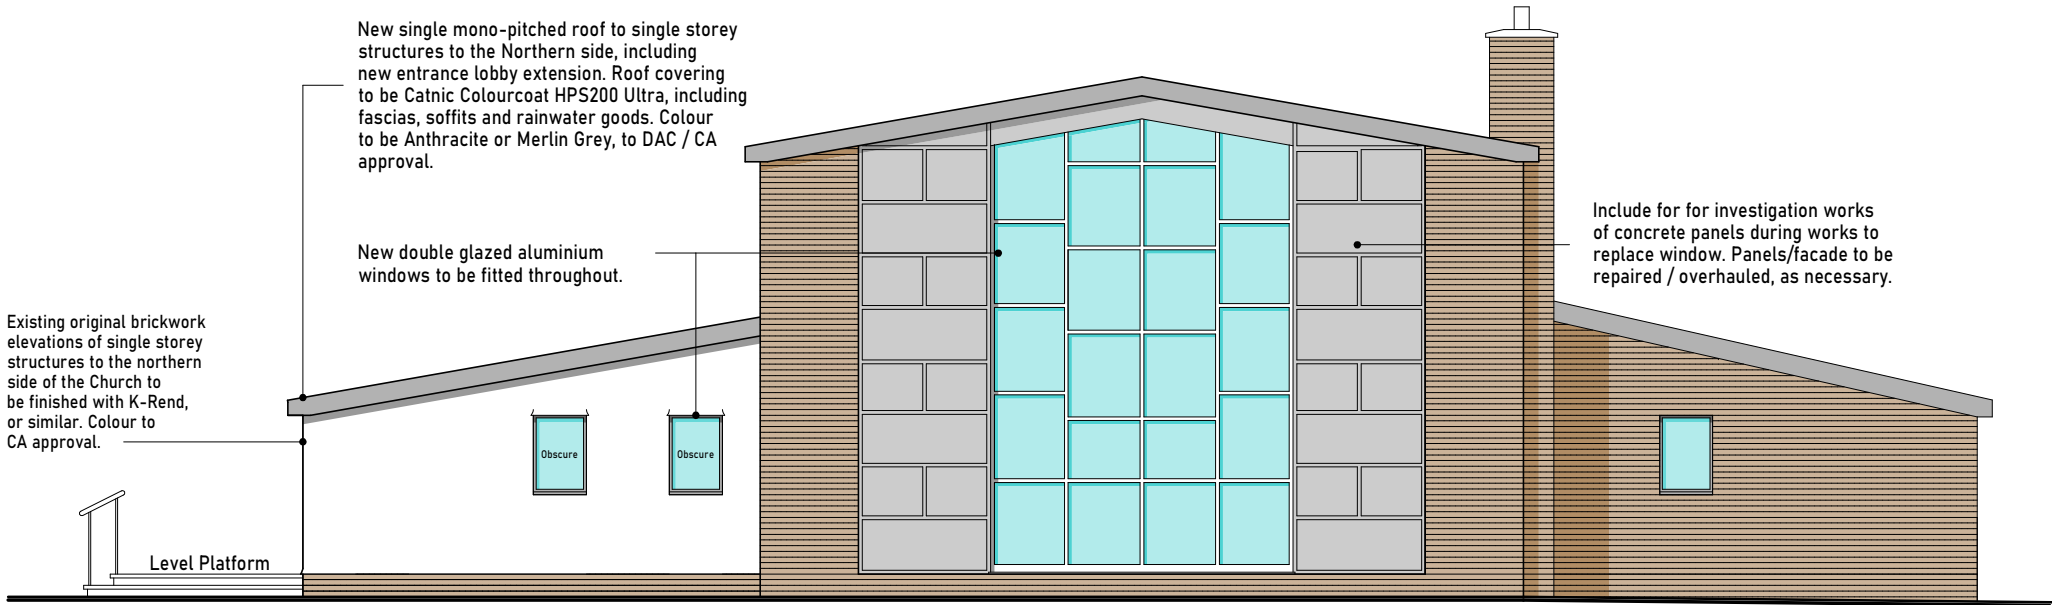


Proposed Rear Elevation



Proposed Side Elevation

| REVISION: | DATE: | DRAWN BY: | DETAILS / COMMENTS: |
|-----------|-------|-----------|---------------------|
| A         | /2020 | ***       | ***                 |
| B         | /2020 | ***       | ***                 |
| C         | /2020 | ***       | ***                 |
| D         | /2020 | ***       | ***                 |
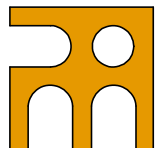
|   |                        |   |
|---|------------------------|---|
| Project:<br>Proposed Re-Ordering at St Mark's Church, Caia Park, Wrexham   | Drawn by:<br>mjc/had   | <br><b>Paterson<br/>Macaulay<br/>&amp; Owens</b><br>9 Earl Road - Mold - Flintshire<br>- CH7 1AJ<br>Telephone: 01352 755703<br>E-Mail: mail@pmoarchitects.com<br>www.pmoarchitects.com |
|   | Checked by:<br>had     |   |
| Client:<br>St Mark's Church, Wrexham   | Created:<br>18/10/2023 |   |
|   | Scale:<br>1:100        |   |
| Drawing Title:<br>Proposed Rear and Side Elevations<br>Planning   | Sheet Size:<br>A3      |   |
|   | Job No.:<br>6001       |   |
| COPYRIGHT: Paterson Macaulay & Owens Ltd. c. 2022.<br><br>The drawings, details and information shown on this document are subject to the copyright of the architect (Paterson Macaulay and Owens) and are not to be used, reproduced or disclosed without their express permission. Likewise, third parties who do not have a licence or sub-licence to use the design will not be entitled to use the drawings without the architect's consent. This drawing, including dimensions are to be verified on site prior to commencement of works. Any discrepancies should be brought to the attention of Paterson Macaulay & Owens immediately.<br>Do not scale from this drawing. |                        | Drawing No.:<br>P03   |
|   |                        | Revision:   |